



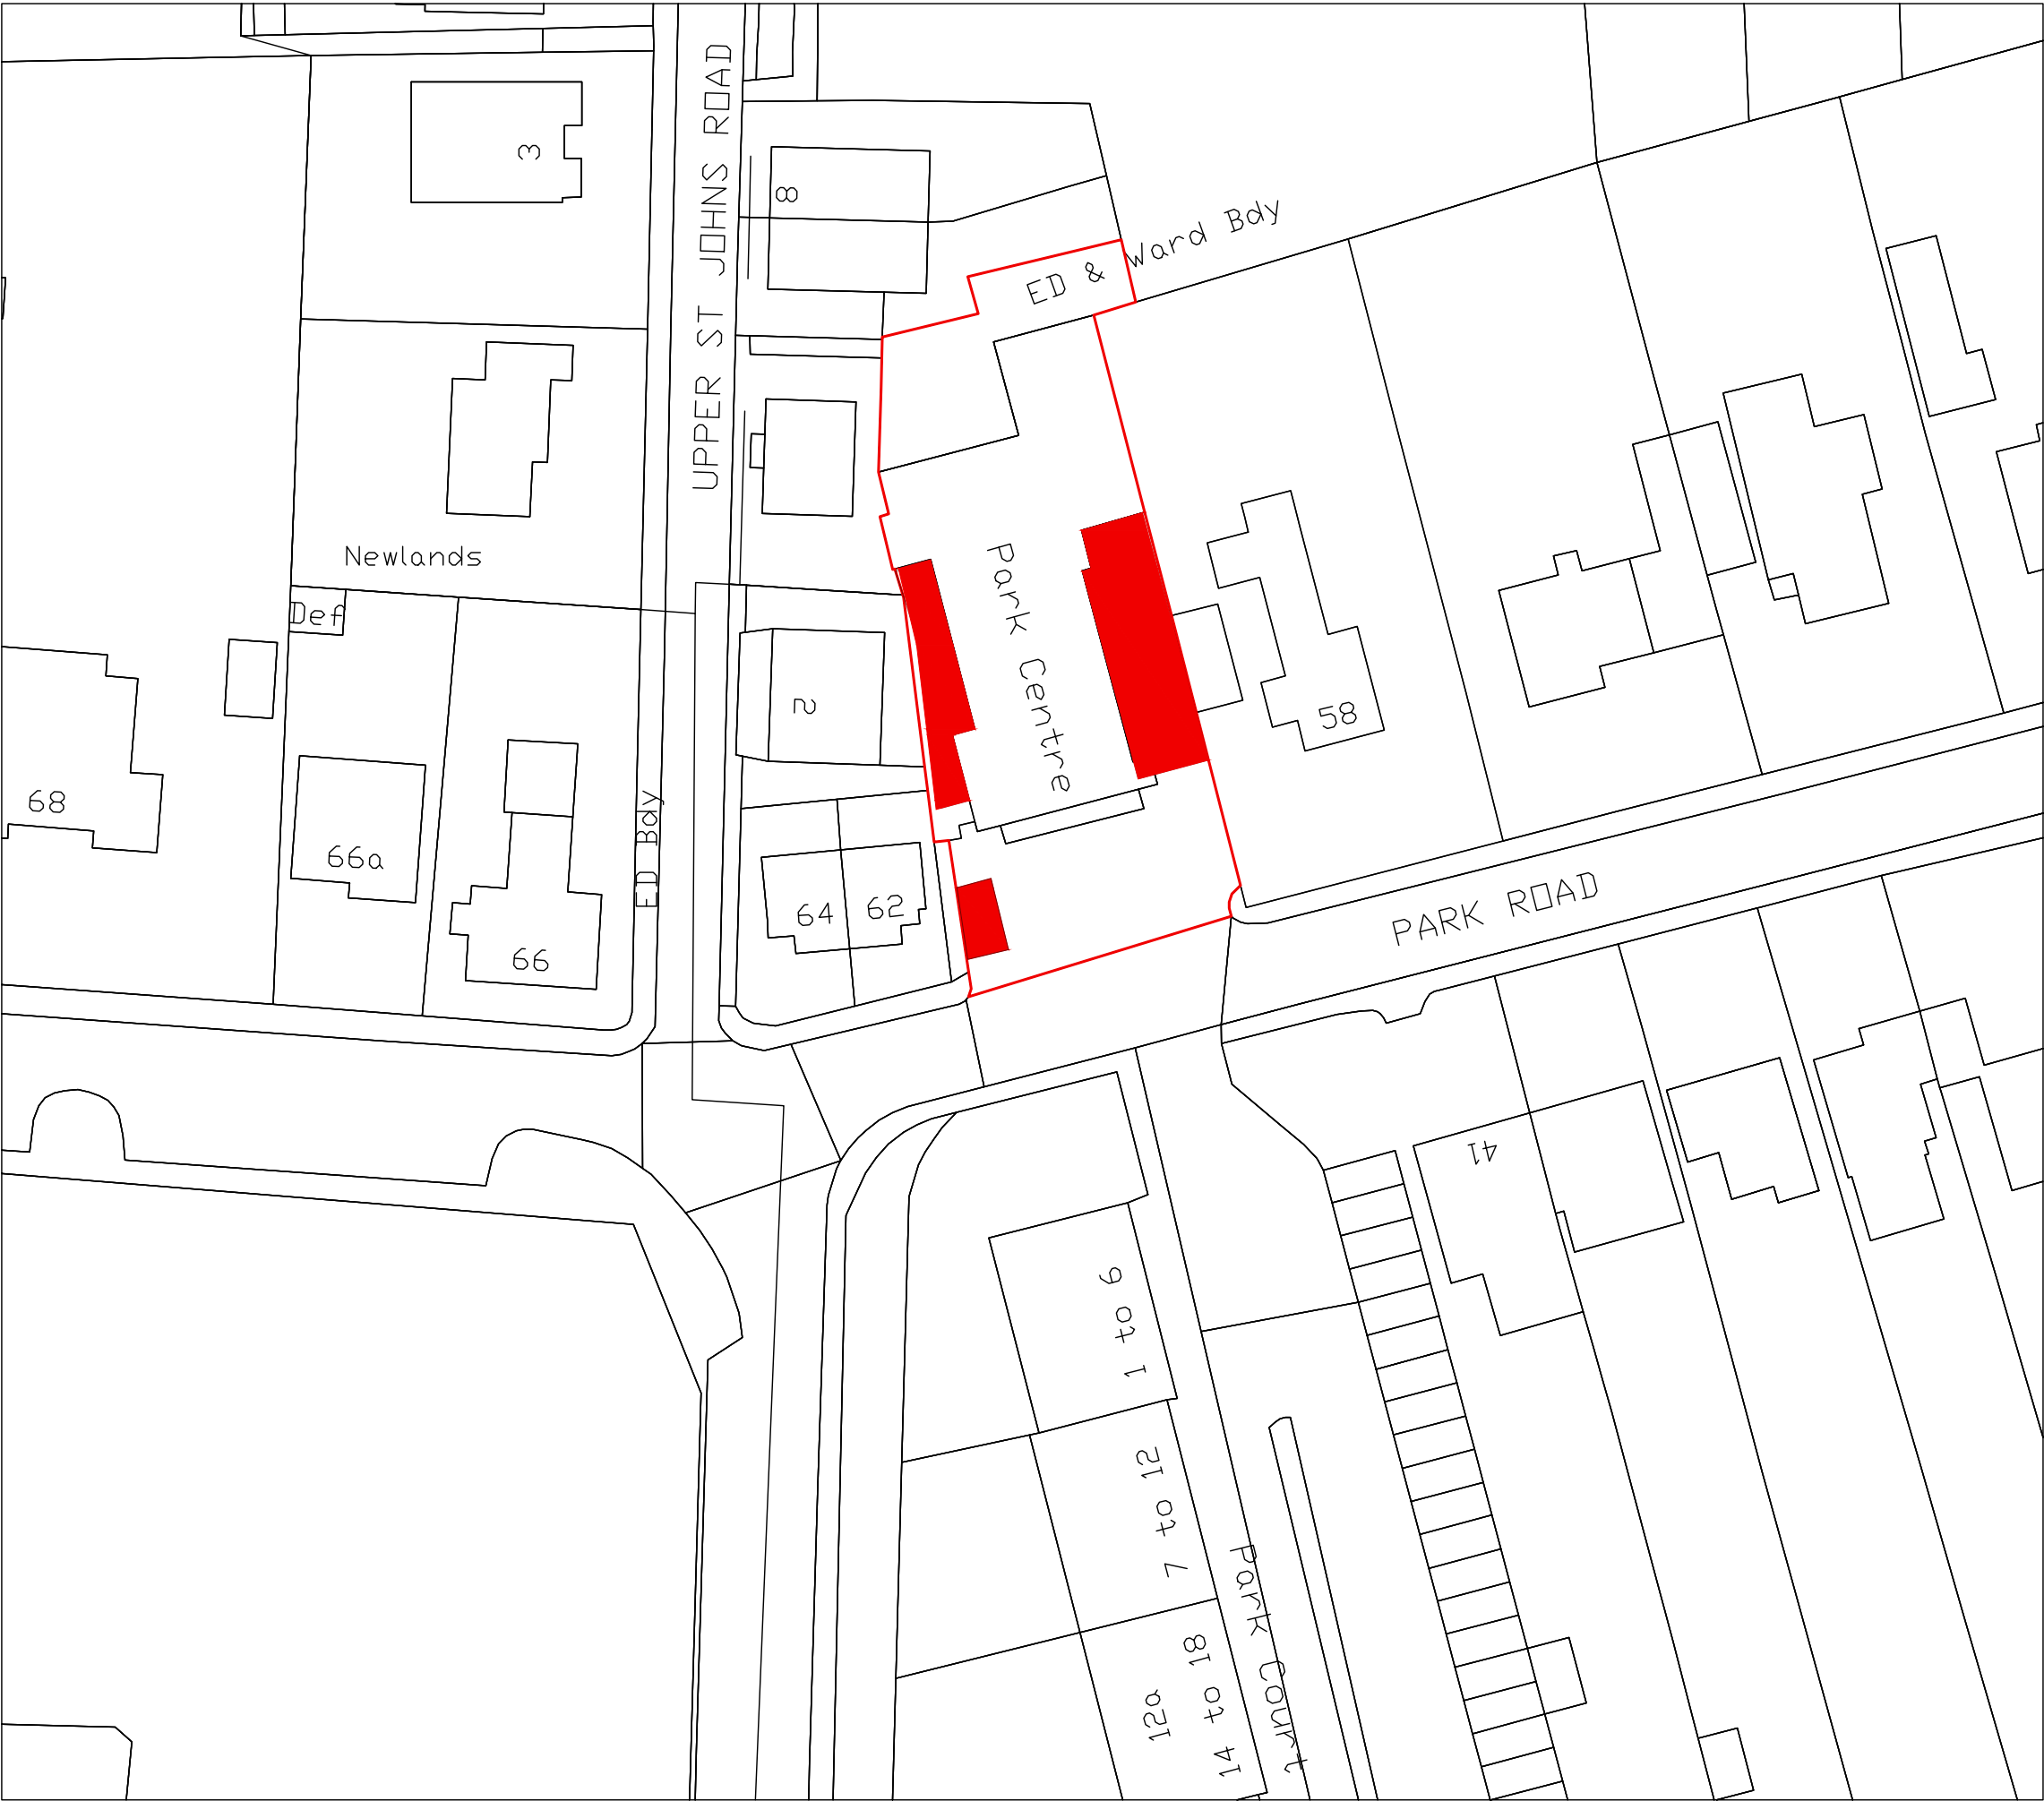

1:500

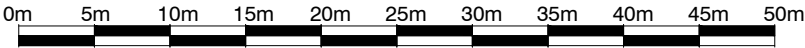

Key



- Proposed development

- NOTES:
1. All dimensions are in mm and must be checked on site.
 2. Drawings are to be read in conjunction with accompanying documents.
 3. Any errors or inaccuracies should be brought to the attention of Grumitt Wade Mason.

Revision	Description	By	Date

Contact Information
Unit 3, Tungsten Building,
George Street, Portslade,
Brighton, BN41 1RA
Tel: 01273 415940
Email: mark@grumittwademason.com



Client Name
Park Centre Burgess Hill CIO
Address
60 Park Road, Burgess Hill RH15 8ET

Drawing Title
Block Plan

Drawing Reference
DS/PARKCENTRE60/01
Date
22/08/24

Scale	Paper	Drawn By	Revision	Direction
1: 500	A3	RJT	-	