



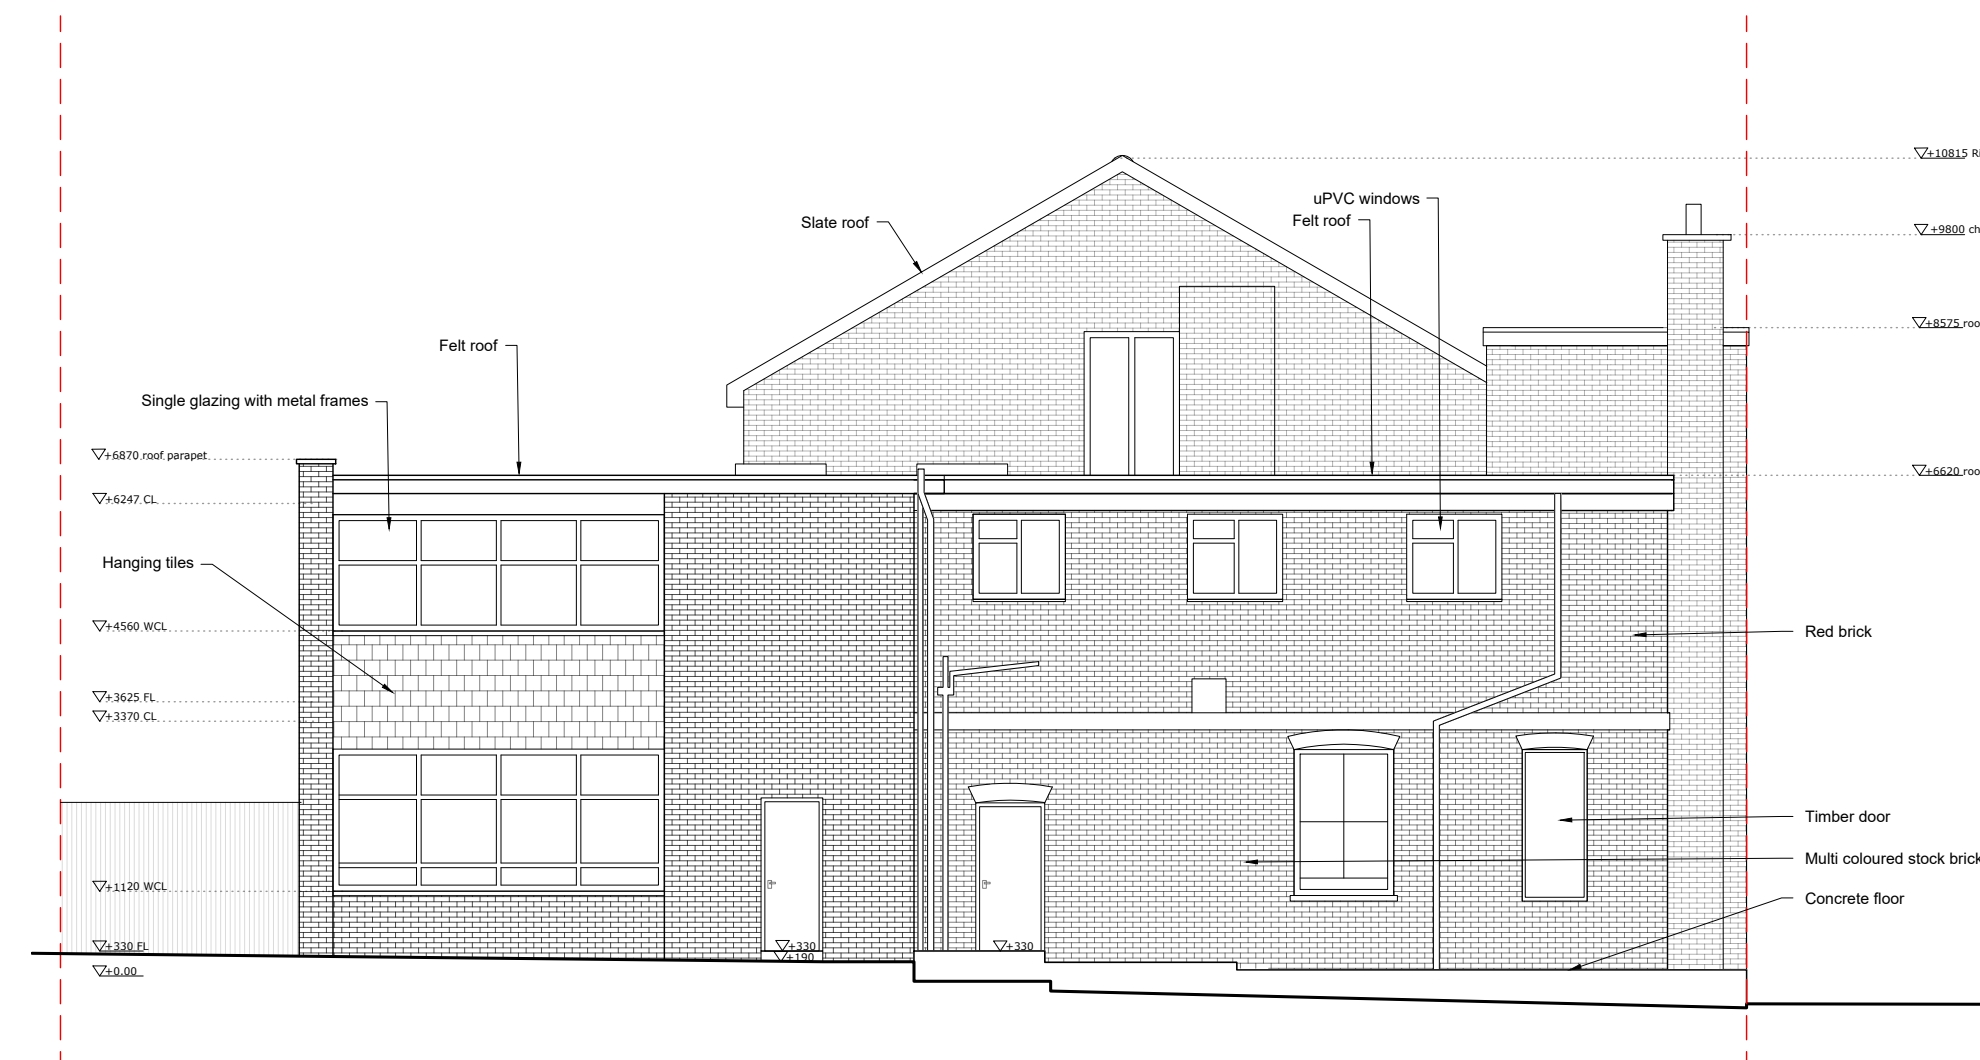

South (Front) Elevation 1:100

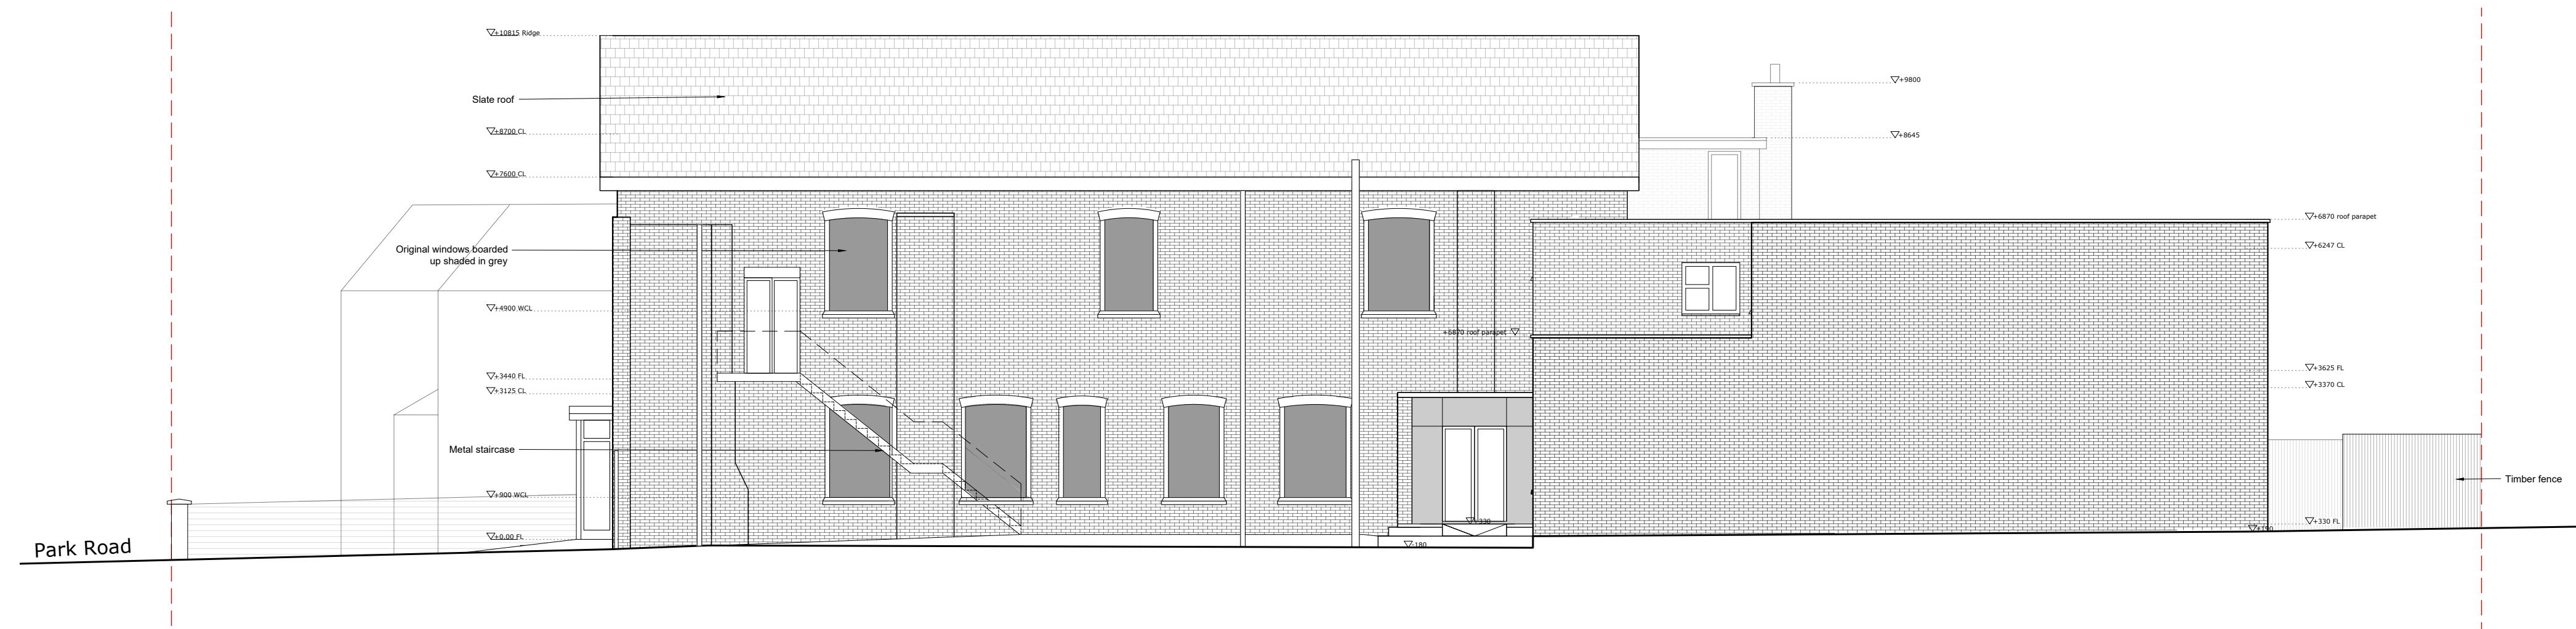


North (Rear) Elevation 1:100




East (Side) Elevation 1:100

NOTES:

1. All dimensions are in mm and must be checked on site.
2. Drawings are to be read in conjunction with accompanying documents.
3. Any errors or inaccuracies should be brought to the attention of Grumitt Wade Mason.

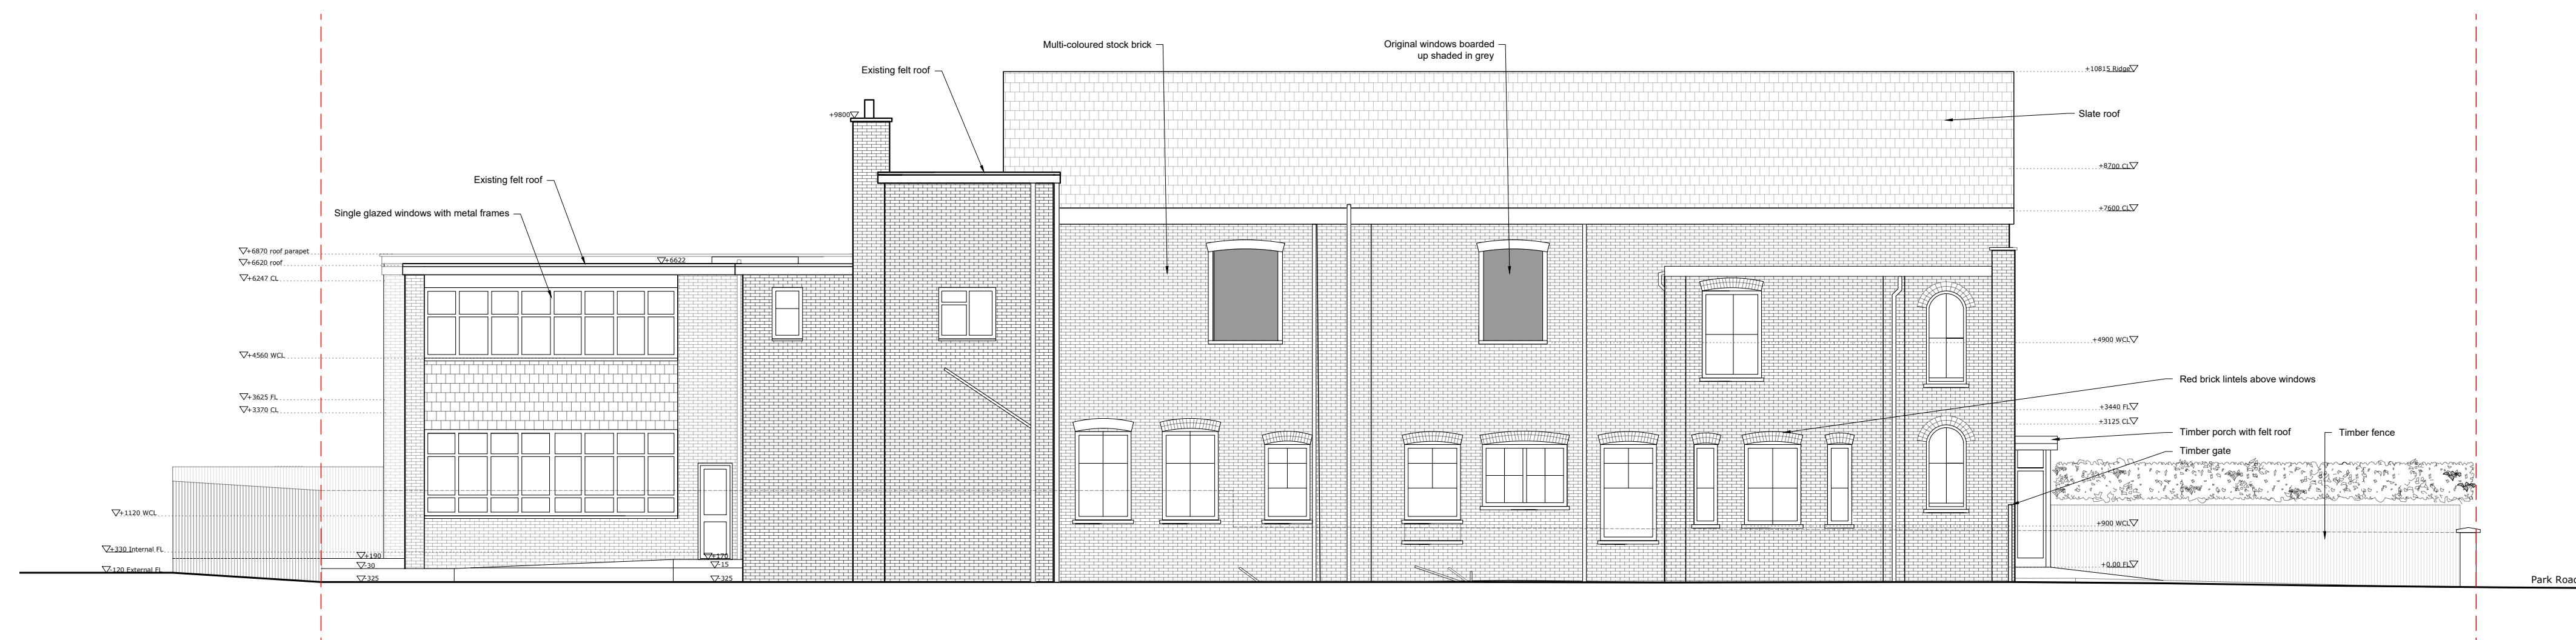

West (Side) Elevation 1:100

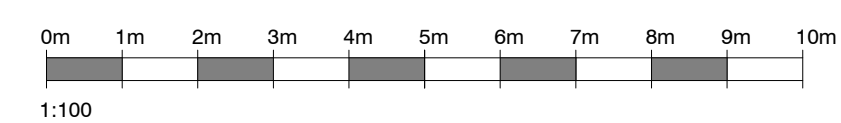

Contact Information Unit 3, Tungsten Building, George Street, Portlade, Brighton, BN41 1RA		Tel: 01273 410836 Email: mark@grumitwademason.com	
			
			
Client Name _____			
Park Centre Burgess Hill CIO			
Address _____			
60 Park Road, Burgess Hill RH15 8ET			
Drawing Title _____			
Existing Elevations			
Drawing Reference _____			Date _____
DT/PARKCENTRE60/05			03/7/24
Scale _____	Paper _____	Drawn By _____	Revision _____
1: 100	A1	DT	-
Direction _____			