


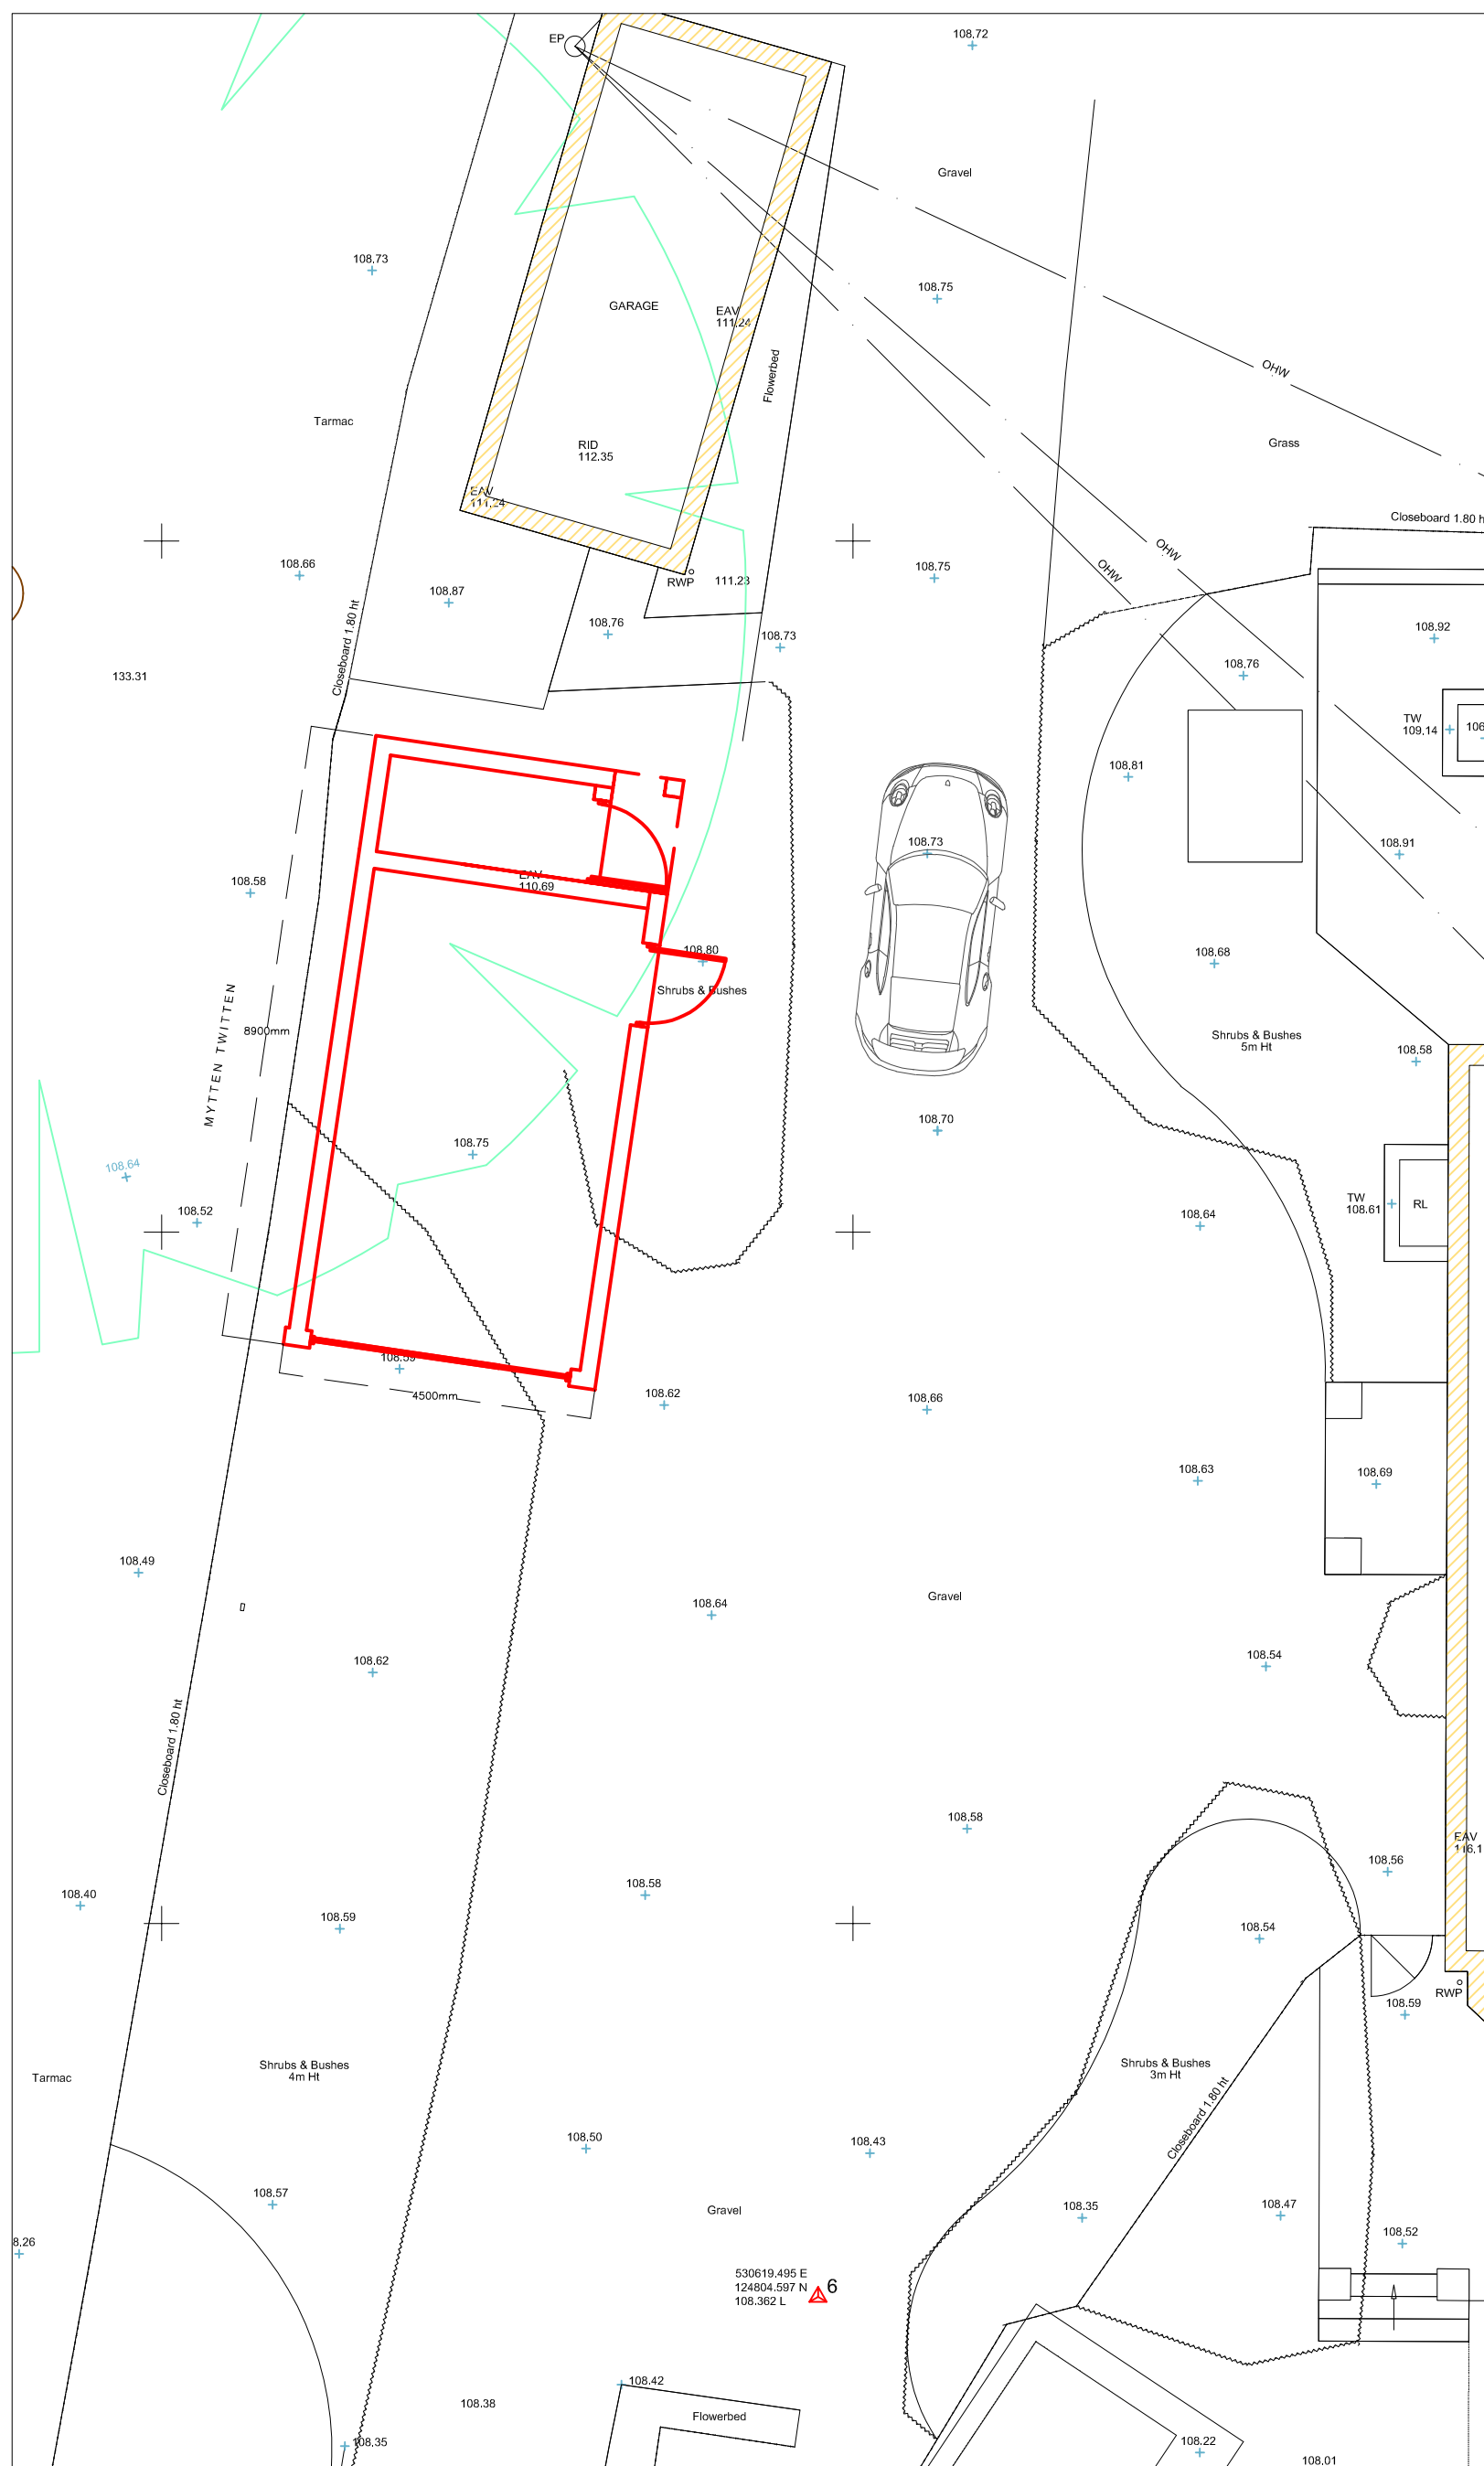

0m 2m 4m 6m 8m 10m

VISUAL SCALE 1:100 @ A3

B	02.12.25	SC	ADJUSTMENT TO SCALE/LAYOUT		
REV.	DATE.	BY.	AMENDMENT.		

PLANNING



gould baxter

2 Lucastes Mews, Paddockhall Road,
Haywards Heath,
West Sussex, RH16 1HE
(01444) 452604
hb@gouldbaxter.co.uk
www.gouldbaxter.co.uk

NOTES:
DO NOT SCALE OFF THIS DRAWING UNLESS FOR PLANNING PURPOSES.
CHECK ALL DIMENSIONS ON SITE BEFORE ANY WORKS COMENCED.
ALL GOODS MATERIALS AND WORKMANSHIP MUST CONFORM WITH CURRENT
BUILDING REGULATIONS, BRITISH STANDARDS AND CODES OF PRACTICE.
COPYRIGHT OF THE DRAWING IS RETAINED BY GouldProperty Consultants LLP
1/3 Gould Baxter and IT MUST NOT BE REPRODUCED WITHOUT WRITTEN
CONSENT.

CLIENT,

Mr & Mrs D Phillips

PROJECT,

**40 Mytten Close,
Cuckfield,
RH17 5LN**

DRAWING,

Garage - As Proposed

DATE.	SCALE AT A3.	DRAWN BY.
02.12.2025	1:100	SC
		CHECKED BY: MC

JOB NO.	DRAWING NO.	REV.
GH811	PL.03	B