



- General Notes
- All dimensions are to be checked onsite. Do not scale from these drawings.
 - Structural information on drawings is shown for quick reference only. Refer to Structural Engineers drawings and calculations for construction information.
 - Building Regulations compliance is the responsibility of the contractor.

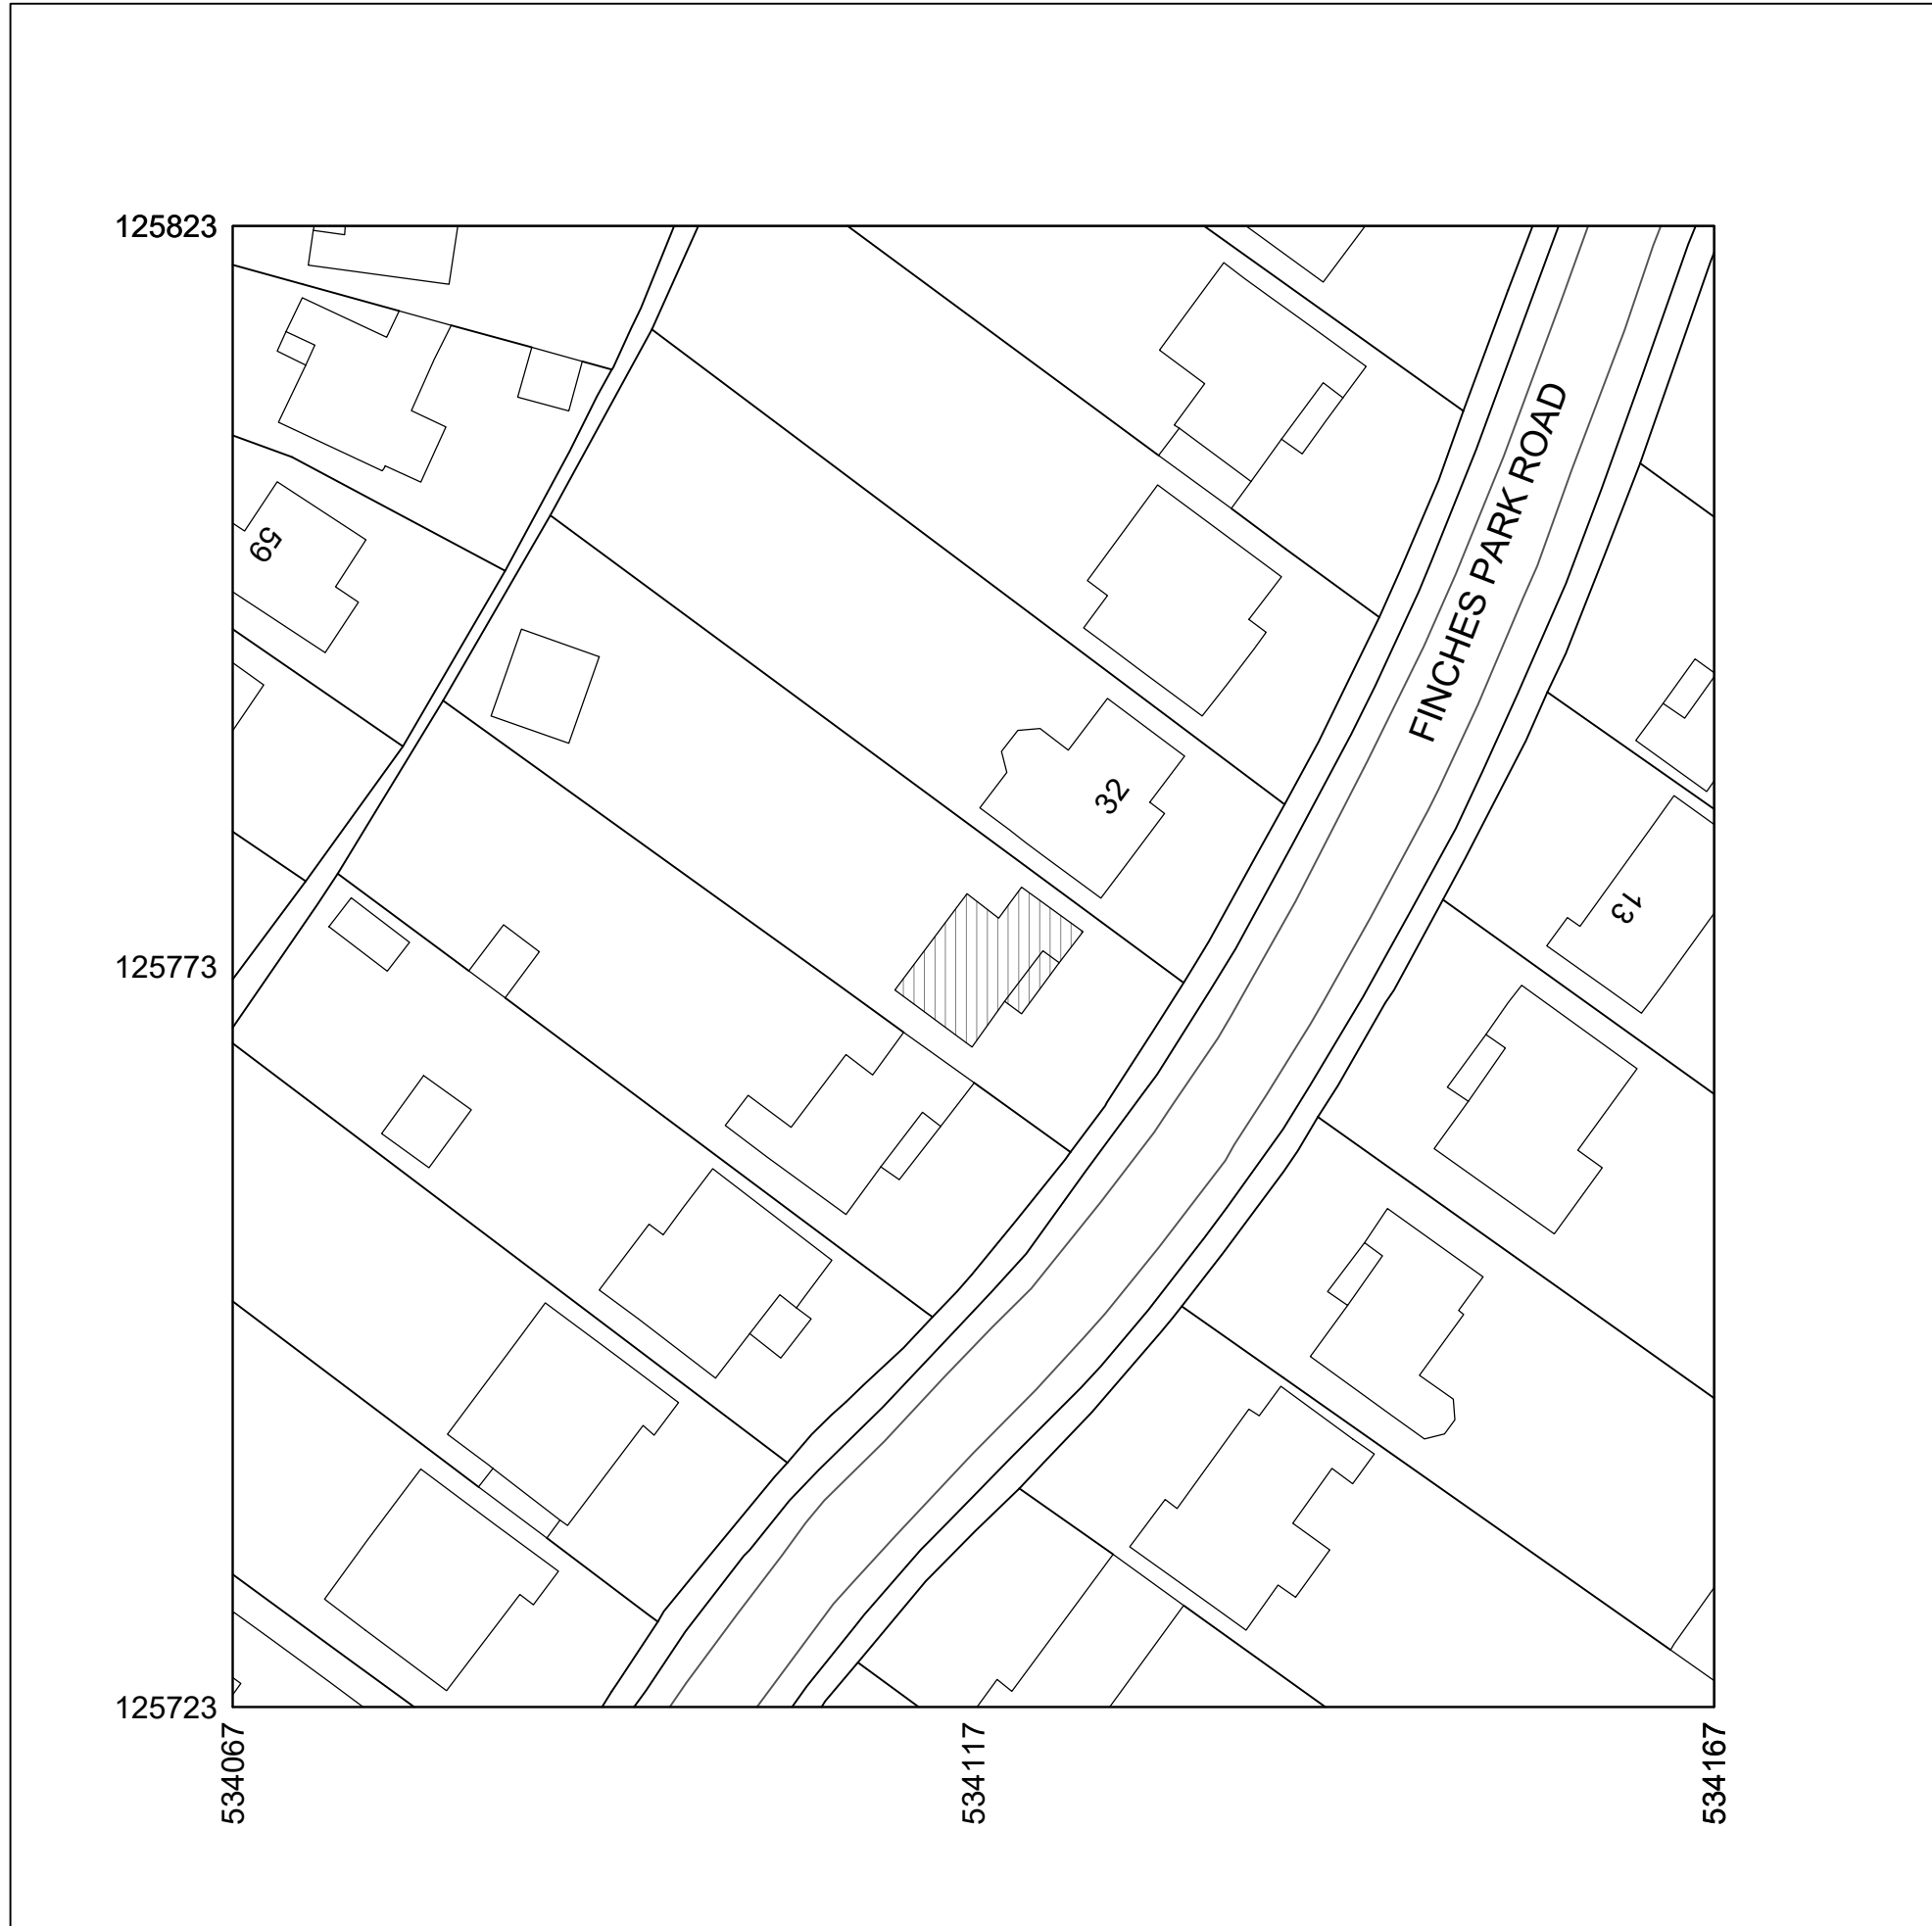


Produced on 12 May 2024 from the Ordnance Survey National Geographic Database and incorporating surveyed revision available at this date.
This map shows the area bounded by 534067 125723,534167 125723,534167 125823,534067 125823,534067 125723
Crown copyright and database rights 2024 OS 100054135. Supplied by copla ltd trading as UKPlanningMaps.com a licensed Ordnance Survey partner (OS 100054135).
Data licence expires 12 May 2025. Unique plan reference: v1f/1098072/1478274

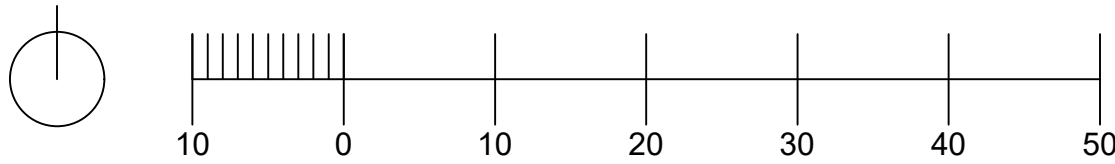


Existing Block Plan 1:500 @ A1



Produced on 12 May 2024 from the Ordnance Survey National Geographic Database and incorporating surveyed revision available at this date.
This map shows the area bounded by 534067 125723,534167 125723,534167 125823,534067 125823,534067 125723
Crown copyright and database rights 2024 OS 100054135. Supplied by copla ltd trading as UKPlanningMaps.com a licensed Ordnance Survey partner (OS 100054135).
Data licence expires 12 May 2025. Unique plan reference: v1f/1098072/1478274

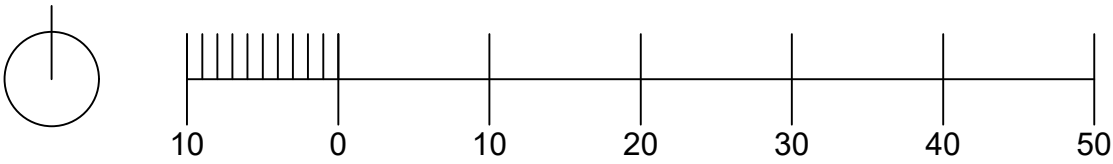

Proposed Block Plan 1:500 @ A1

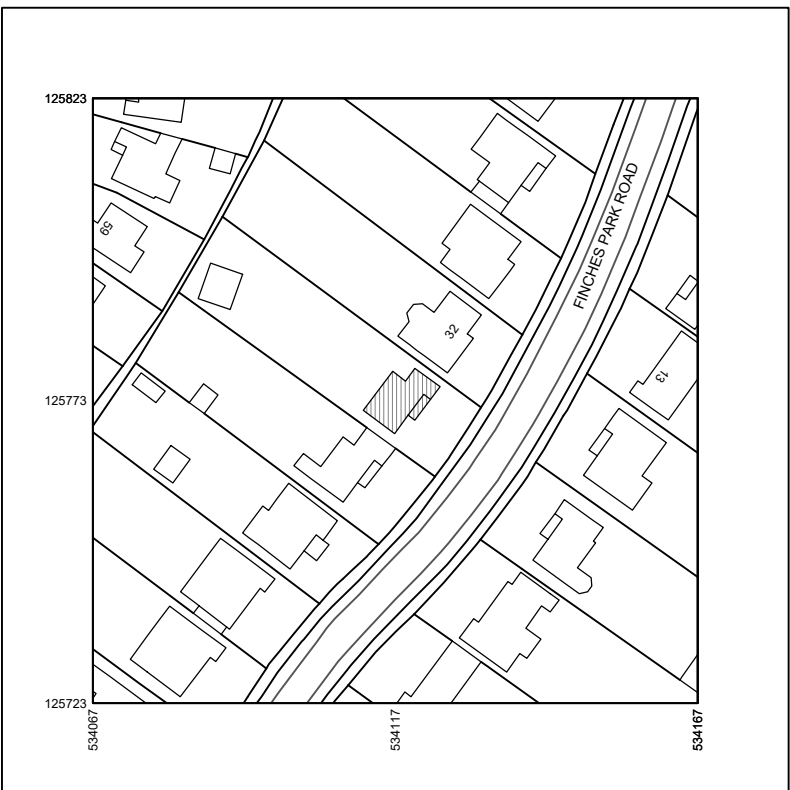

Produced on 12 May 2024 from the Ordnance Survey National Geographic Database and incorporating surveyed revision available at this date.
This map shows the area bounded by 534067 125723,534167 125723,534167 125823,534067 125823,534067 125723
Crown copyright and database rights 2024 OS 100054135. Supplied by copla ltd trading as UKPlanningMaps.com a licensed Ordnance Survey partner (OS 100054135).
Data licence expires 12 May 2025. Unique plan reference: v1f/1098072/1478274



Location Plan 1:1250 @ A1

B 04.11.24 Scheme amended
A 24.10.24 Ground floor amendments

Rev	Date	Description
-----	------	-------------



puzzlearchitecture.co.uk
contact@puzzlearchitecture.co.uk



Planning

Drawing Ref
Block and Location Plans

Project
**34 Finches Park Rd, Lindfield,
Haywards Heath RH16 2DA**

Project No	Drawing No	Rev
38.23.FPR	102	B
Drawn	Checked	Scale
LC	LC	See details

Date
07.02.24