




Ordnance Survey, (c) Crown Copyright 2024. All rights reserved. Licence number 100022432

— Site Boundary

Site Location Plan

Scale 1:1,000 @ A3

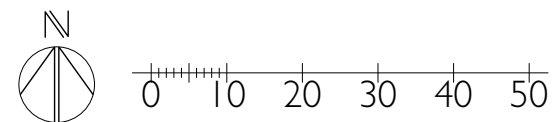


PMR
ARCHITECTURE

Sheridan House
112 - 116 Western Road
Hove, BN3 1DD

01273 980820
brighton@pmr-architecture.co.uk
www.pmr-architecture.co.uk

Client: Lisa & Chris Brotherton
Project: Shell Brook, High Street, Ardingly, Haywards Heath, RH17 6TG
Drawing Title: Site Location and Block Plan
Drawing No: 24.25_PL_001
Revision:
Date: March 2025
Status: PLANNING
Scale: 1:1000, 1:250 @ A3

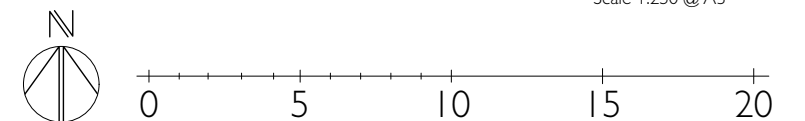

Block Plan

Scale 1:250 @ A3