


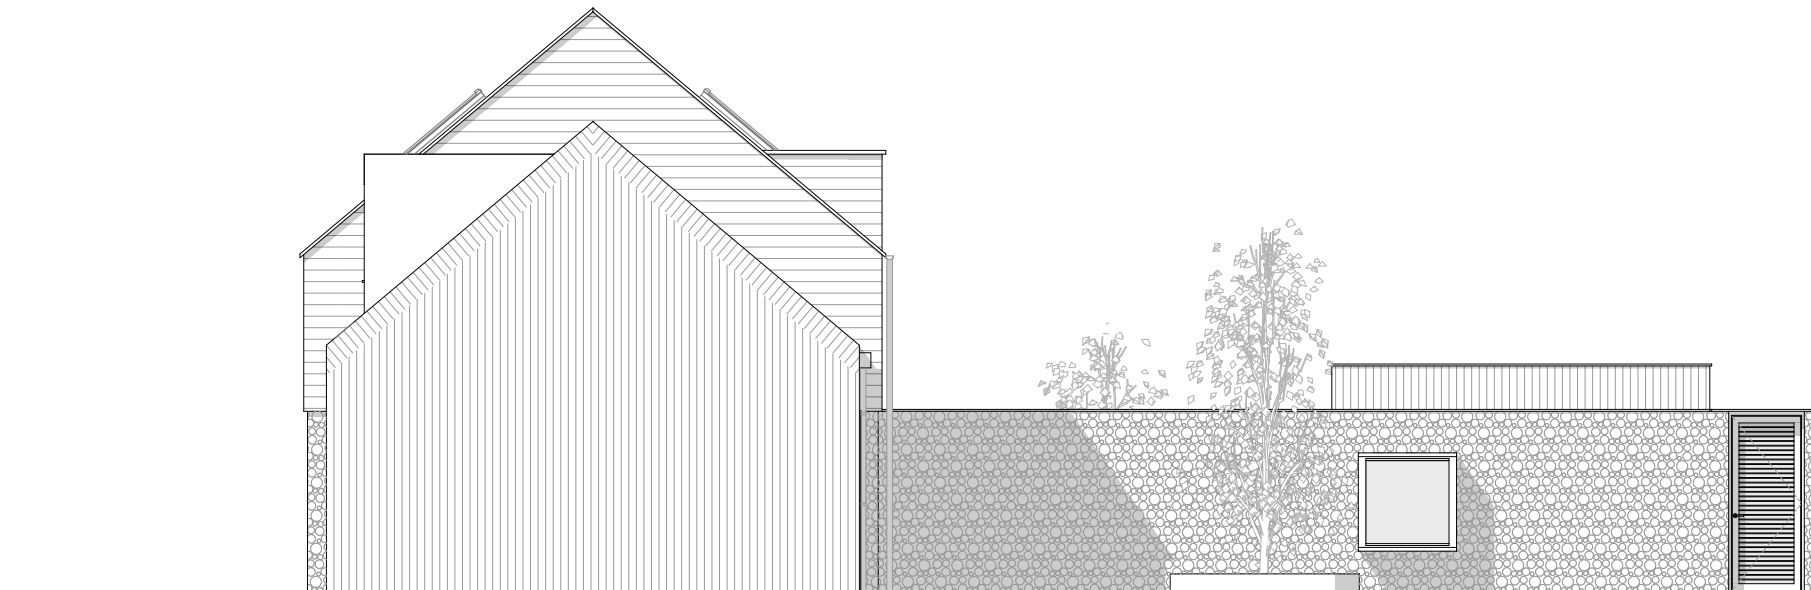

Proposed Side (East) Elevation
Scale 1:100 @A3



Proposed Side (West) Elevation
Scale 1:100 @A3