




Proposed Front (South) Elevation

Scale 1:100 @ A3

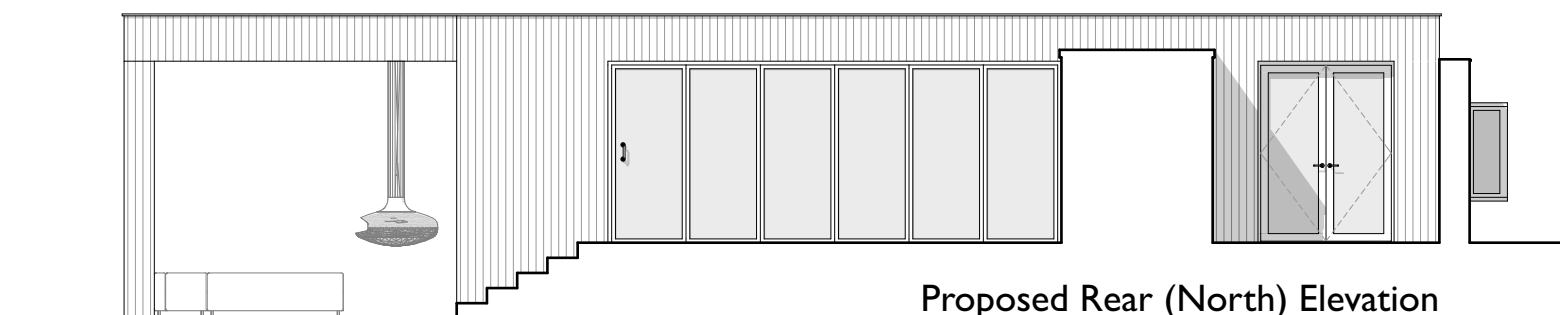

Proposed Rear (North) Elevation

Scale 1:100 @ A3