



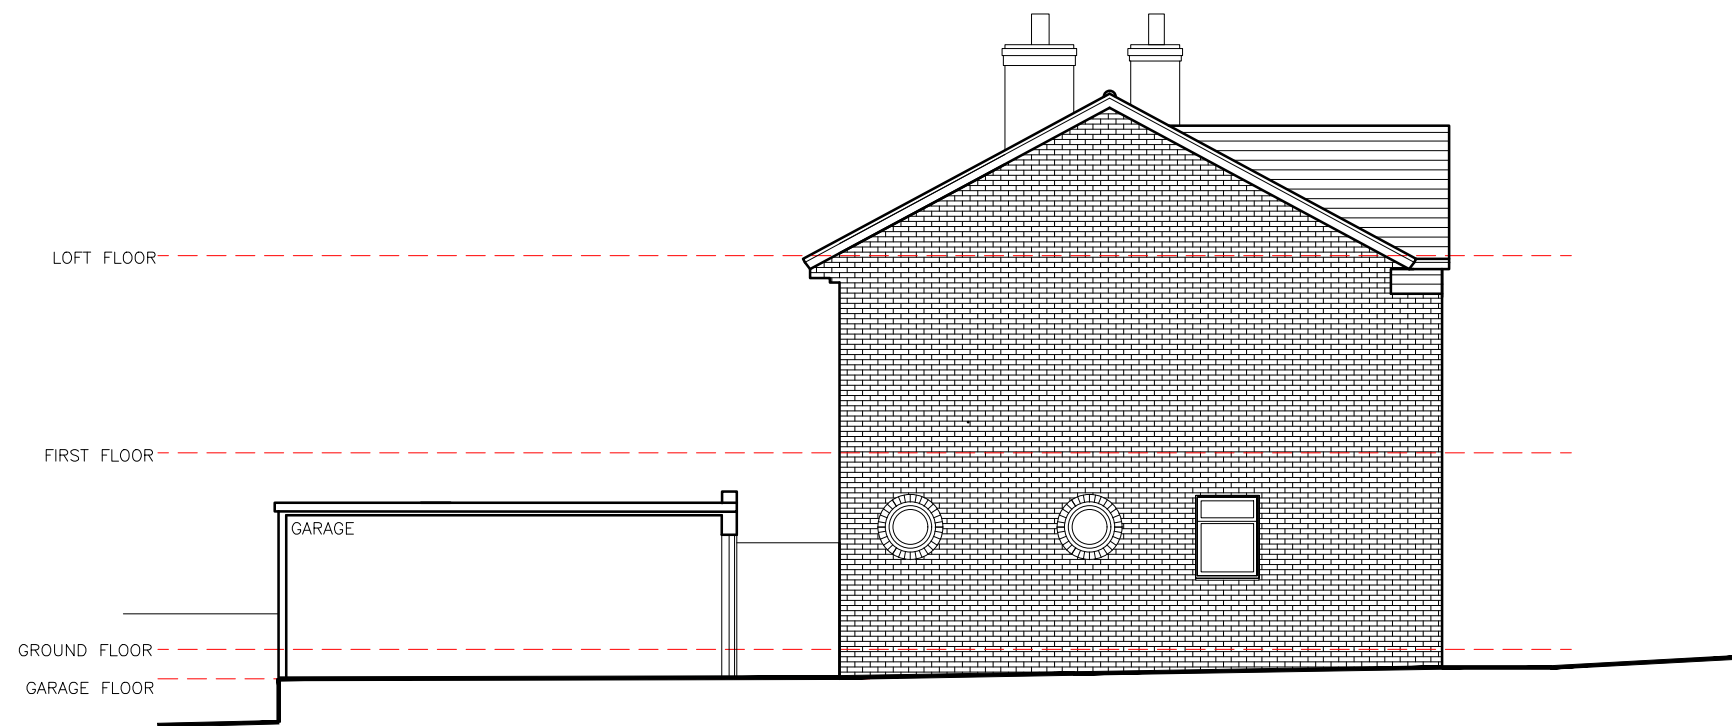


B) Existing Side Elevation

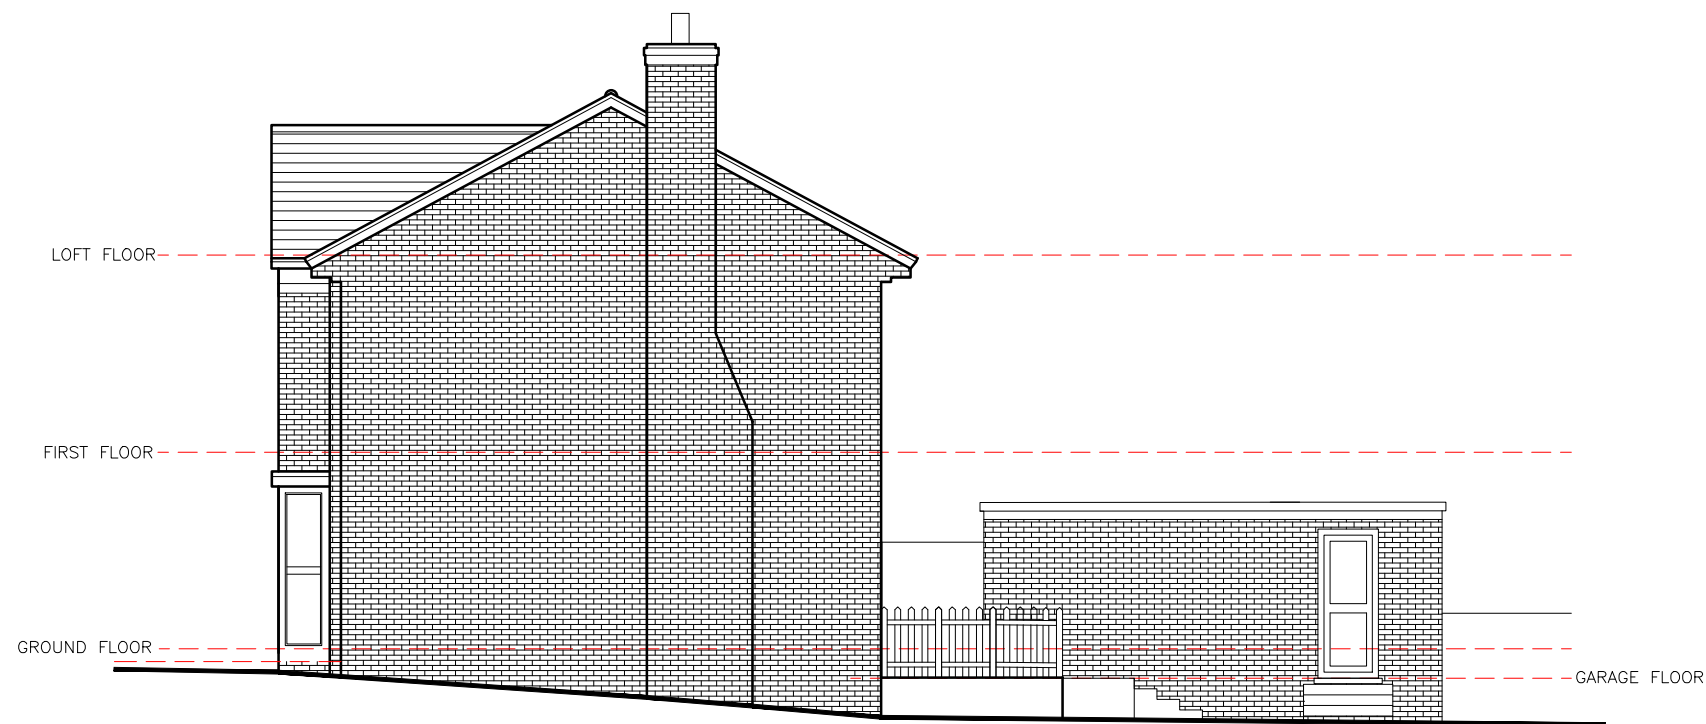

D) Existing Side Elevation

PLANNING DRAWING

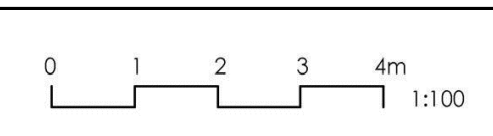

SARAH BREEZE RIBA

Client Ben & Sarah Wood			
Project 49 William Allen Lane Lindfield West Sussex RH16 2SE			
Title Existing Side Elevations			
Drawn by SB		Checked by BW&SW	
Scale A3 @ 1:100		Date 14/04/2025	
Project no.	Dwg. no.	Revision	Prelim.
BA195	02	--	