


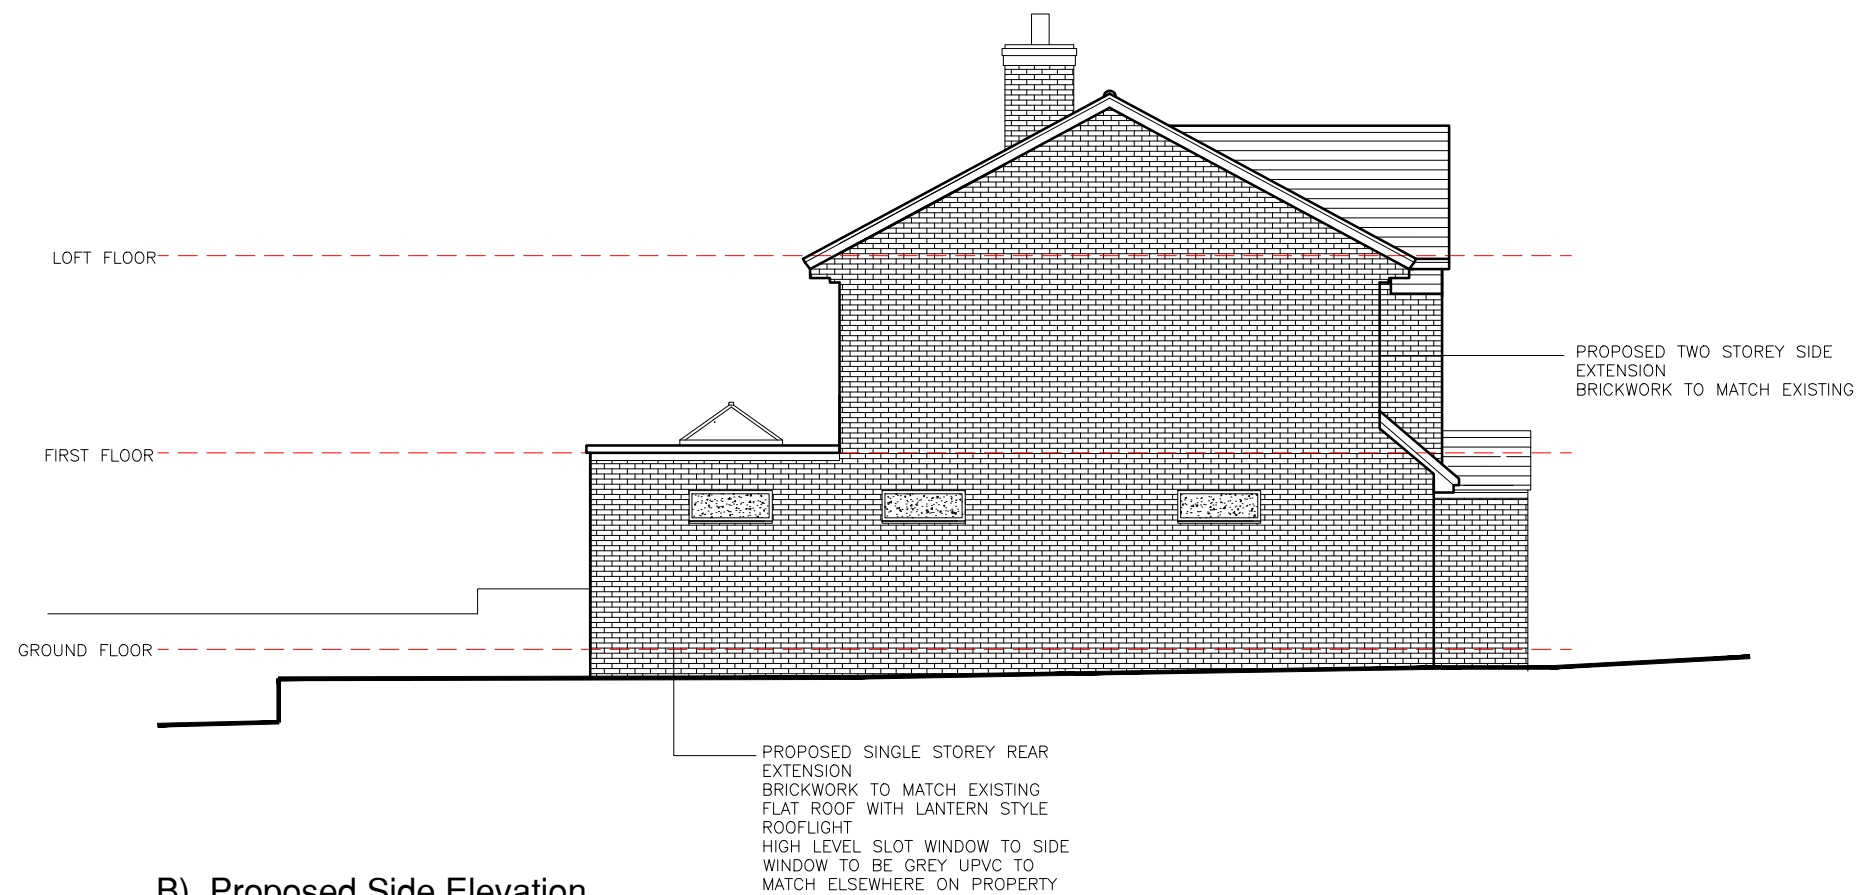


B) Proposed Side Elevation



D) Proposed Side Elevation

PLANNING DRAWING

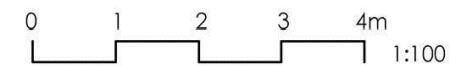

SARAH BREEZE RIBA

Client

Ben & Sarah Wood

Project

49 William Allen Lane
Lindfield
West Sussex RH16 2SE

Title

Proposed Side Elevations

Drawn by

SB

Checked by

BW&SW

Scale

A3 @ 1:100

Date

15/04/2025

Project no.

Dwg. no.

Revision

Prelim.

BA195

12

--