




ENGINEERING KEY

- SITE BOUNDARY
- SURFACE WATER APPROVED UNDER INFRASTRUCTURE APPLICATION
- FOWL WATER APPROVED UNDER INFRASTRUCTURE APPLICATION
- PROPOSED ADOPTABLE SURFACE WATER SEWER
- PROPOSED ADOPTABLE FOWL WATER SEWER
- PROPOSED ATTENUATION CRATES
- PROPOSED DETENTION BASIN WITH ENKADRAIN UNDERLAY
- PROPOSED ENKADRAIN COLLECTOR PIPE, LAID LEVEL AT THE BASE OF POND LEVEL TO GEOSYNTHETICS SPECIFICATION
- EXISTING LAND DRAIN

- NOTES:**
1. THIS DRAWING IS TO BE READ IN CONJUNCTION WITH THE RELEVANT SPECIFICATION, INC. RISK ASSESSMENTS AND ALL OTHER RELATED DRAWINGS ISSUED BY THE ENGINEER.
 2. DO NOT SCALE FROM THIS DRAWING. WORK FROM FIGURED DIMENSIONS ONLY.
 3. ALL DIMENSIONS SHOWN ON THIS DRAWING ARE IN METRES UNLESS OTHERWISE STATED.
 4. ALL DIMENSIONS, LEVELS AND SURVEY GRID CO-ORDINATES ARE TO BE CHECKED ON SITE AND THE ENGINEER NOTIFIED IMMEDIATELY OF ANY DISCREPANCIES PRIOR TO THE COMMENCEMENT OF THE WORKS.
 5. NO DEVIATION FROM THE DETAILS SHOWN ON THIS DRAWING IS PERMITTED WITHOUT PRIOR PERMISSION FROM THE ENGINEER.
 6. ANY WORKS OUTSIDE RED SITE BOUNDARY ARE FOR INFORMATION PURPOSES ONLY UNLESS SPECIFICALLY NOTED. ALL WORKS OUTSIDE THE SITE BOUNDARY WILL BE UNDERTAKEN BY OTHERS UNDER A SEPARATE CONTRACT.

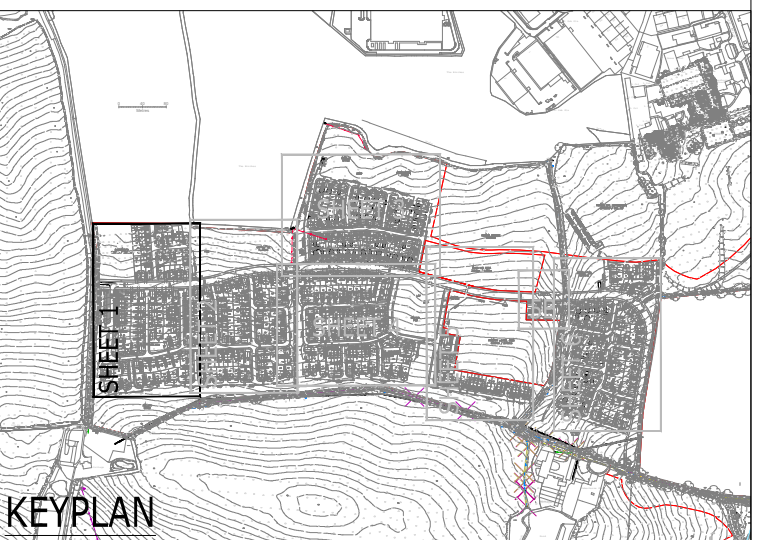

Rev	Description	Status	Appr	Date
1	UPDATED SITE LAYOUT	AMC	AD	28-09-24
2	UPDATED BASED ON LVA/VSTRY COMMENTS	AMC	AMC	MR 25-03-24
3	UPDATED TO SUIT NEW LAYOUT	AMC	CC	AD 18-02-25
4	FIRST ISSUE	AMC	AMC	AD 28-11-25

PRELIMINARY NOT YET APPROVED

ARDENT CONSULTING ENGINEERS
AN EMPLOYEE OWNED COMPANY

Third Floor
The Hallmark Building
32-36 Leamhall Street
London
EC3M 3JE

Tel: 020 7680 4088
Web: www.ardent-ce.co.uk
E-mail: enquiries@ardent-ce.co.uk

Client: **VISTRY SOUTH EAST**

Project Title: **IMBERHORNE FARM, EAST GRINSTEAD**

Drawing Title: **PROPOSED DRAINAGE SHEET 1**

Drawn by	Checked by	Approved by	Revision
AMC	AMC	AD	P4

Scale: 1:250 @ A0 Date: 28-11-25

Drawing Number: **2206781-ACE-XX-XX-DR-C-0621**