

Project

Proposed Single Storey Dwelling
 IOA Highfields
 Brighton Road
 Warringlid
 West Sussex
 RH17 5SY

**Architects & Planning Consultants**

Clock Tower House, Lewes Road
 Lindfield, West Sussex. RH16 2LH
 Telephone 01444 - 484711

Drawing

SITE LOCATION PLAN

**Client**

Mr & Mrs W Manthorpe

Drawing no.

21225.SPO

date

March 26


revisions**scale**

1:1250@A4

drawn

GRM

A

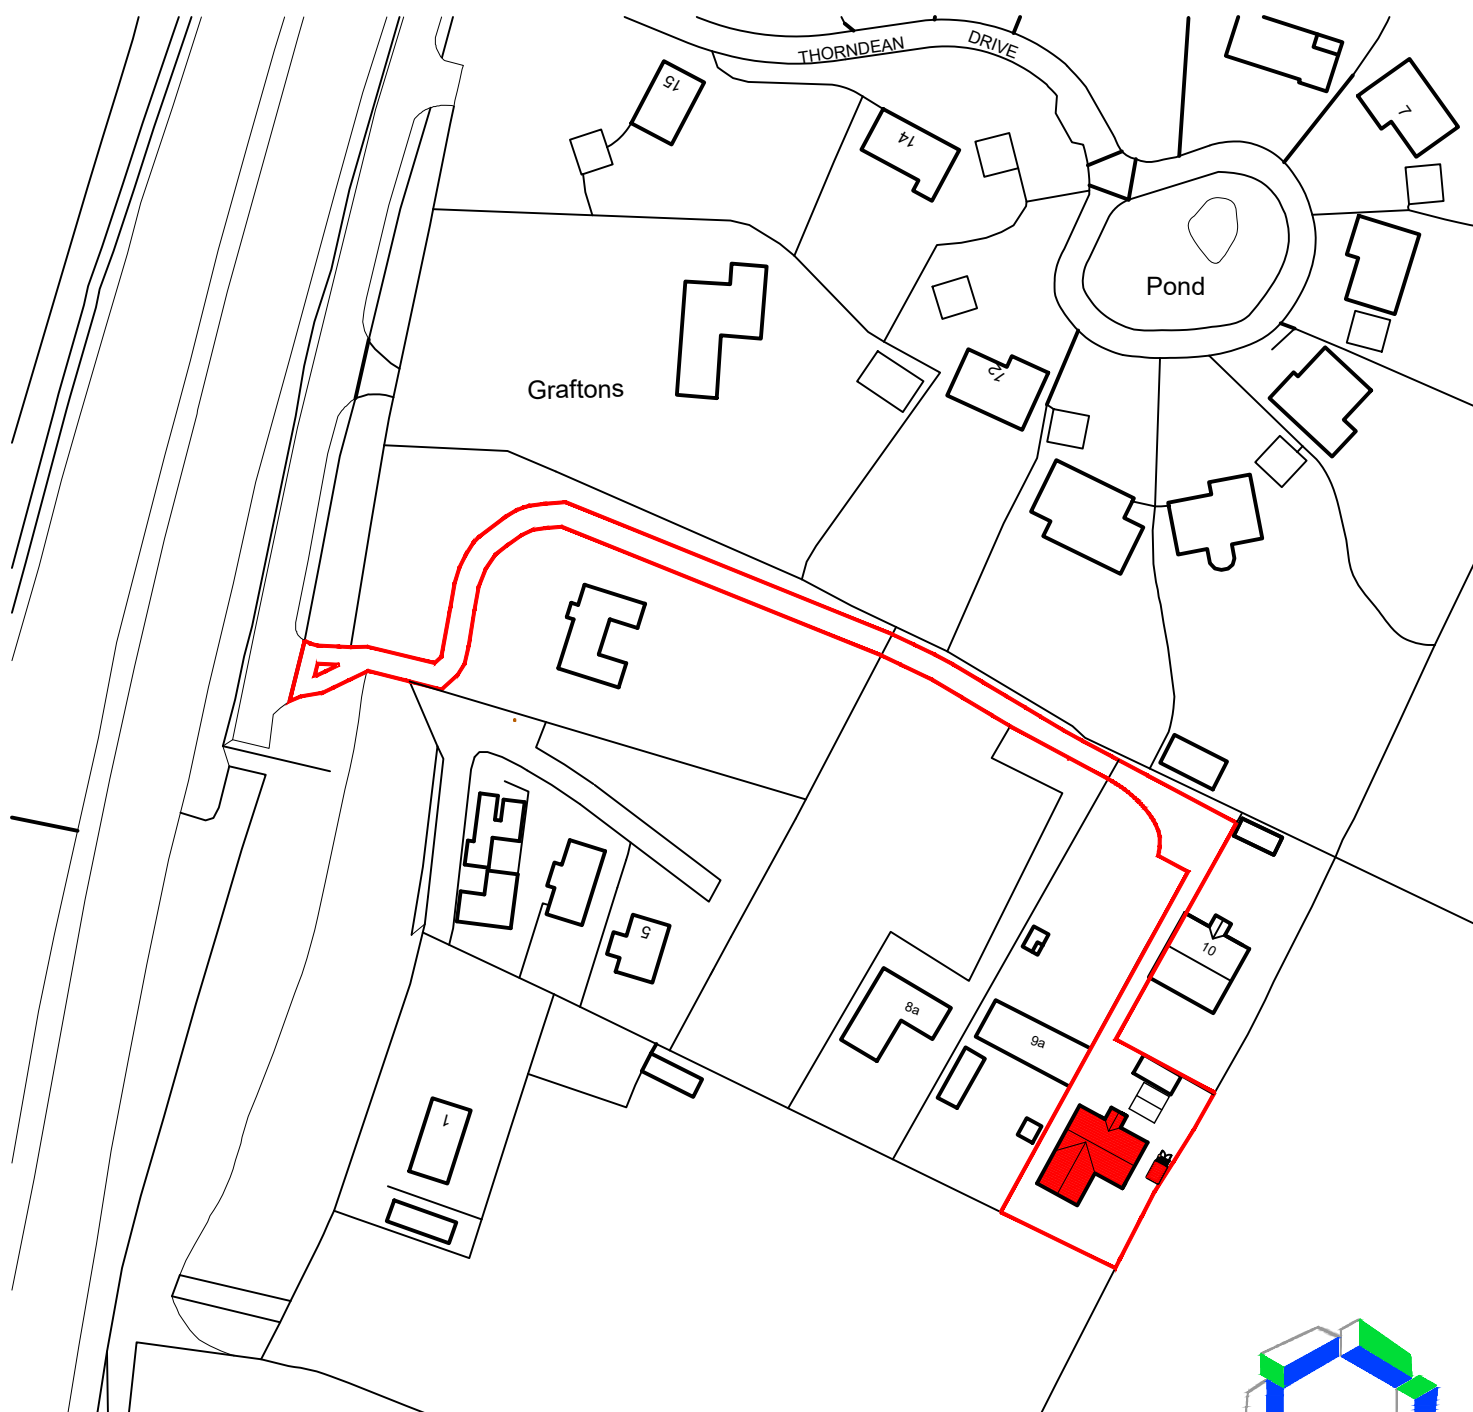

Ordnance Survey (c) Crown Copyright 2017. All rights reserved. Licence number 100022432

© THE CONTRACTOR SHOULD CHECK ALL DIMENSIONS ON SITE.

NO DIMENSIONS TO BE SCALED FROM DRAWINGS.

IT IS THE CONTRACTORS RESPONSIBILITY TO ENSURE COMPLIANCE WITH BUILDING REGULATIONS.

