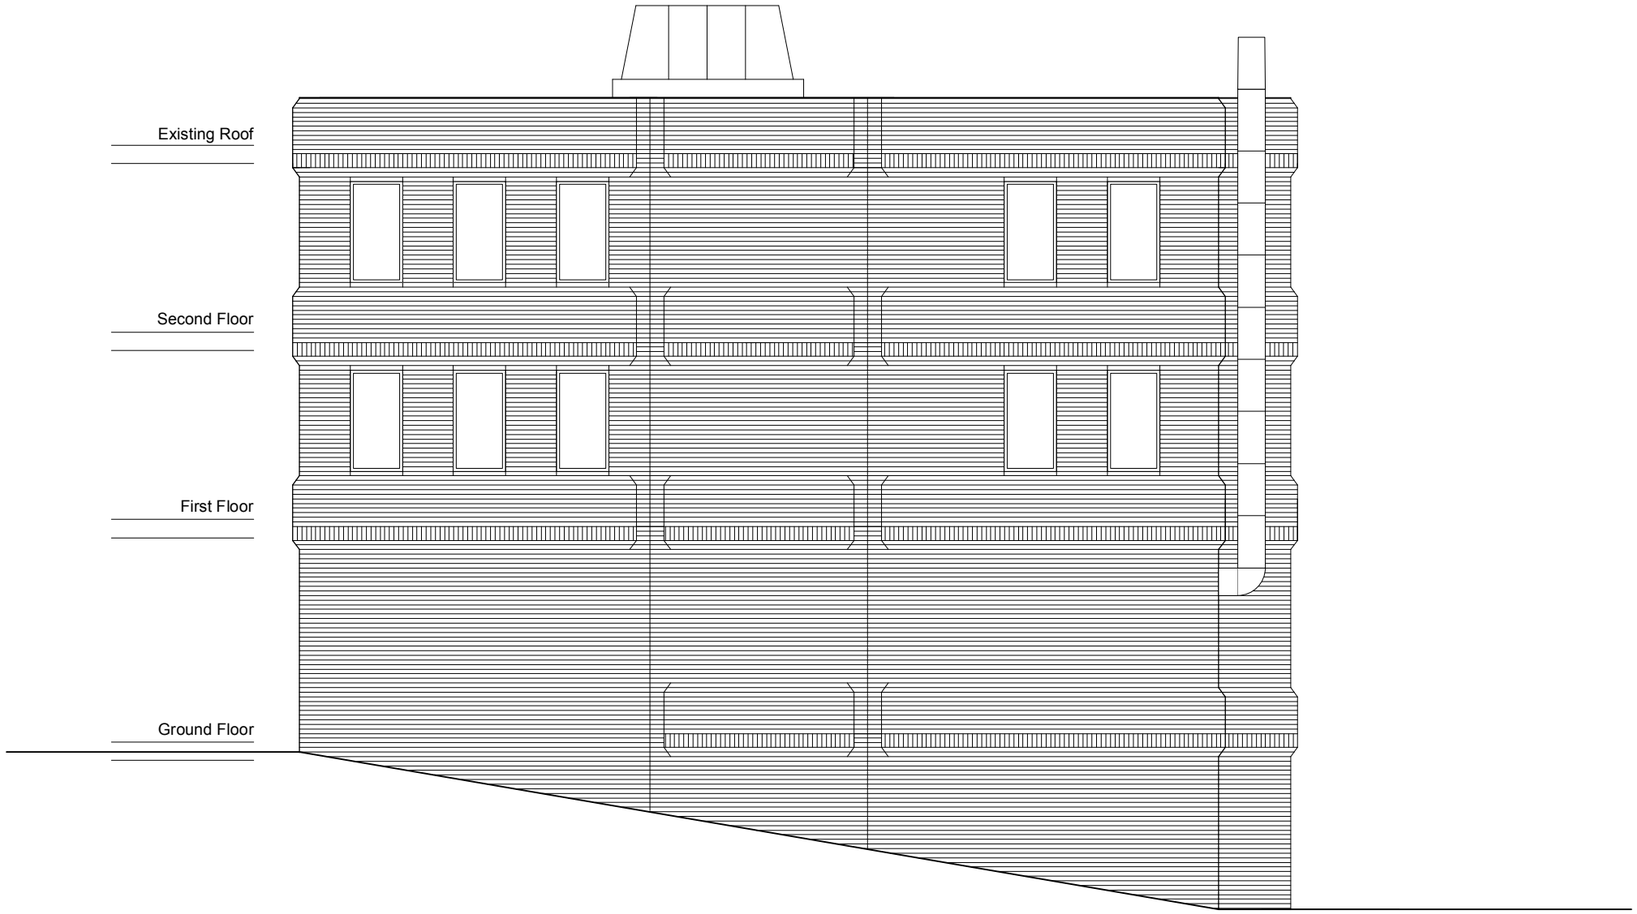

Existing Rear Elevation

Revision	Date	Amendment
/	/	/

0 1 2 3 4 5
Metres Scale 1:100 A3 paper size

Notes

NO DIMENSIONS ARE TO BE SCALED FROM THIS DRAWING. THE CONTRACTOR/MANUFACTURER IS RESPONSIBLE FOR CHECKING ALL DIMENSIONS AND QUERYING ANY DISCREPANCIES. THIS DRAWING IS THE PROPERTY OF WILLIAM DEAKINS ARCHITECT LTD. COPYRIGHT IS RESERVED BY THEM AND THE DRAWING IS ISSUED ON CONDITION THAT IT IS NOT COPIED, REPRODUCED, RETAINED OR DISCLOSED TO ANY UNAUTHORISED PERSON, EITHER WHOLLY OR IN PART, WITHOUT WRITTEN CONSENT.

Client Sedlescombe South East Ltd
Project Victoria Gate, 119-127 South Road, Haywards Heath
Drawing Existing NW End Elevation C

Scale 1:100@A3
Date January 2023
Status Planning
Drawn SB

Project Nº **186**
Drawing Nº **186/PL009**
Revision /

william deakins architect
architecture & design

07970 025 131
www.williamdeakins.com
Carlton House, 19 West Street, Epsom
KT18 7RL