


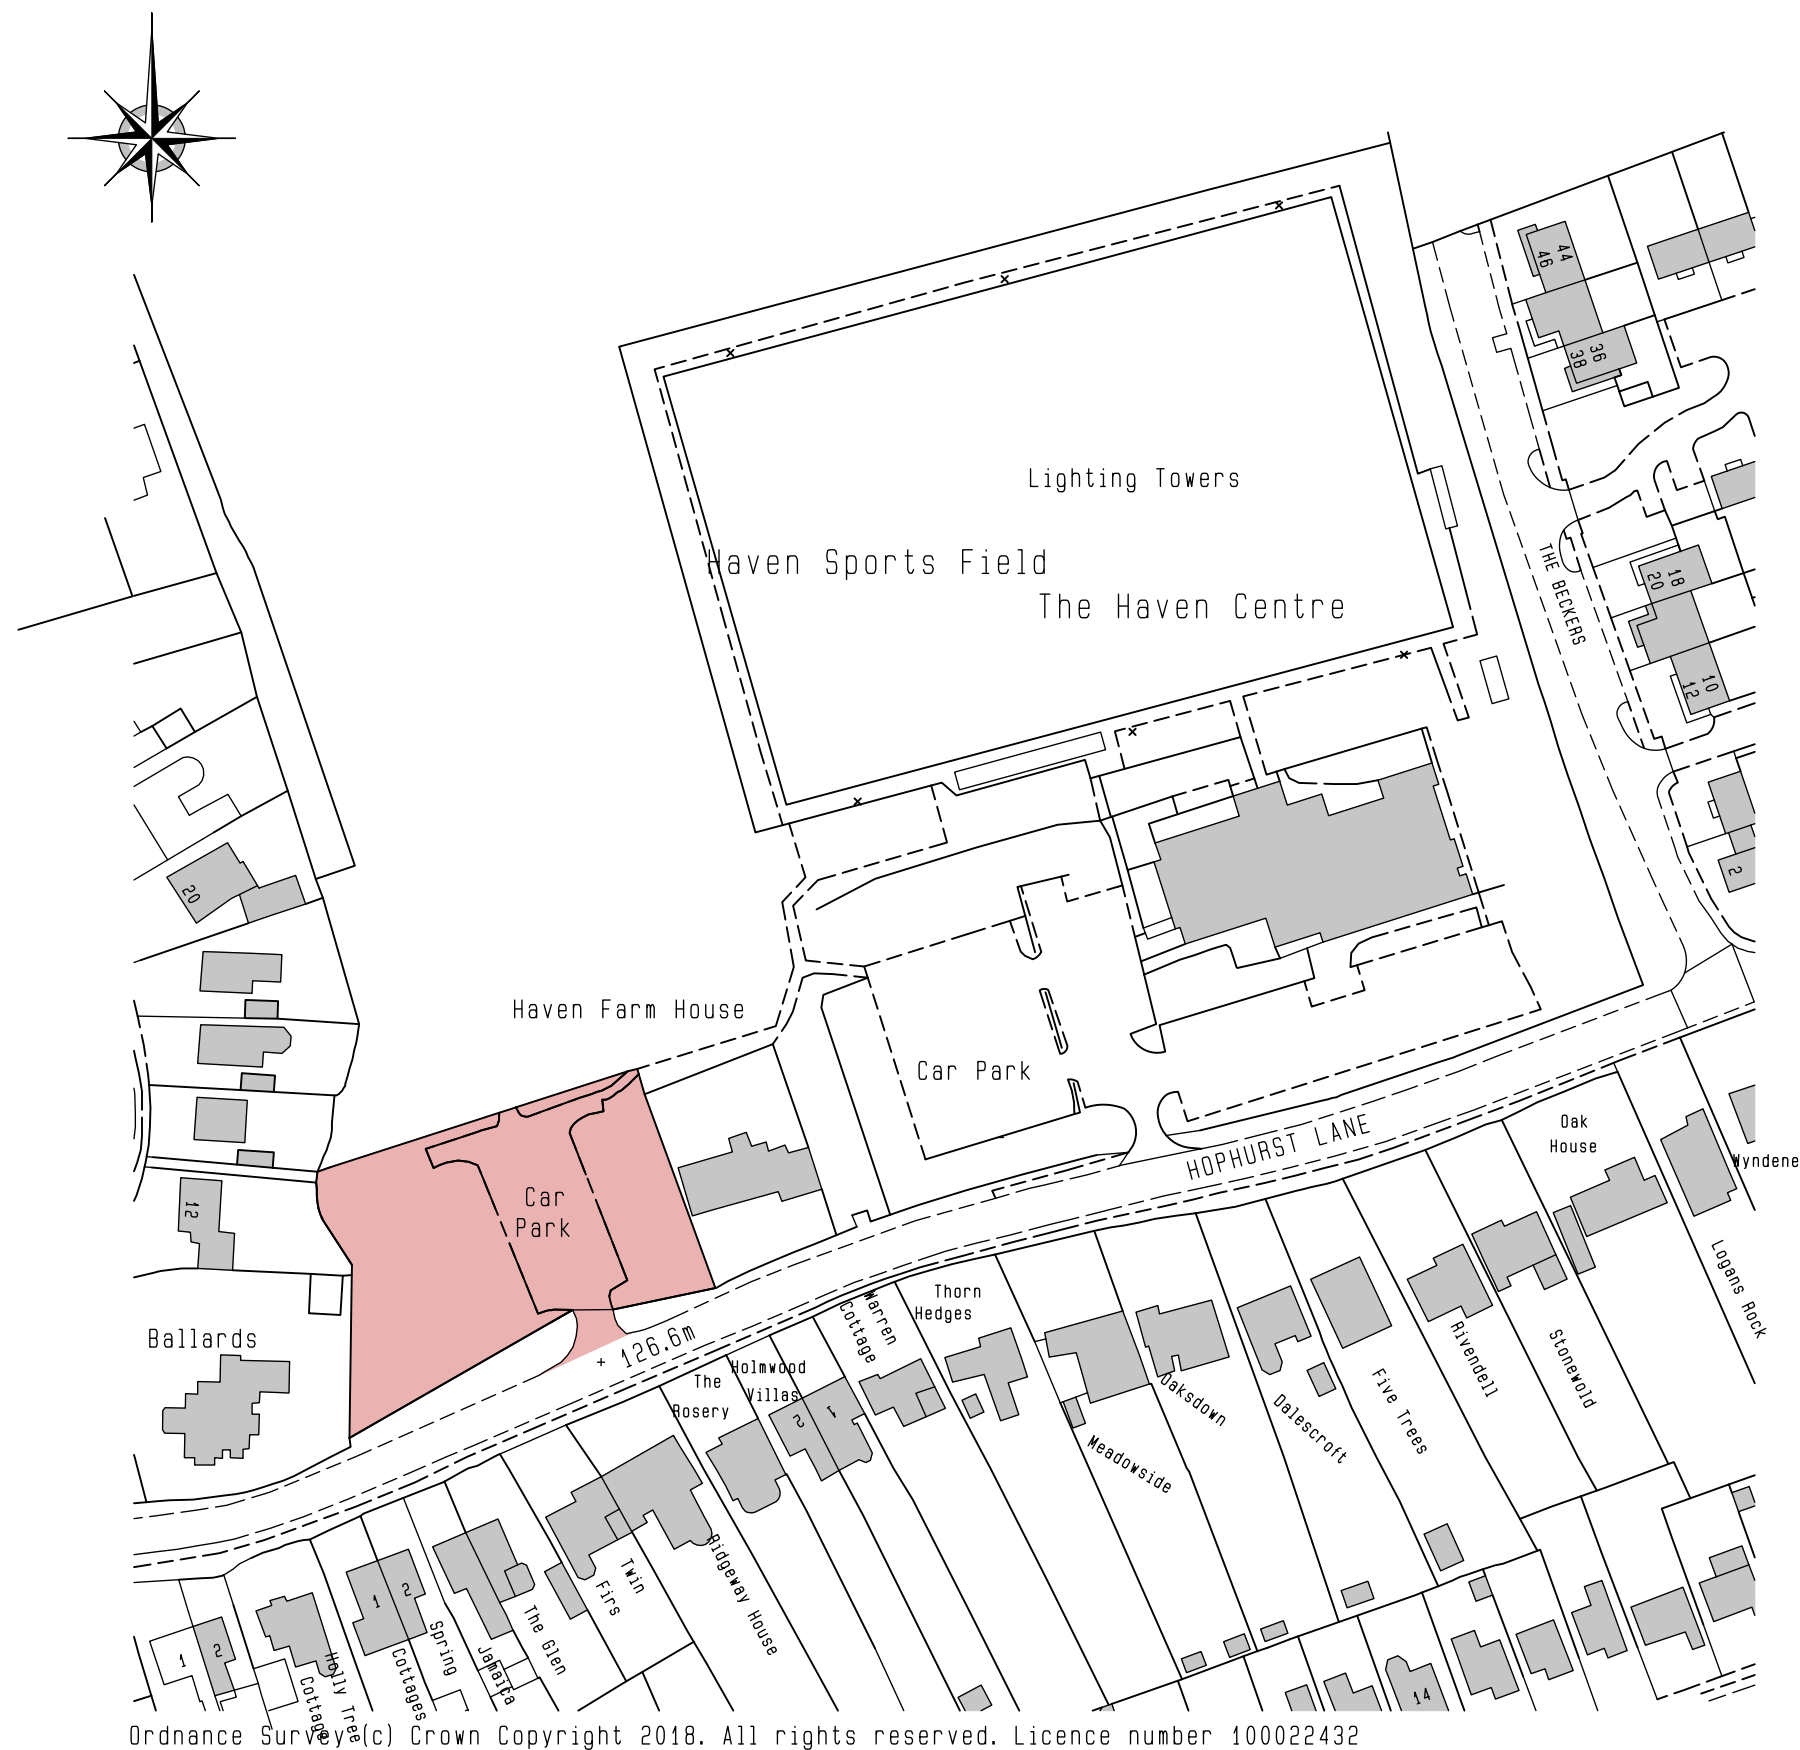

Ordnance Survey (c) Crown Copyright 2018. All rights reserved. Licence number 100022432

LOCATION PLAN

A	Date	Revisions

© copyright

Les Humphrey Associates
Architecture Chartered Surveyors Designers

The Studio - The Rocks
Ivy Dene Lane
Ashurst Wood
West Sussex RH19 3TN

telephone: 01342 315206 fax: 01342 313984
email: les@leshumphreyassociates.co.uk



Client
**THE CRAWLEY DOWN VILLAGE HALL
MANGEMENT COMMITTEE**

Job Title
**New Village Hall,
Land Adjacent to the Haven Centre
Sports Field,
Hophurst Lane,
Crawley Down,
West Sussex,
RH10 4LJ**

Drawing Title

LOCATION PLAN

Scale 1 : 1250

Date 12=06-2021	Drawn by I.a.h.
-----------------	-----------------

Drg. No. 2116-09	Rev
------------------	-----