





KEY

Soft Landscaping - To be read with Soft Landscape Specification

- Planting beds
- Private gardens- not specified
- Species rich turf or seed
- Proposed trees

Hard landscaping suggested materials.
Construction of subbase and drainage to engineers specification

- Marshalls or similar permeable paving laid to stretcher bond; Ardara (moon) 600x1200mm Full specification for material available at www.marshalls.co.uk
- Marshalls or similar permeable paving laid to Teluga Priora permeable, Harvest laid to manufacturers instructions 240x160 - 90 Degree Herringbone Full specification for material available at www.marshalls.co.uk
- Permeable Resin Bound paving Addagrip or similar parking spaces perimeters to be edged with Marshalls Teluga blocks Colour dependant on supplier. To compliment colour of paving.
- Marshalls or similar permeable paving laid to Teluga Priora permeable, Pennant grey laid to manufacturers instructions 240x160 - 90 Degree Herringbone Full specification for material available at www.marshalls.co.uk
- Marshalls or similar permeable paving laid to stretcher bond; Conservation X Sett Paving 100x 100mm CATEGORY 7 - 2.5MSA ADOPTED HIGHWAYS AND COMMERCIAL/INDUSTRIAL DEVELOPMENTS USED BY A HIGH NUMBER OF COMMERCIAL VEHICLES. Full specification for material available at www.marshalls.co.uk

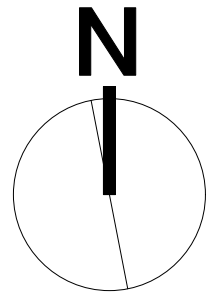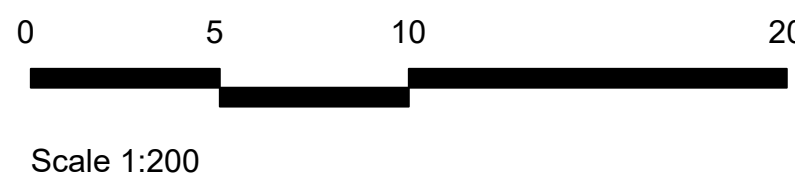

REV.	DESCRIPTION	DATE
A	Updated hard landscape materials	19.02.25

Production Title: Unit 4, Roundstone Barn Roundstone Farm Littlehampton Road Ferring BN12 6PW 01903 774 774 info@gardenhousedesign.co.uk	garden house design
Drawing Title: Landscape Plan	Project name: Stettan Works
Drawn by: LR	Scale: 1:200@A1
Date: 19/02/2025	Drawing Number: GHD9005-100-A