


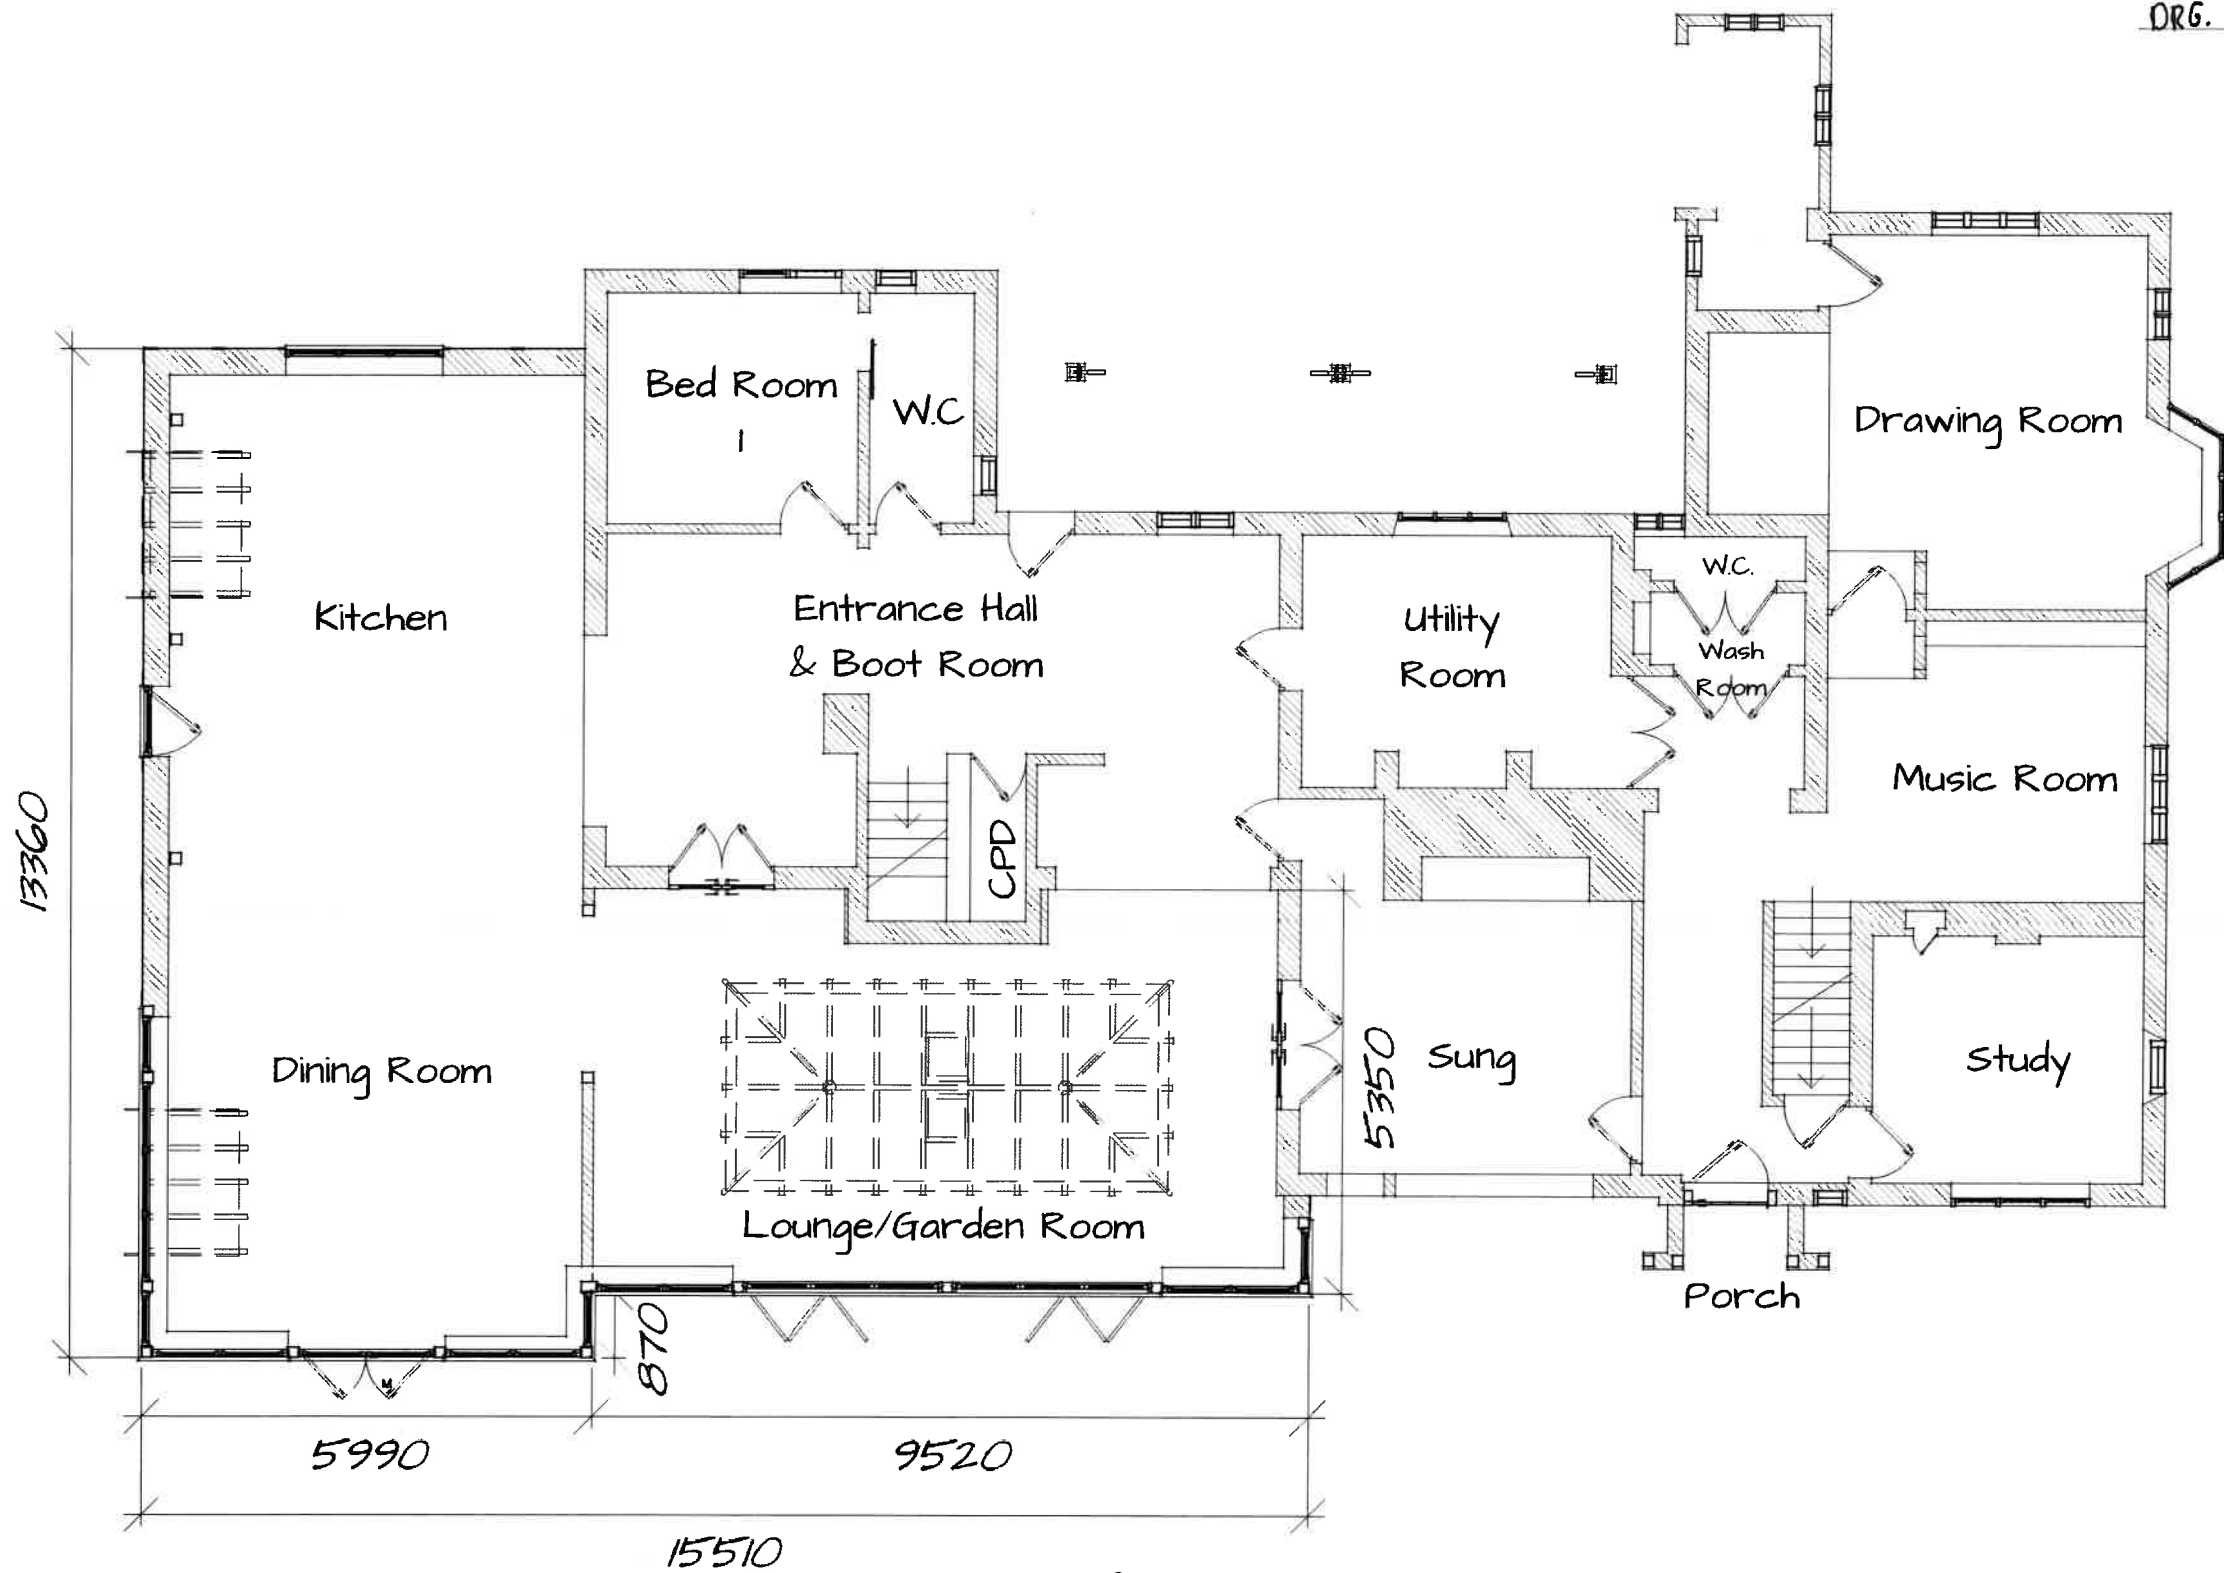

PROPOSED FLOOR PLAN

