
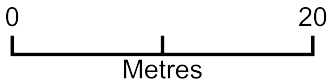


29 Wickham Way Block Plan

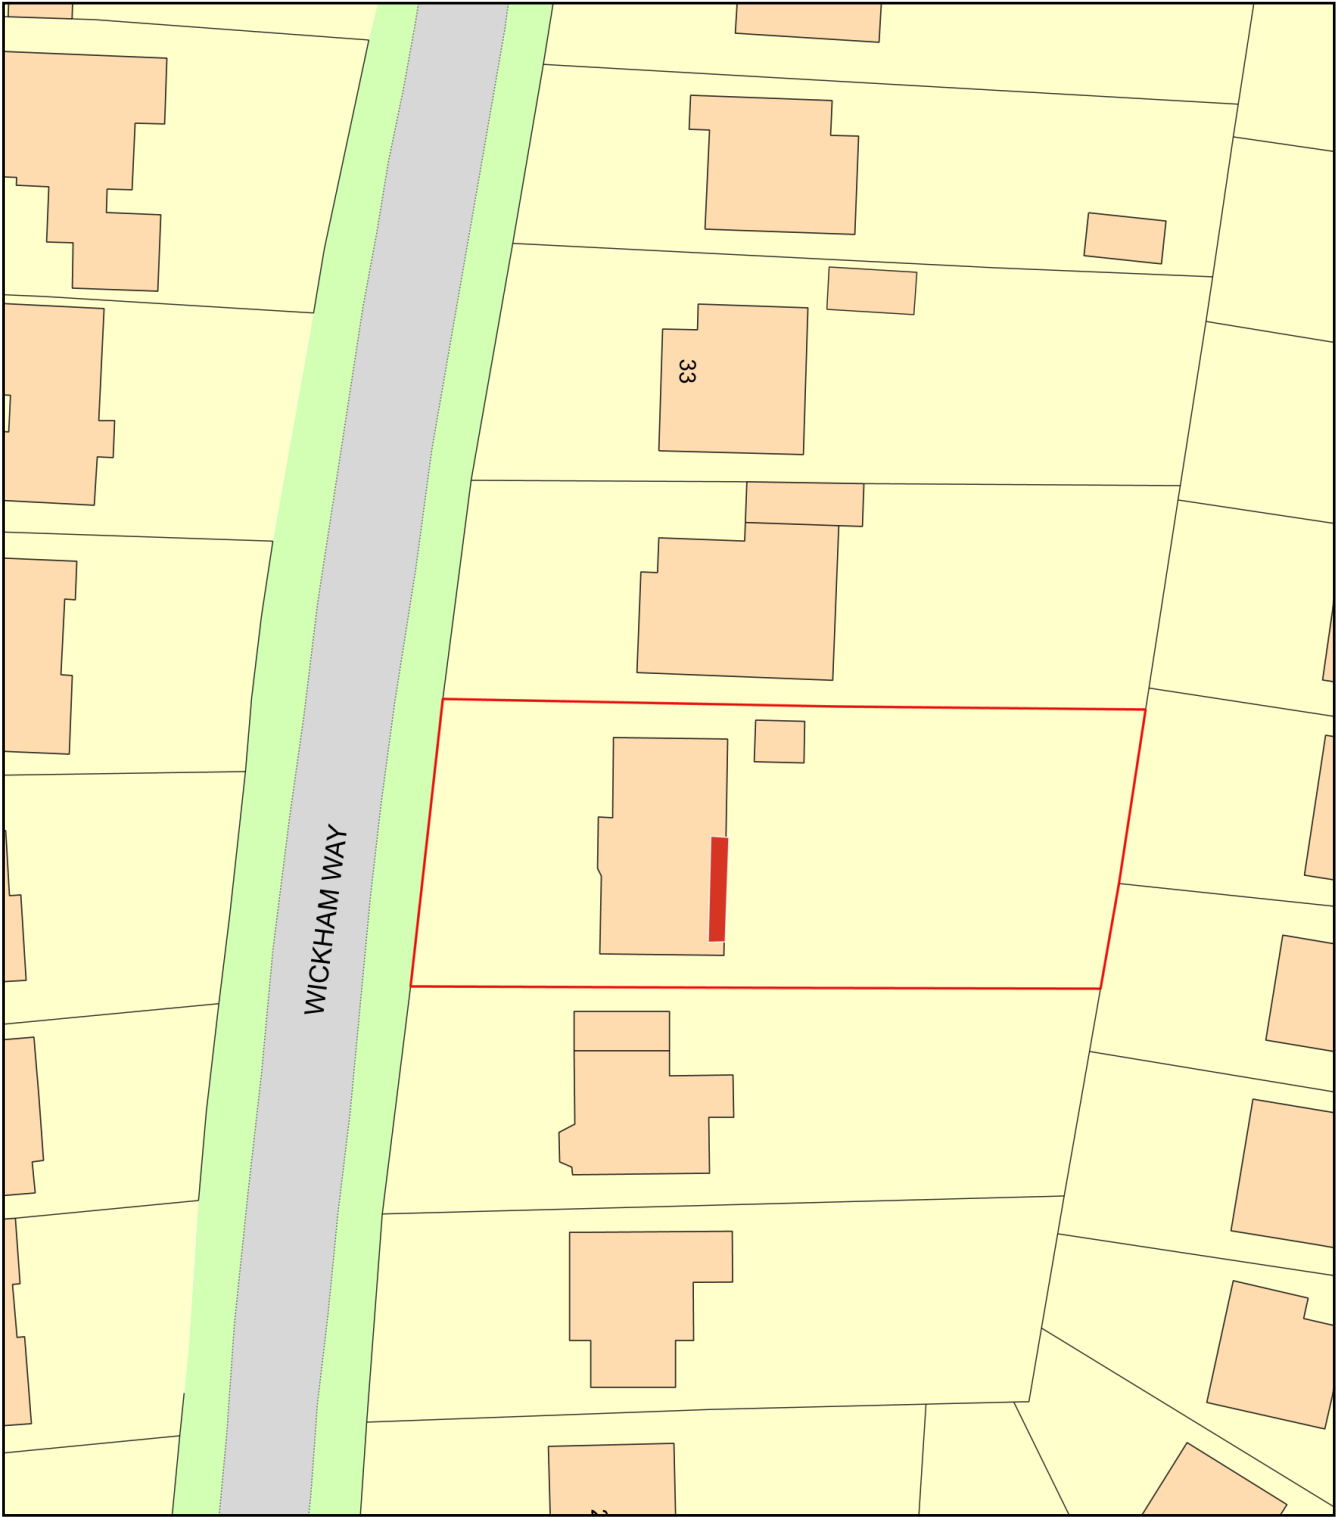

Plan Produced for: Sarah Breeze
Date Produced: 27 Nov 2025
Plan Reference Number: TQRQM25331163232453
Scale: 1:500 @ A4