




BR - Building Regulations

Copyright in the design and this drawing is the property of RESI. Reproduction or use of this drawing without written permission of RESI is prohibited. This drawing shall be read in conjunction with all other relevant documentation and drawings.

RESI accepts no liability for any expense, loss or damage of whatsoever nature and however arising from any variation which has not been referred to them and their approval obtained.

Print out to actual scale. Do not scale, except unless for planning purposes. All dimensions to be cross-checked on site prior to manufacturing and construction. Any discrepancies to be reported to RESI immediately.

Any shown dimensions are for guidance purposes only. All dimensions to be cross-checked on-site prior to ordering materials, manufacture and construction. No elements to be ordered without on-site dimensions.

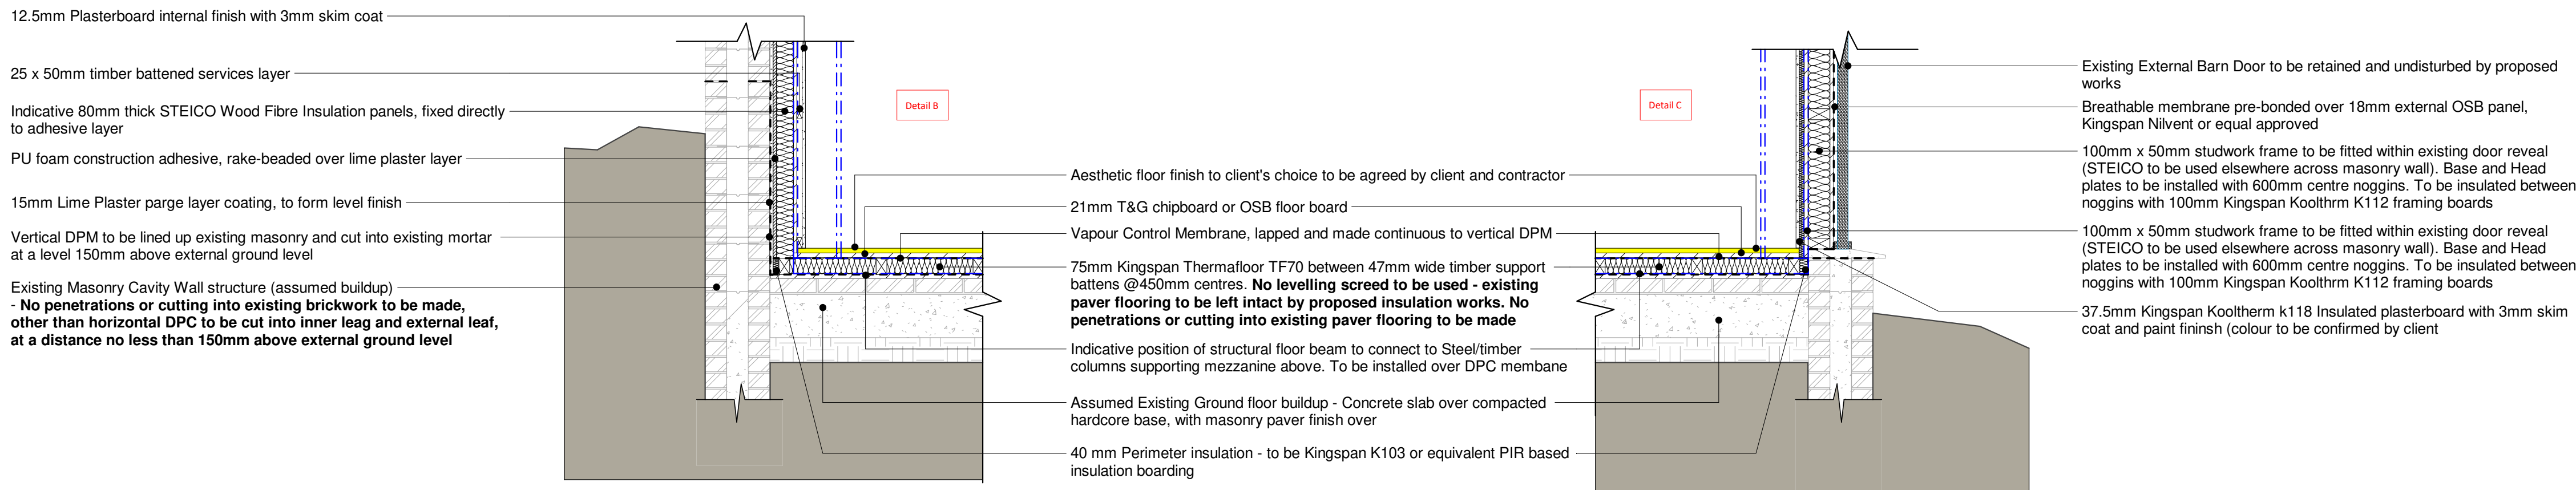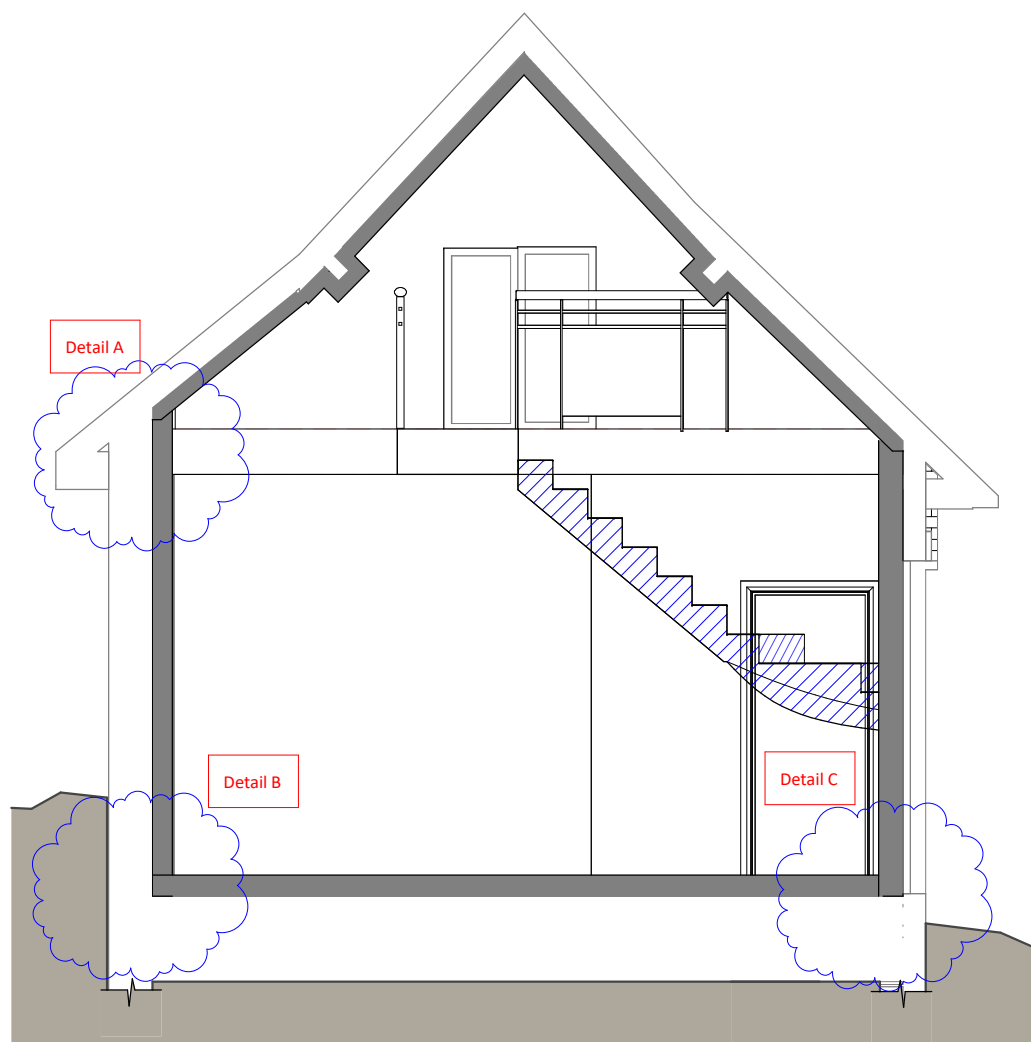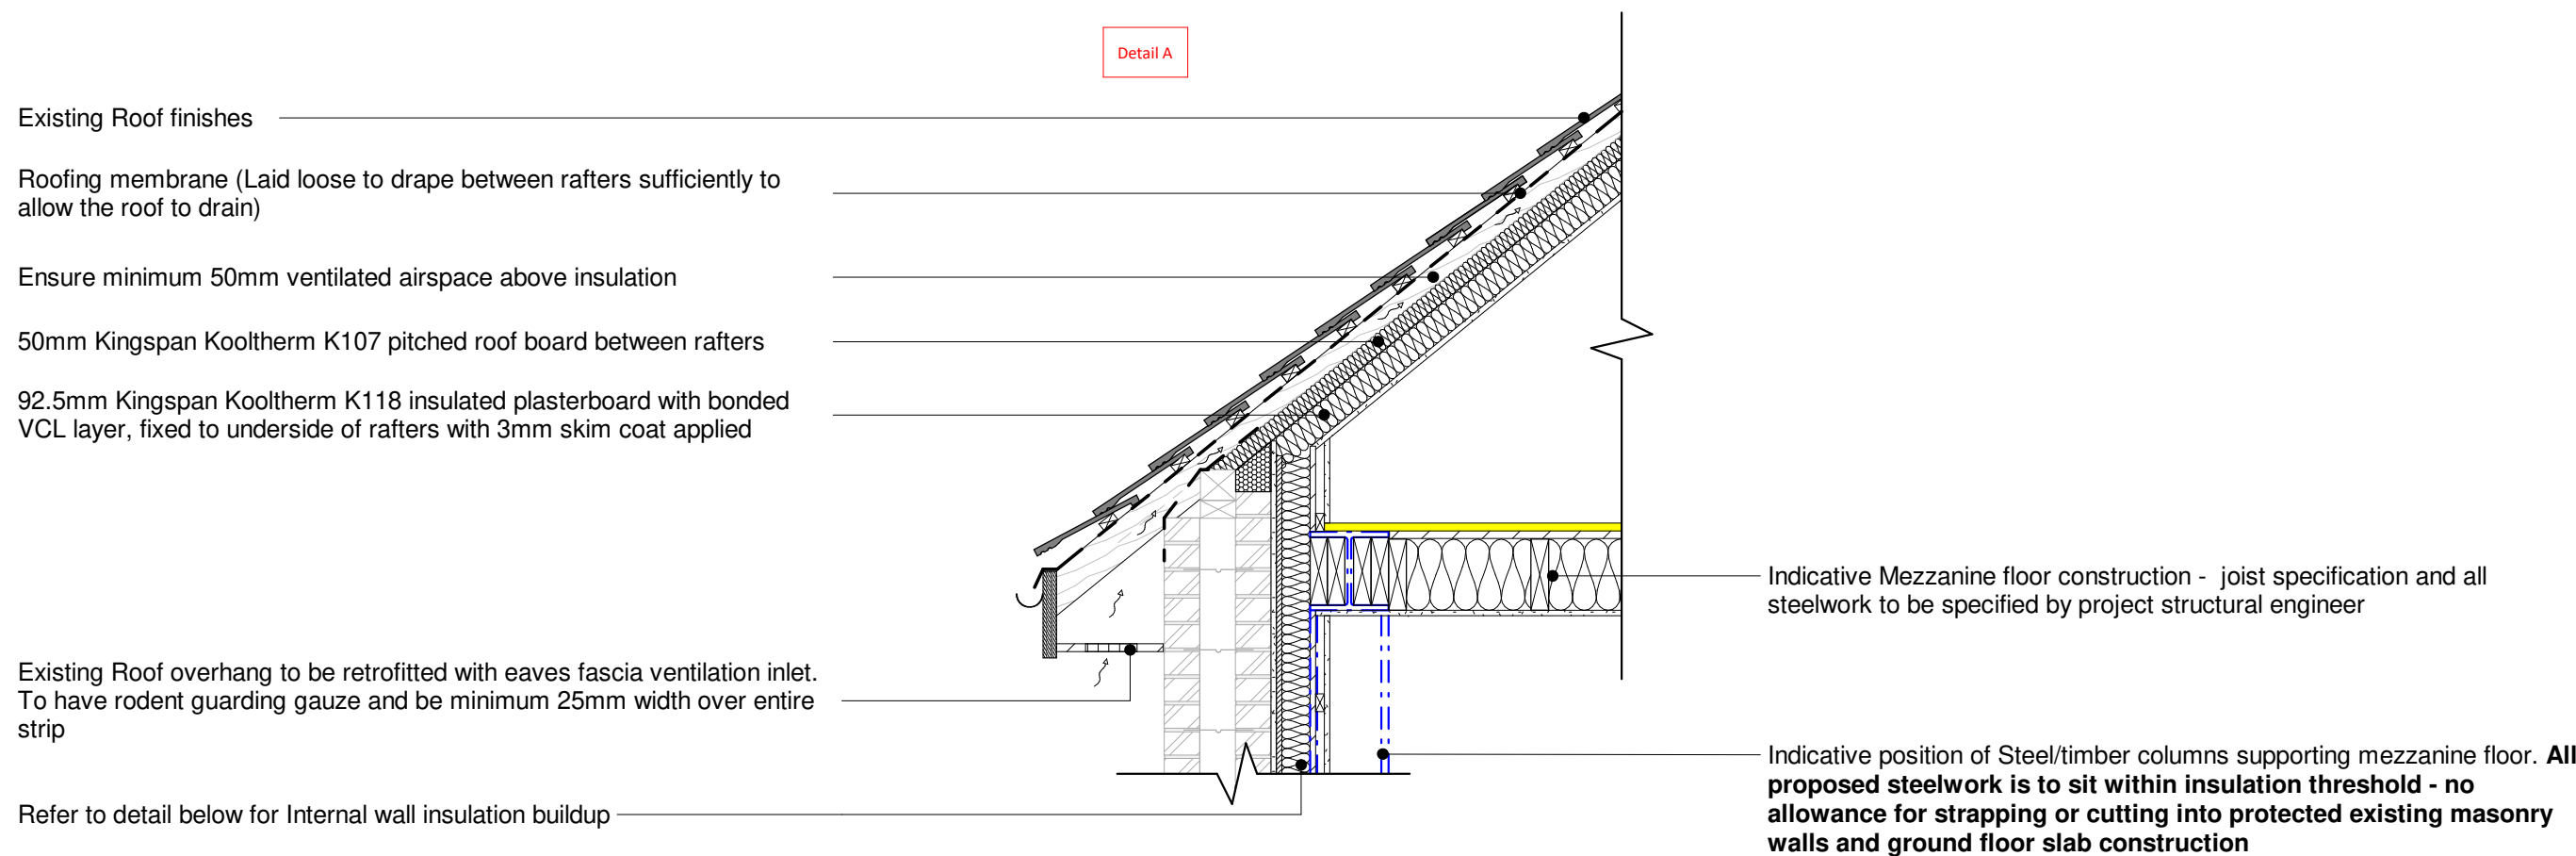

Revision		
Rev	Notes	Date
A	Planning Amendments: Detailing	10/11/2025



Job Title
Proposed rear ground floor extension, internal alterations, existing barn alterations and all associated works at Rowfant Mill Cottage off Old Hollow, RH10 4TB

Drawing Status
Planning

Client
Heather Hutchins

Drawing Title
Barn Conversion Junction Detailing Drawings

Scale NTS @ A1	Drawn BW
Date November 225	Checked BW
Drawing No BR-154463/5401	REV A