




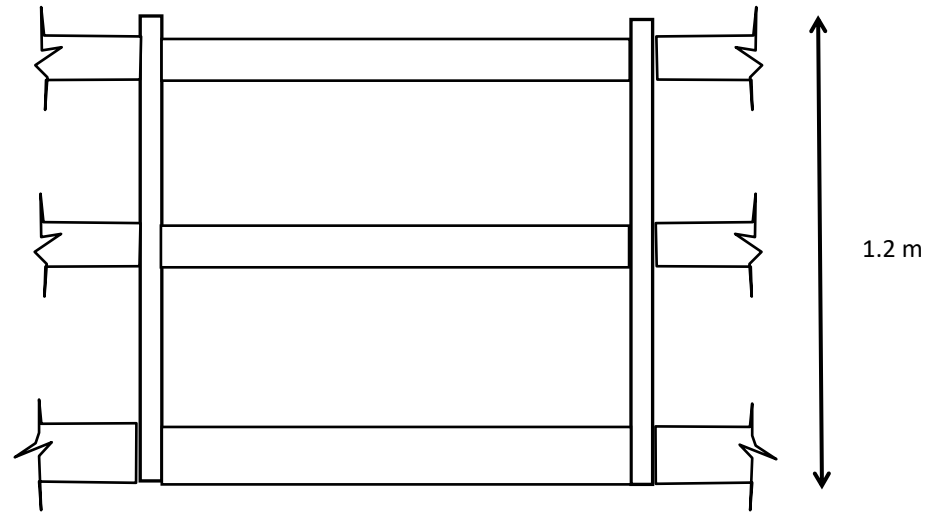

Post & rail fence
Scale 1:20

Scale
1:20
1:200

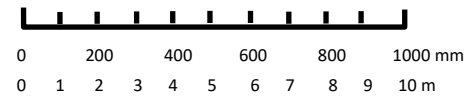

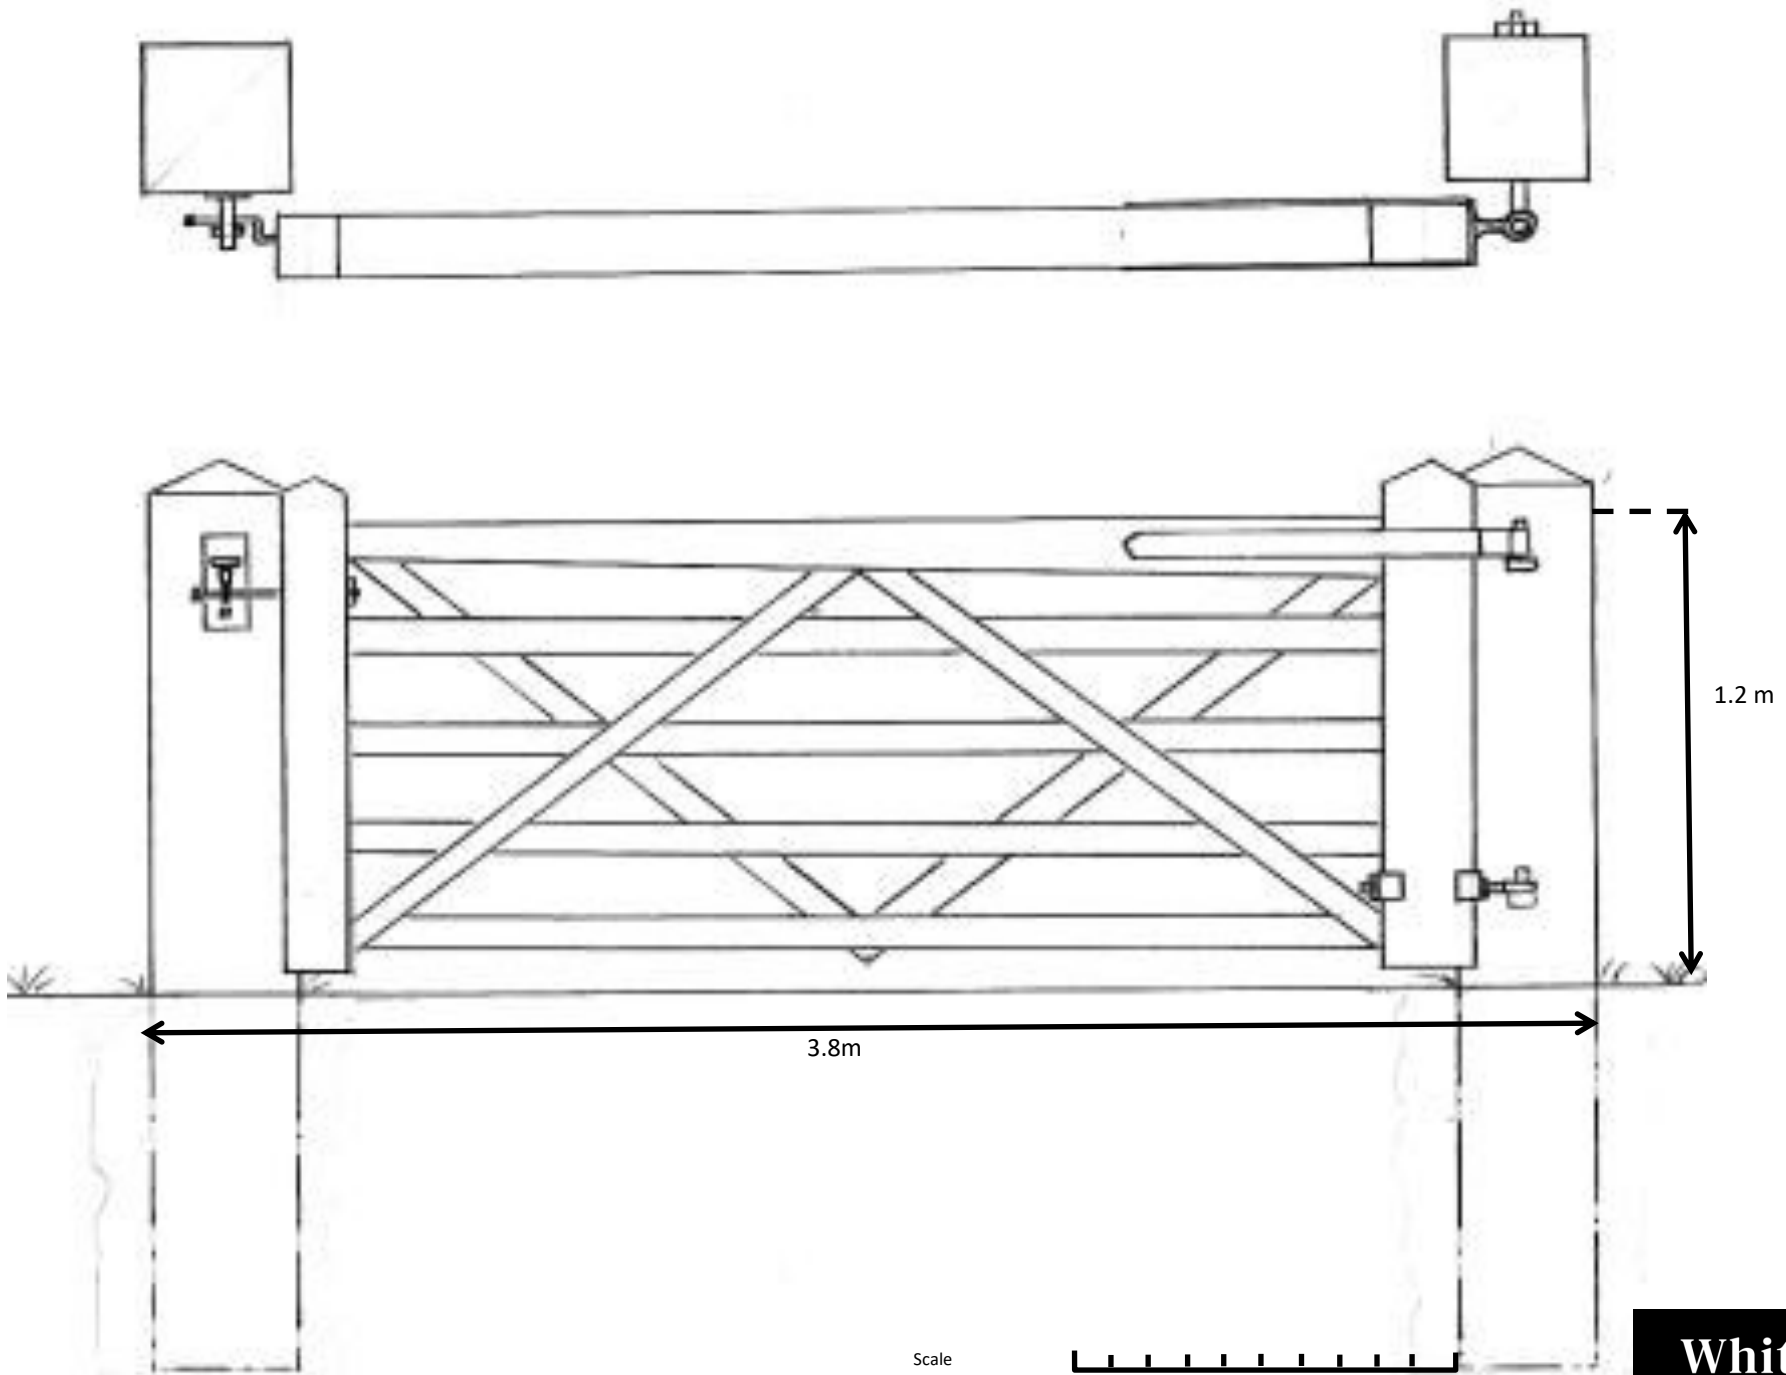

Plan - WS/F/02 - Gate

Scale 1:20 @ A4