


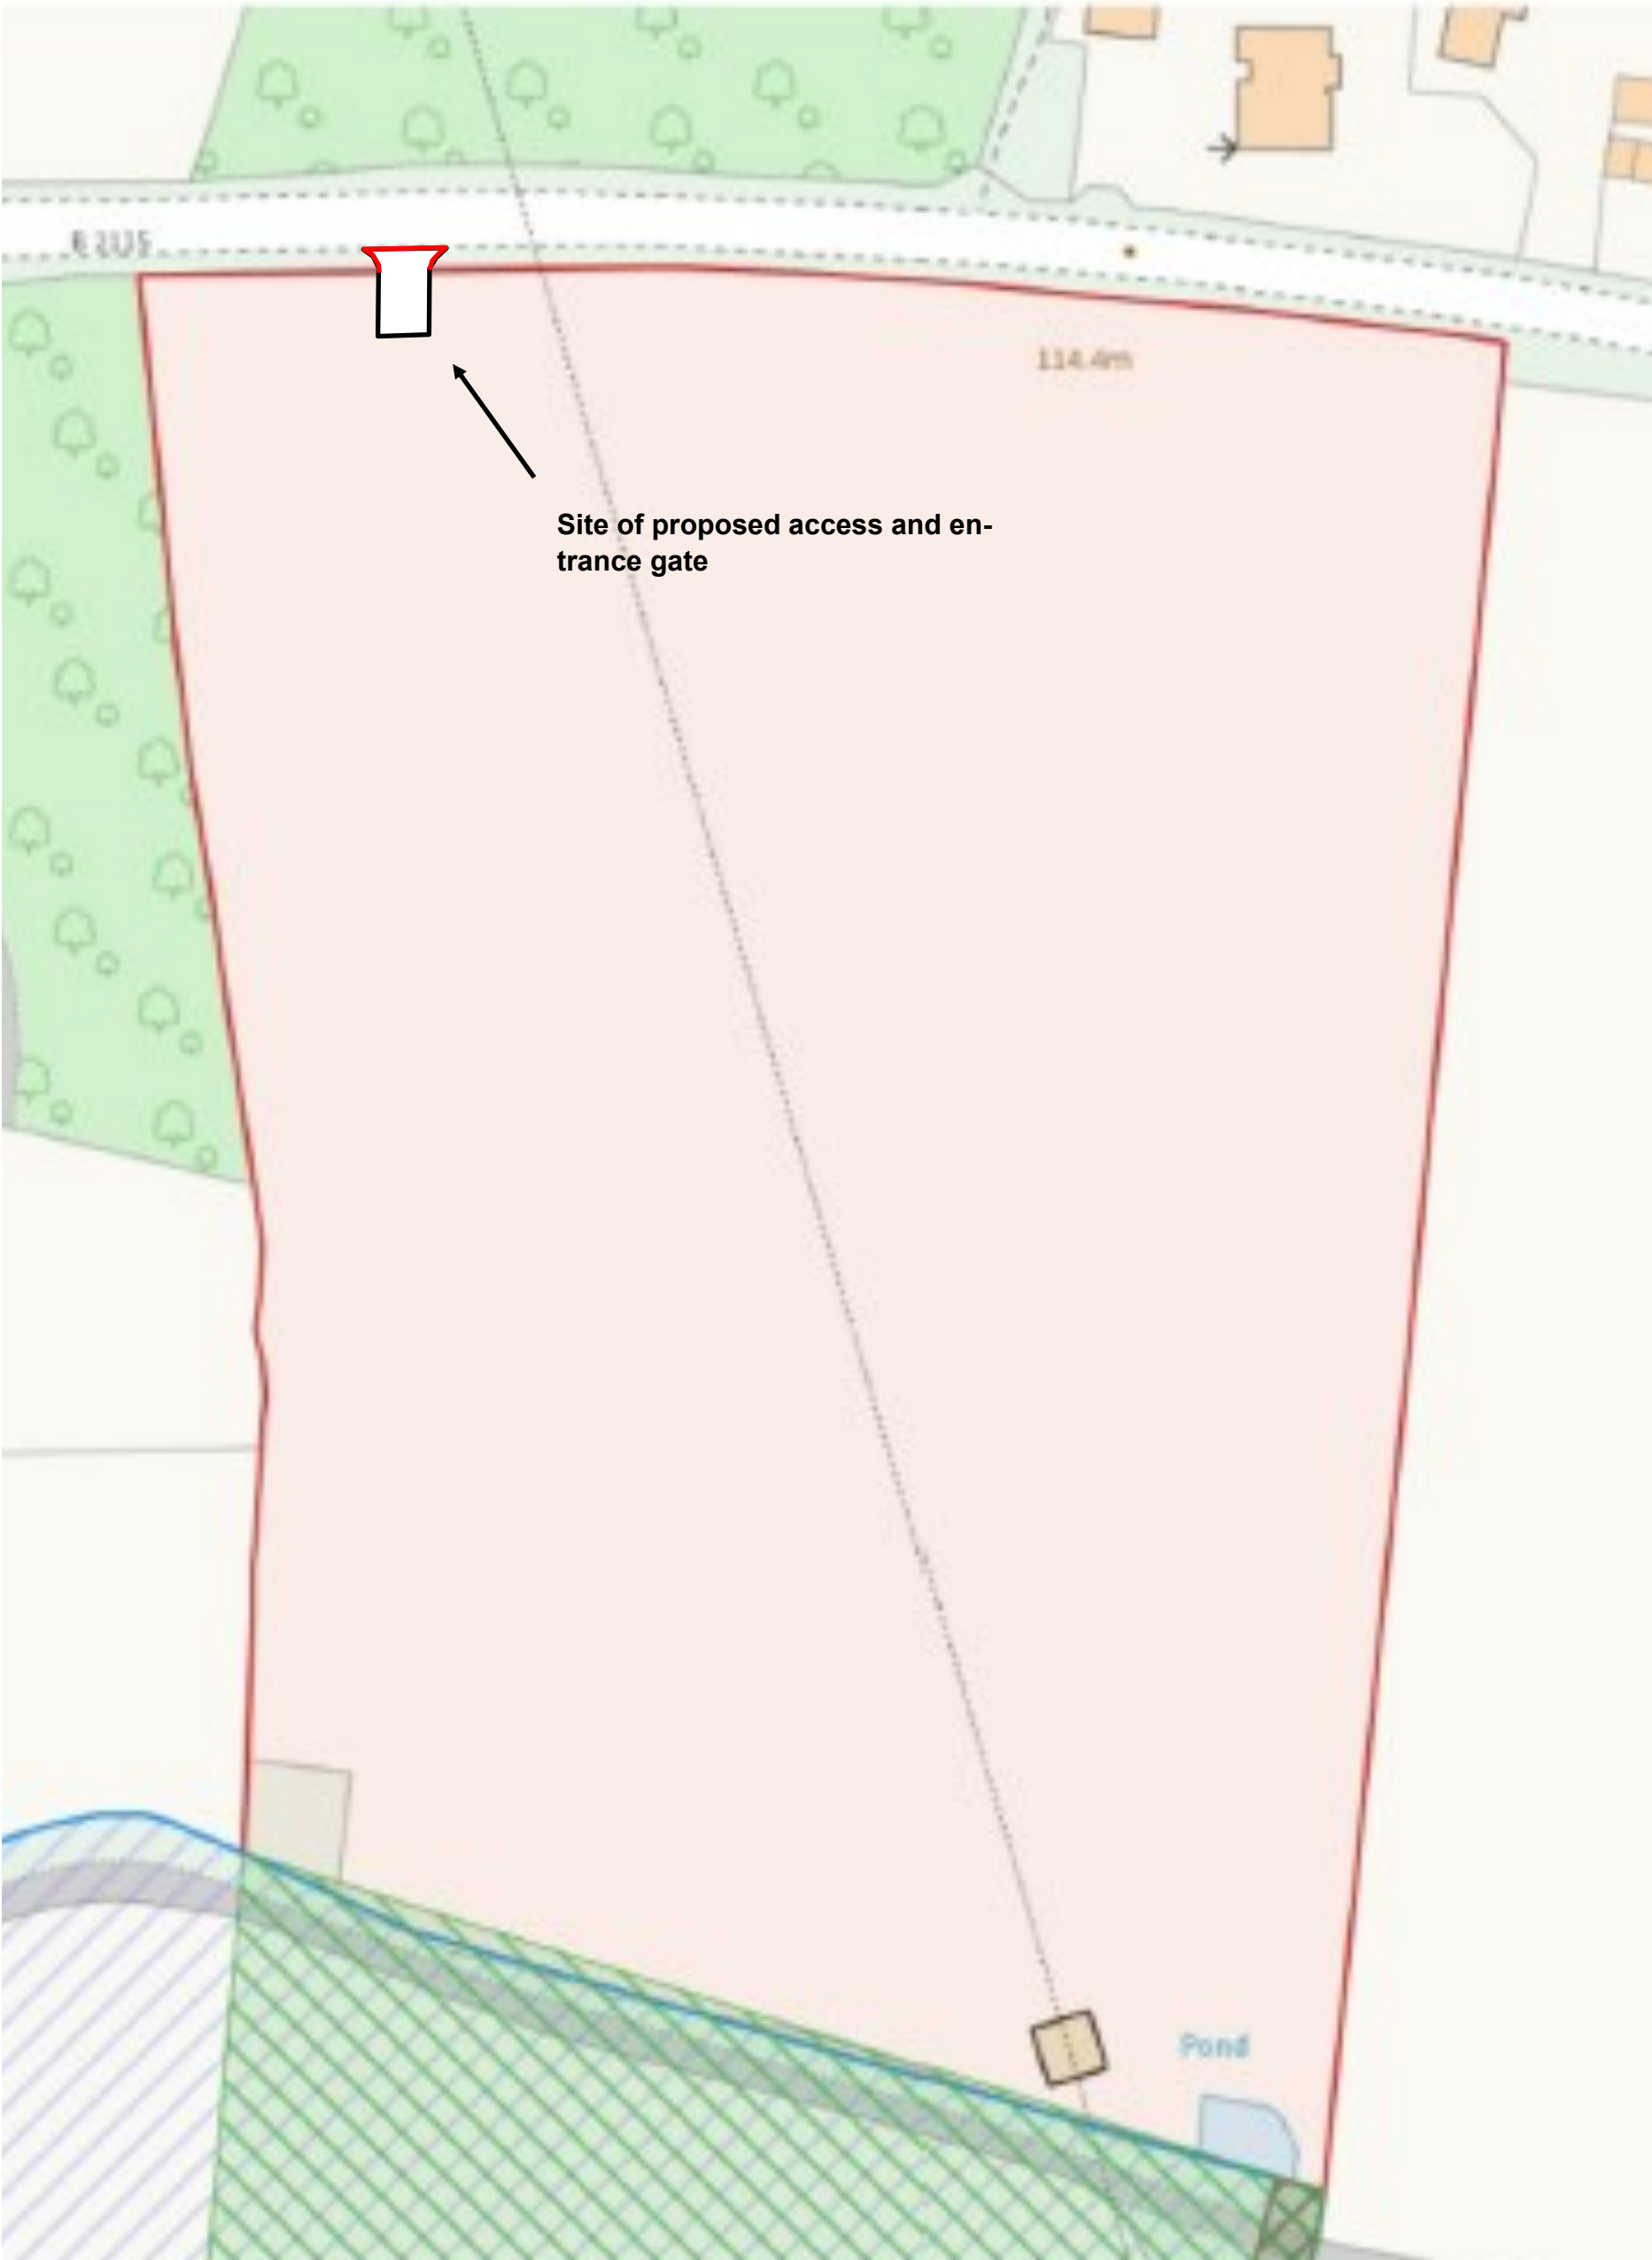

Site of proposed access and entrance gate



Block Plan



Scale 1:500