




South



East




North

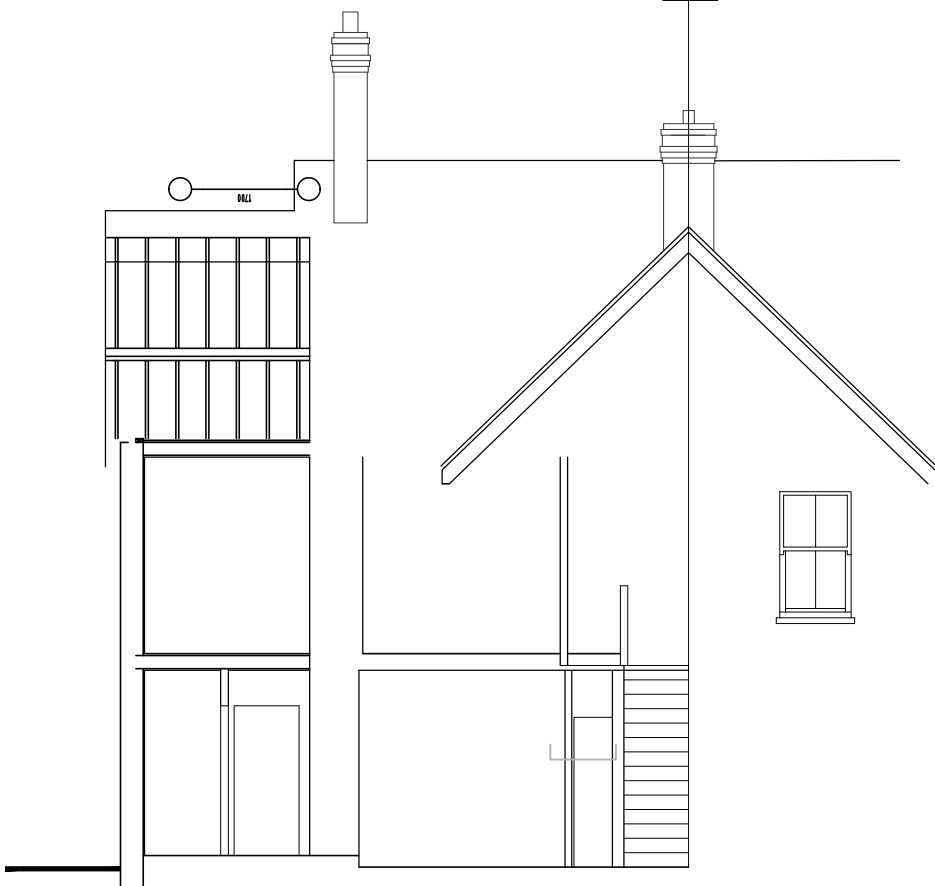


Section A-A



Section C-C

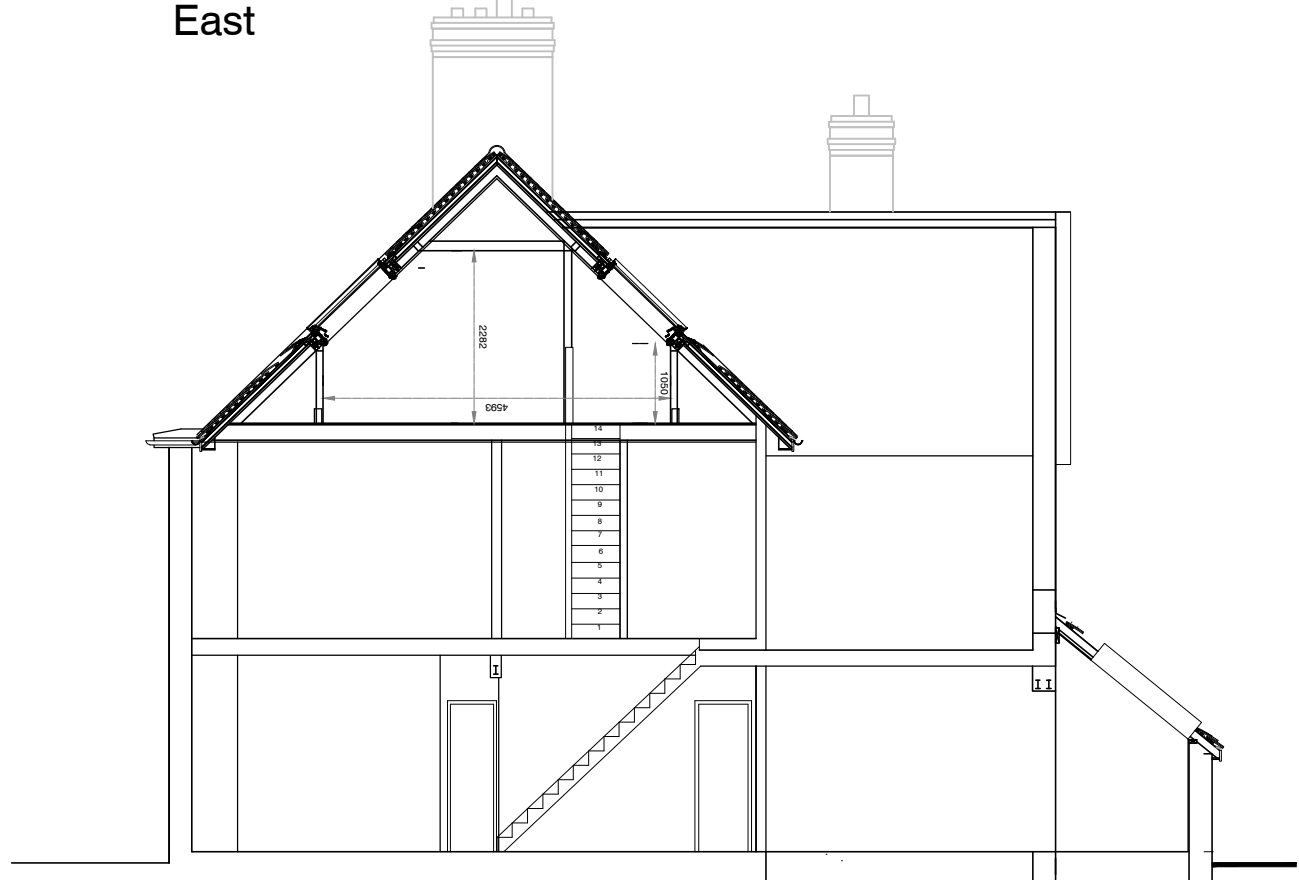

Section B-B

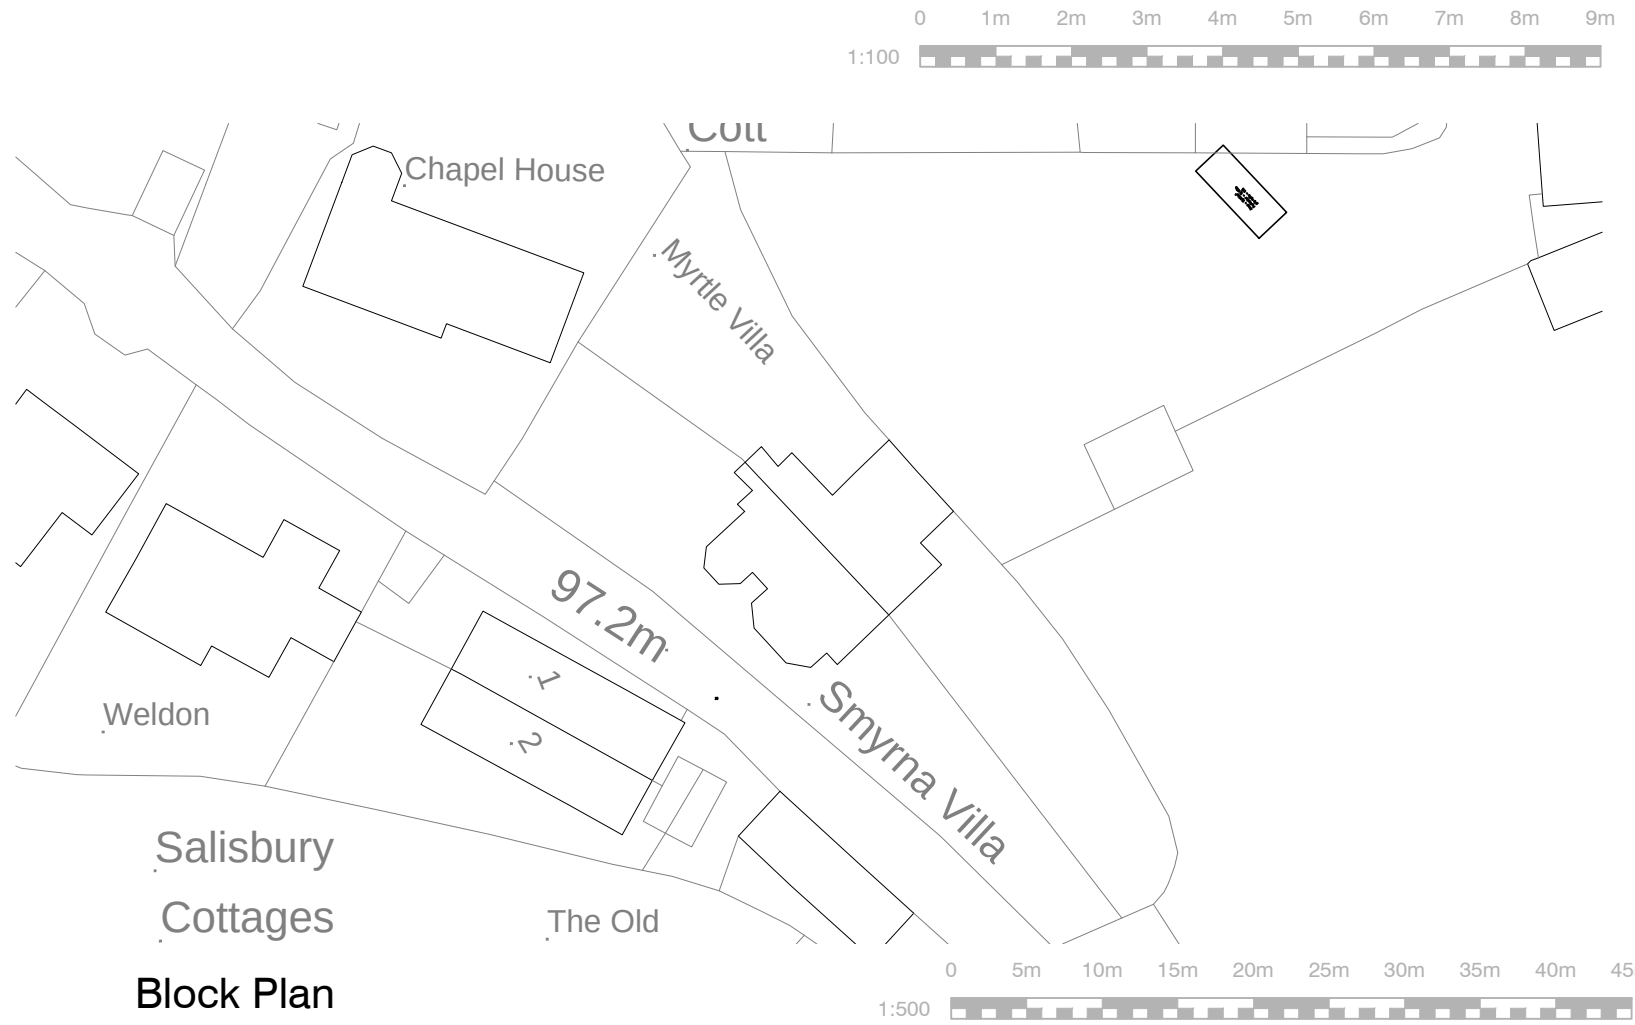

Block Plan

- ☒ SURVEY
- ☐ FEASIBILITY
- ☐ PLANNING
- ☐ BUILDING REGULATIONS
- ☐ CONSTRUCTION

Notes

Do not scale, use figured dimensions only.

All dimensions to be verified on site prior to the commencement of any work or the production of any shop drawing. All discrepancies to be reported to the Architect.

This drawing is to be read in conjunction with all related Architect's and Engineer's drawings and any other relevant information. It is the contractors responsibility to ensure that all works are in compliance with Building Regulations.

This drawing is copyright of David Jenkins Design.

The Architects Office, Gower Road, Haywards Heath RH16 4PL



Location Plan 1:1250

©Crown Copyright and database rights 2020 OS Licence no. 100019980


Date	Revision
L	
K	
J	
I	
H	
G	
F	
E	
D	
C	
B	
A	07/01/21 Location and block plan added

Client MR & MRS D JENKINS


Project MYRTLE VILLA
CHAPEL LANE
HORSTED KEYNES RH17 7AF

Title PLANS SECTIONS AND ELEVATIONS
EXISTING


Date	Scales	Dwg. No.	Rev.
10/20	1:100 @ A1 1:200 @ A3	327/01	A

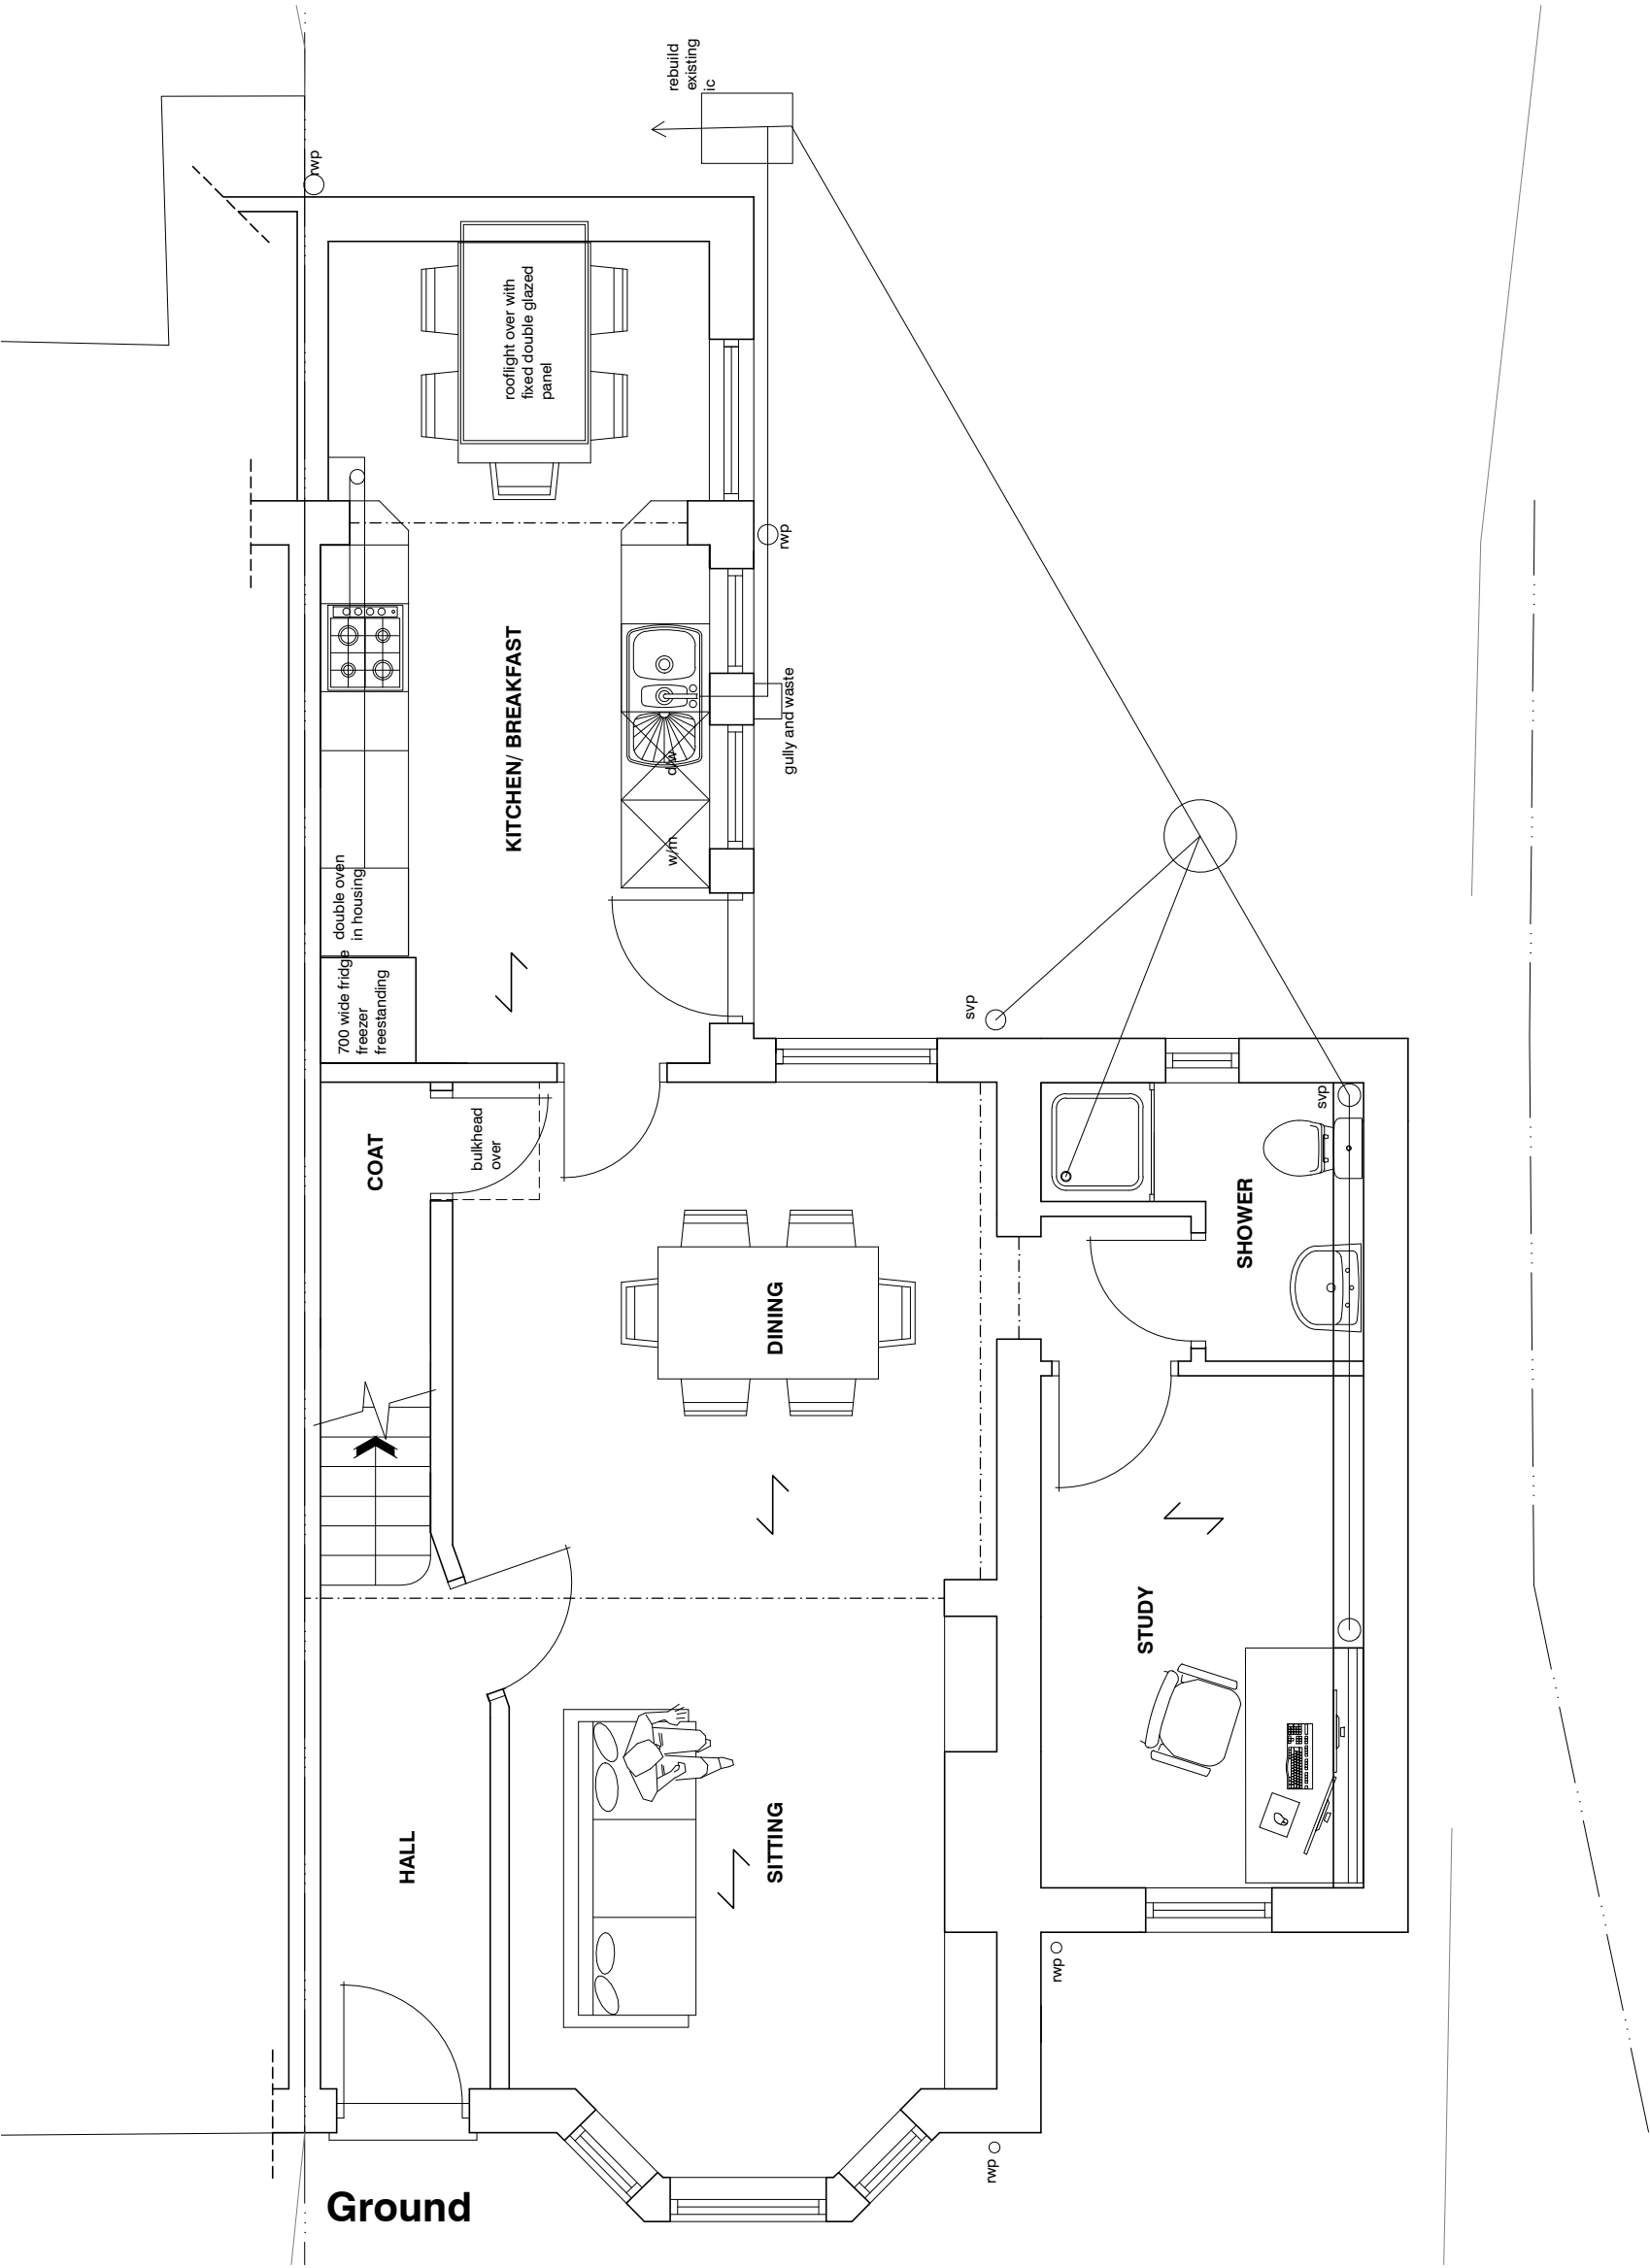

Ground

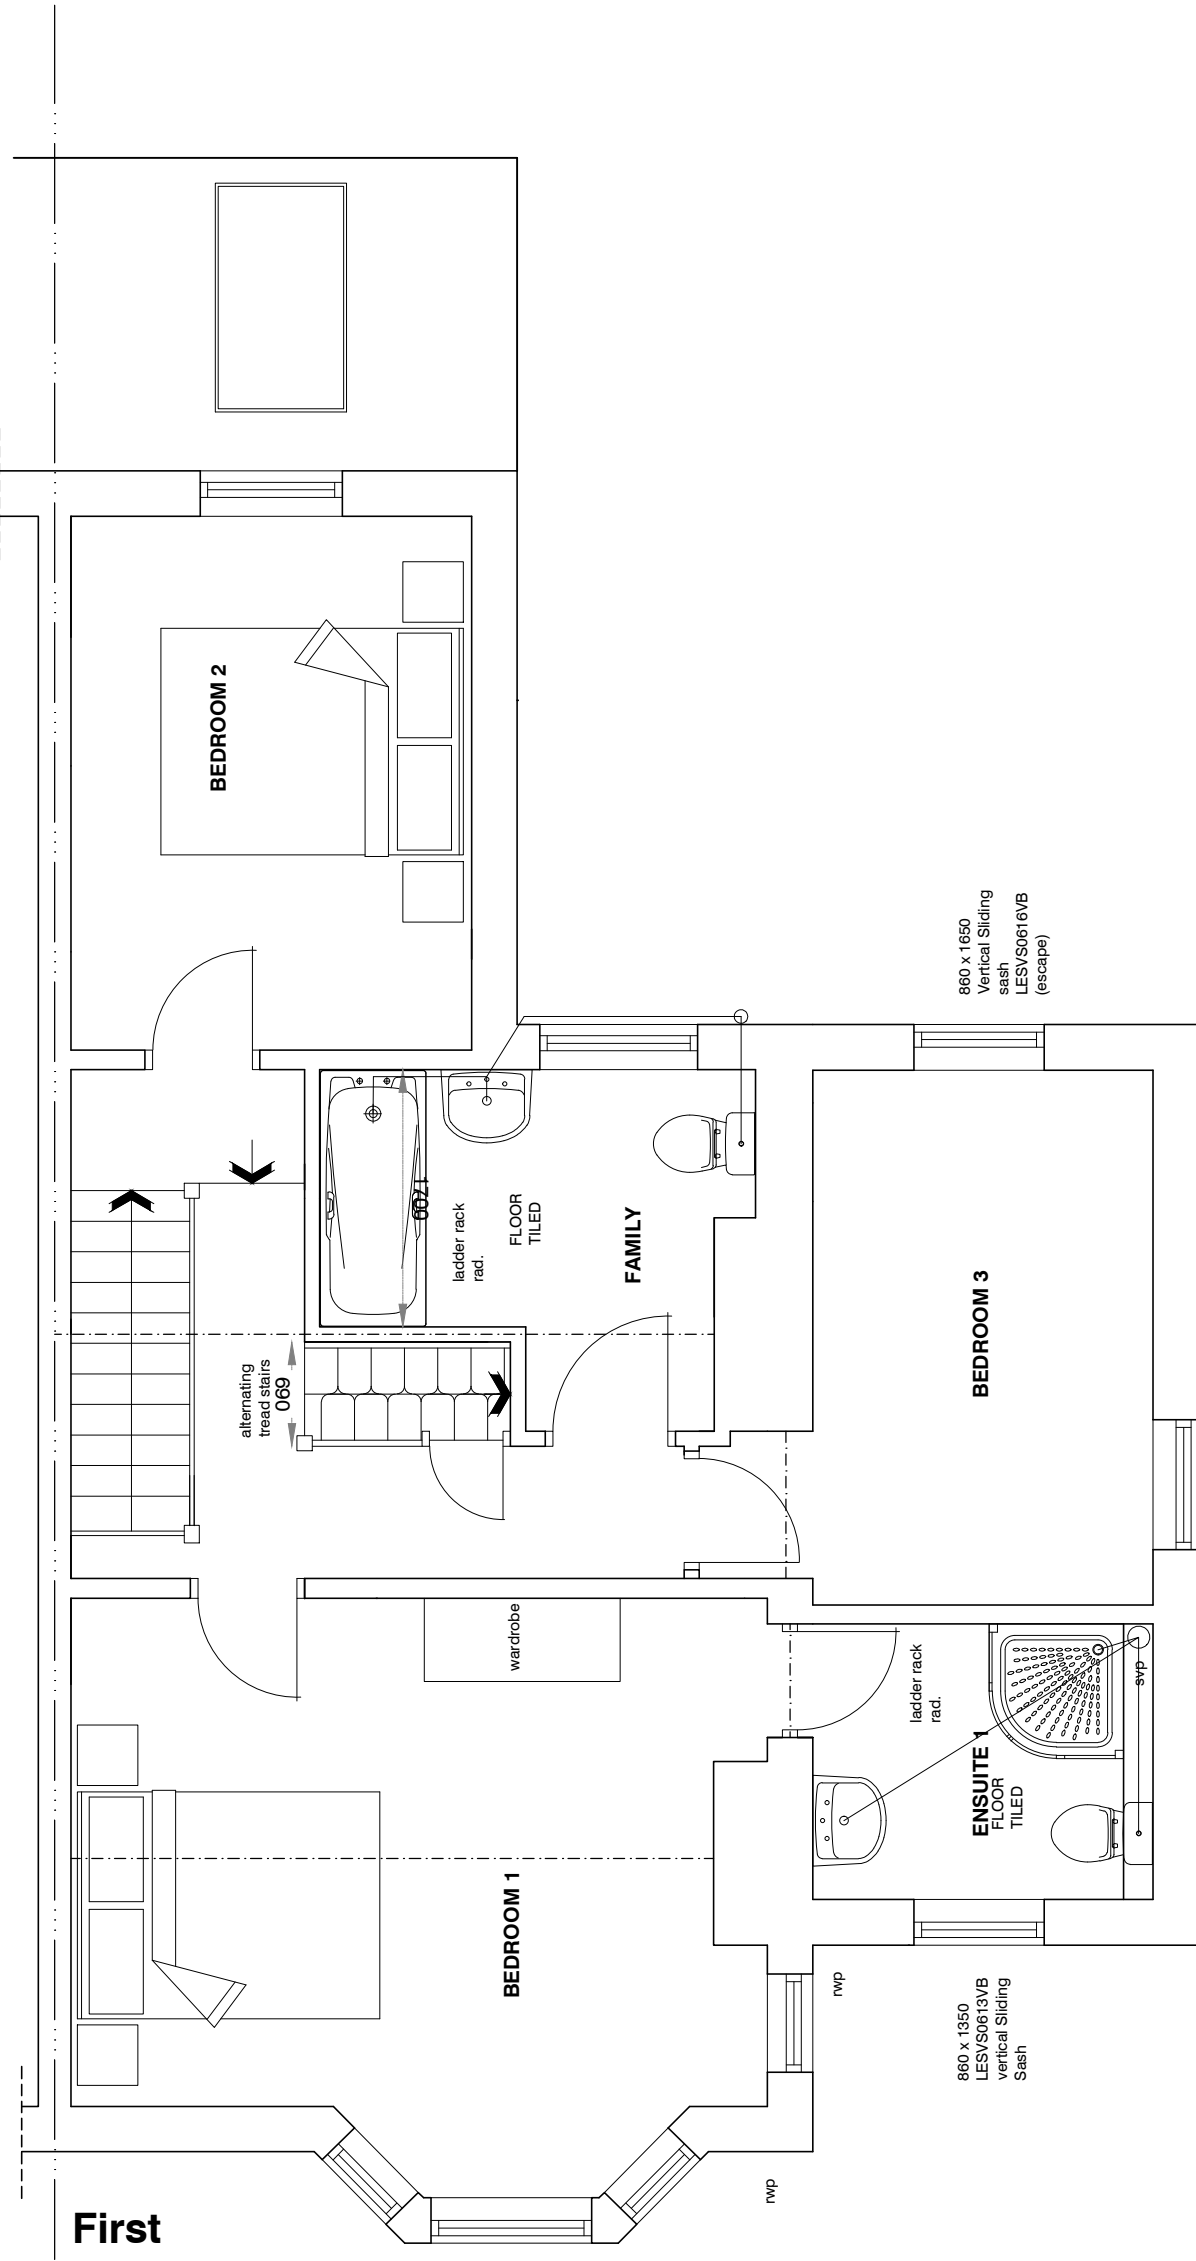

First

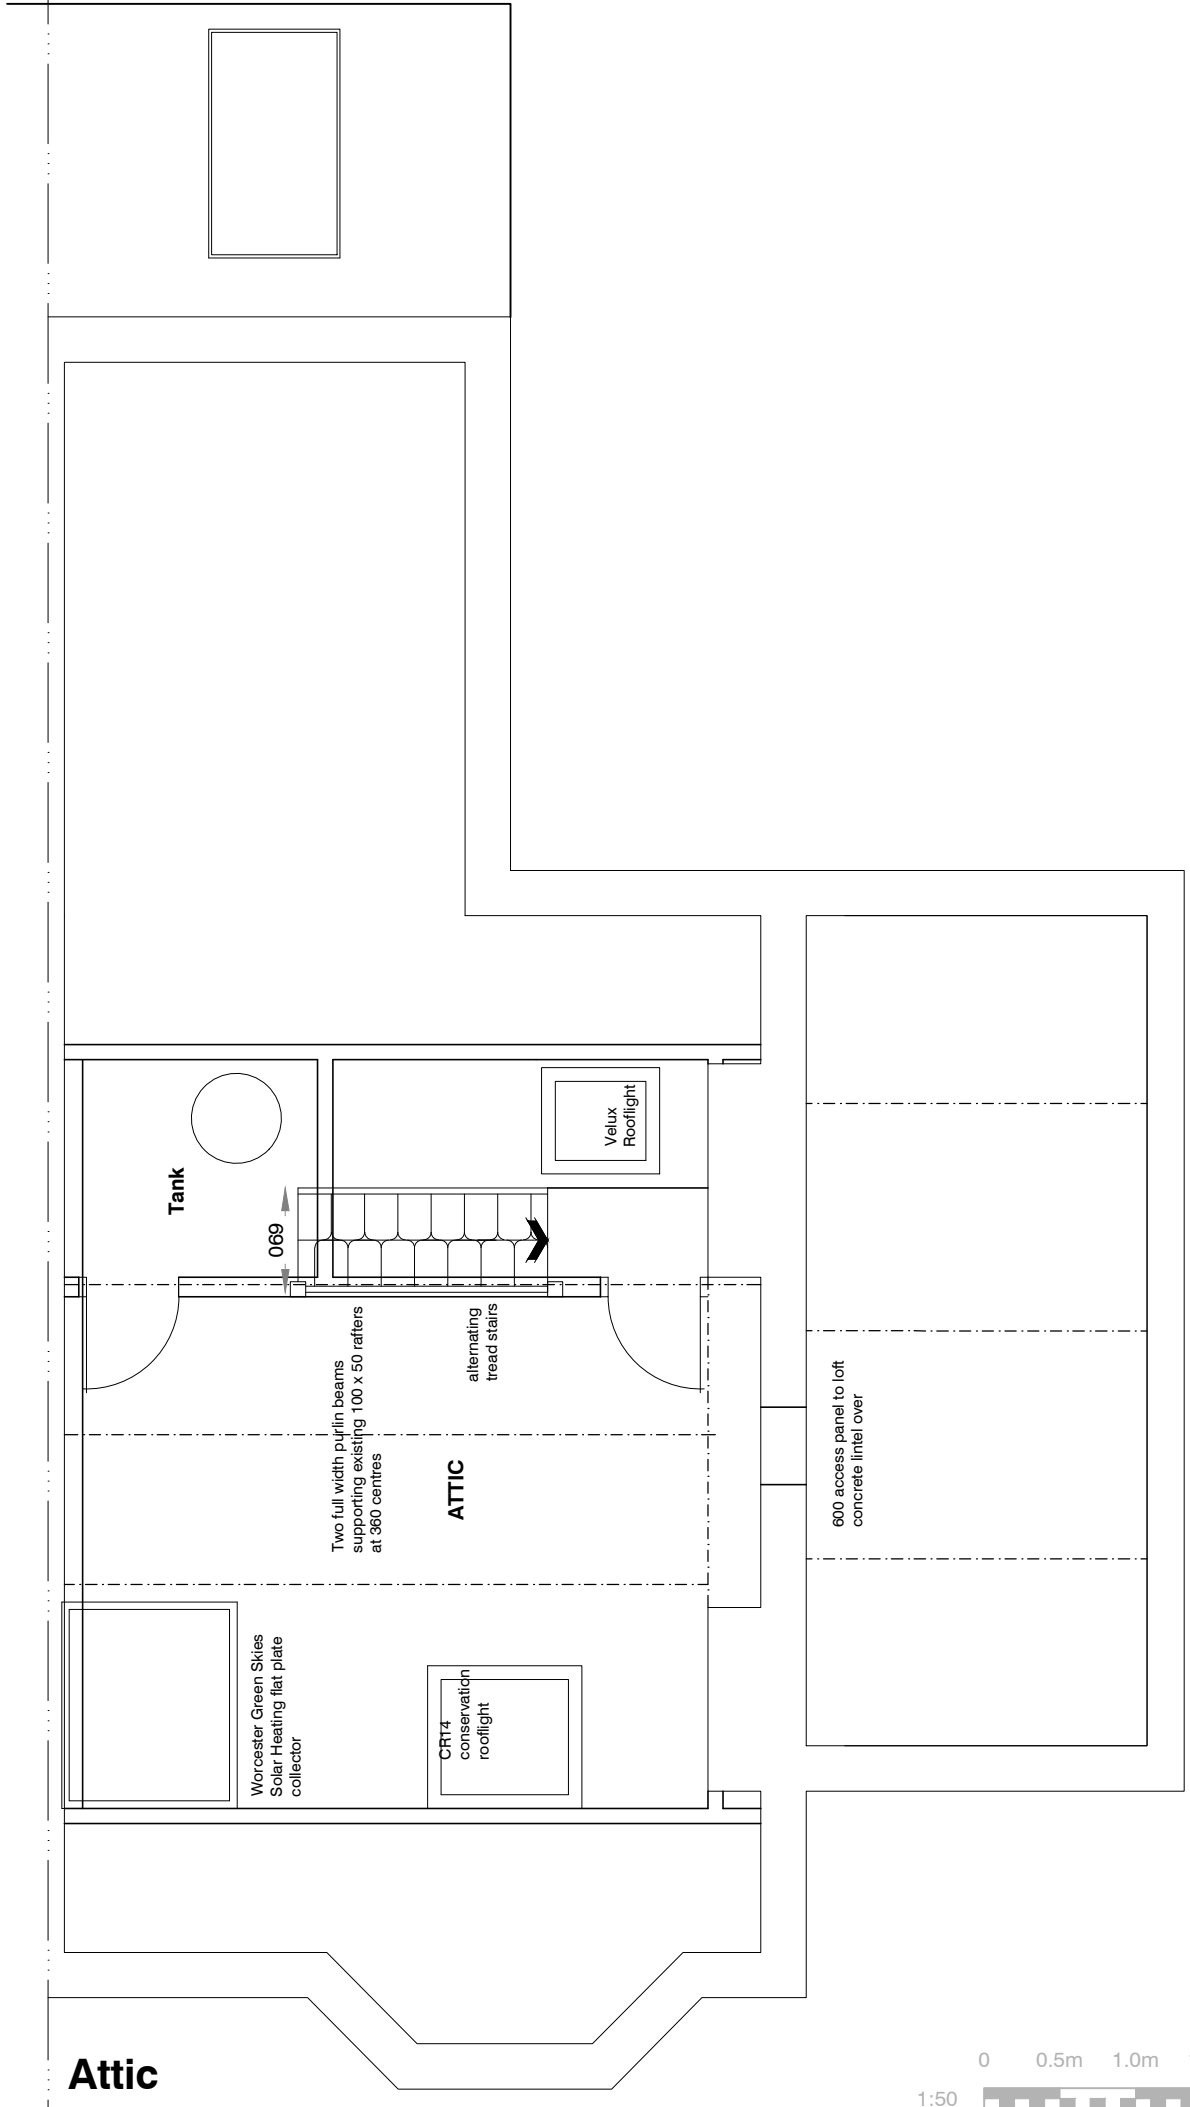

Attic