




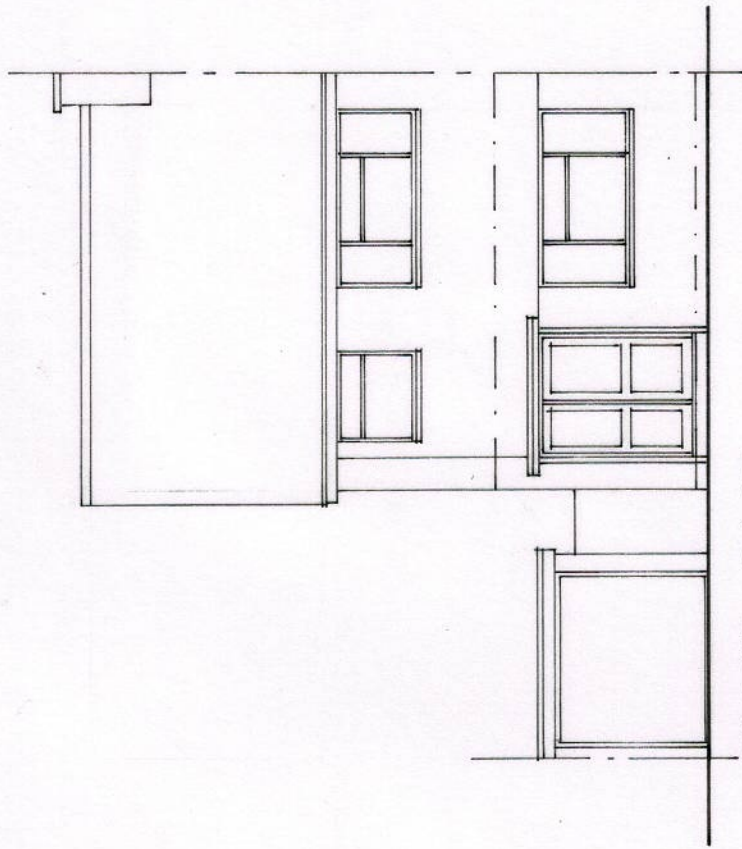

FRONT · EAST

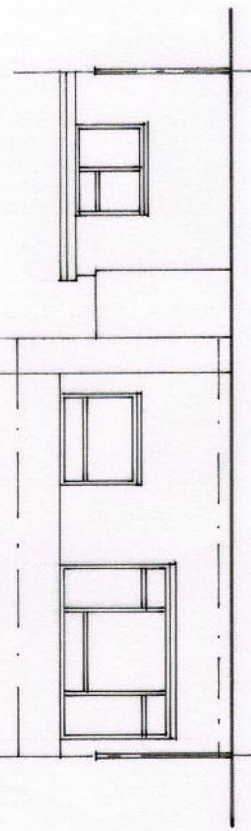

REAR · WEST

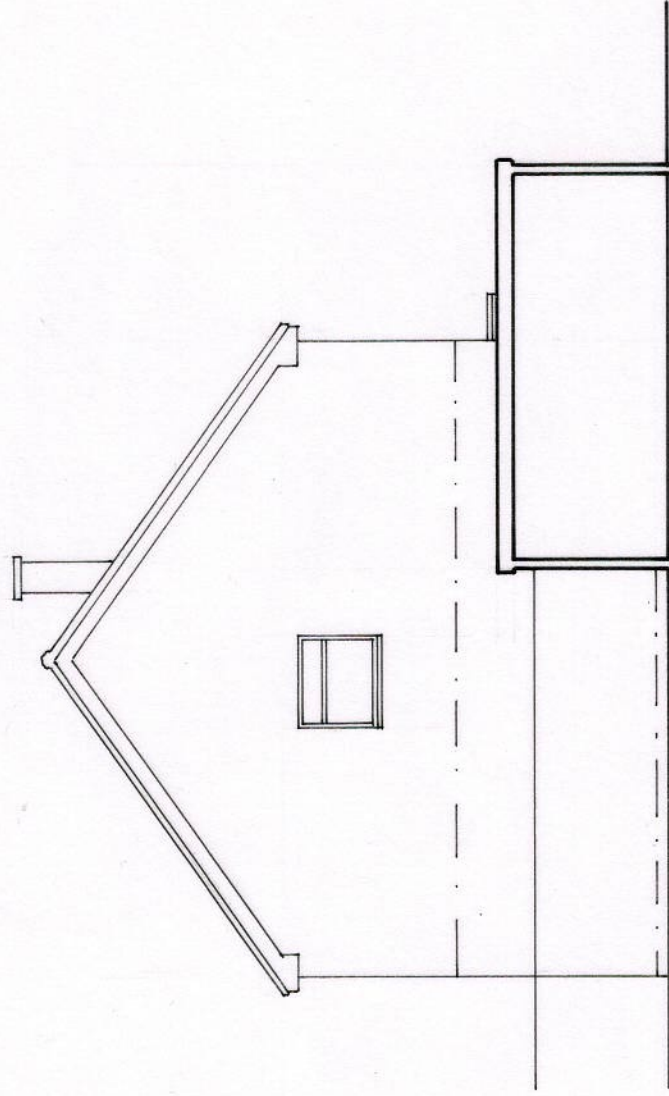

SIDE · SOUTH

**Belmont Designs Practice
Limited**

37 Ashenground Road
Haywards Heath
West Sussex
RH16 4PS
email:james@belmont-designs.co.uk

Architectural Practice

Client
Mr S Roberts &
Ms M Waters
Site
1 South Close
Burgess Hill
RH15 9PZ
Project
Proposed single storey
extension to the side of
the property

Date April 2026
Scale 1:100
Drawn JTM
Drawing No

B.033.26.04

copyright and all
dimensions to be
checked prior to
commencement

Existing Elevations

