



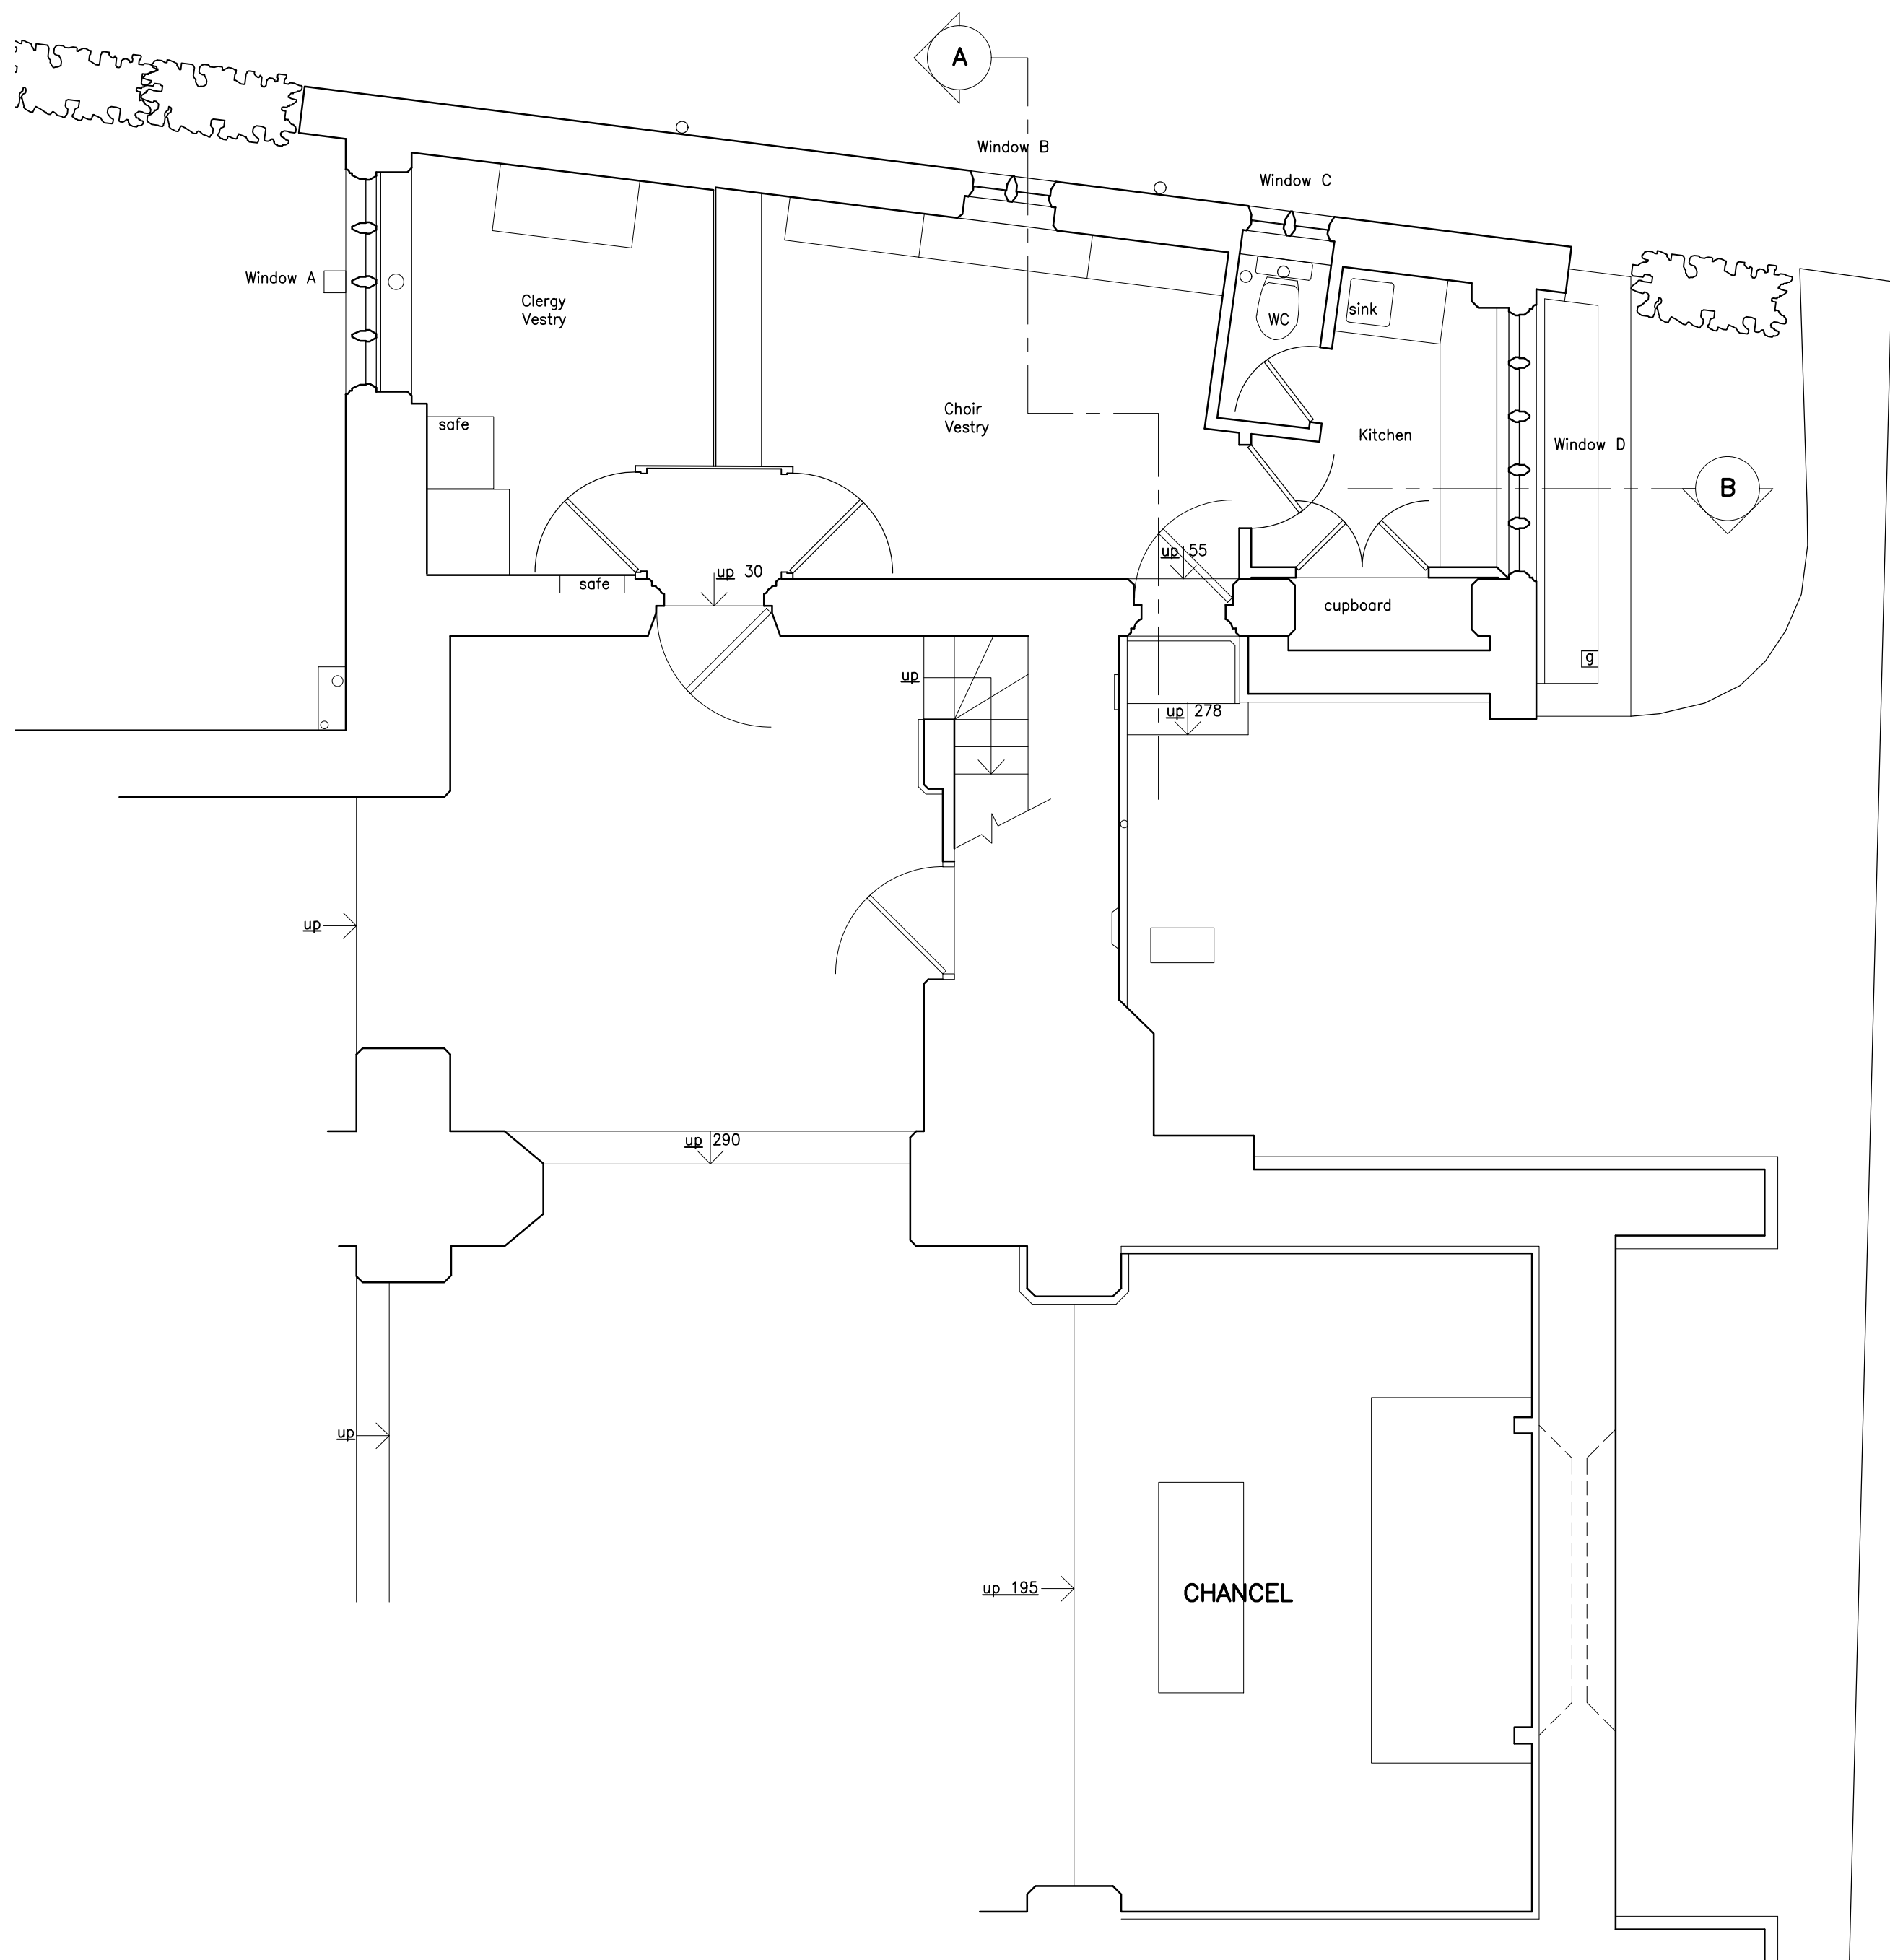

PART PLAN
1:50

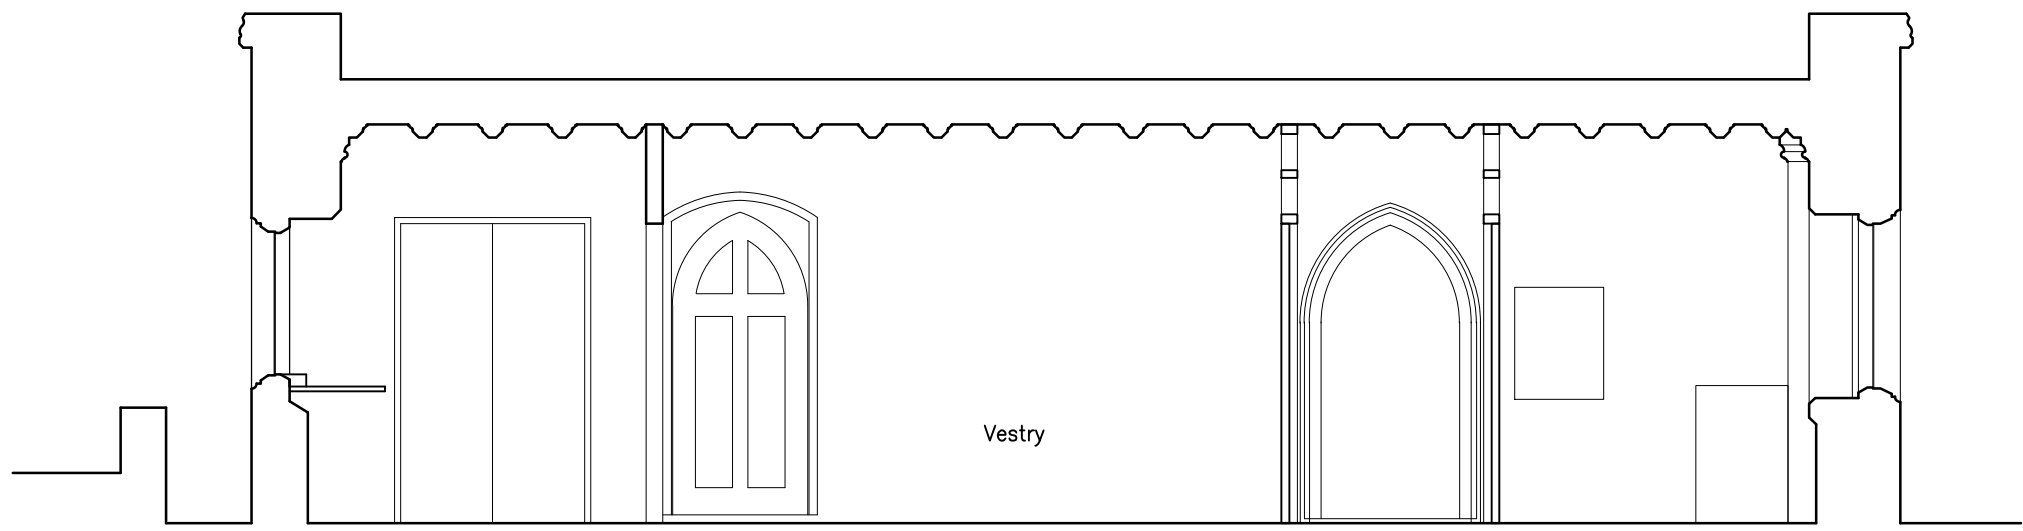

PART SECTION B
1:50



PART SECTION A
1:50

REV.	DATE	DESCRIPTION
PROJECT		
St Wilfrids Church Haywards Heath RH16 3QH		
TITLE		
Existing Part Plan and Sections		
 JOHN D CLARKE ARCHITECTS		
The Stables, Suite 2, 25 South Street, Eastbourne, BN21 4UP Telephone: 01323 411506 admin@jdcarchitects.co.uk www.jdcarchitects.co.uk		
SCALE 1:50	DRAWING No. 11142/03	DRAWN BY apr
DATE Sept 2023	REVISION	Original Paper Size A1