





DO NOT SCALE FROM THIS DRAWING EXCEPT FOR PLANNING PURPOSES. THE CONTRACTOR IS TO CHECK ALL DIMENSIONS AND LEVELS ON SITE BEFORE COMMENCING WORK AND NOTIFY THE ARCHITECT OF ANY DISCREPANCIES.

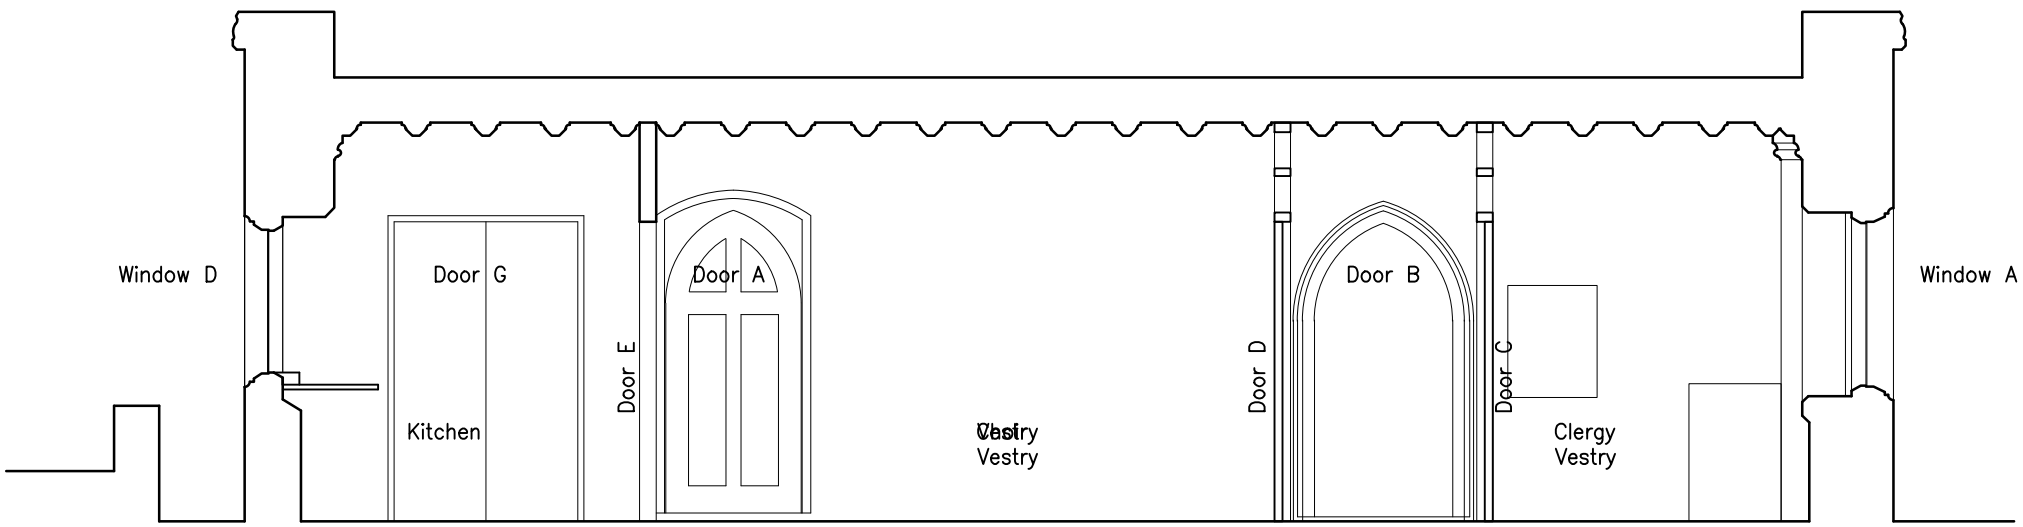




Typical Section
scale 1:50

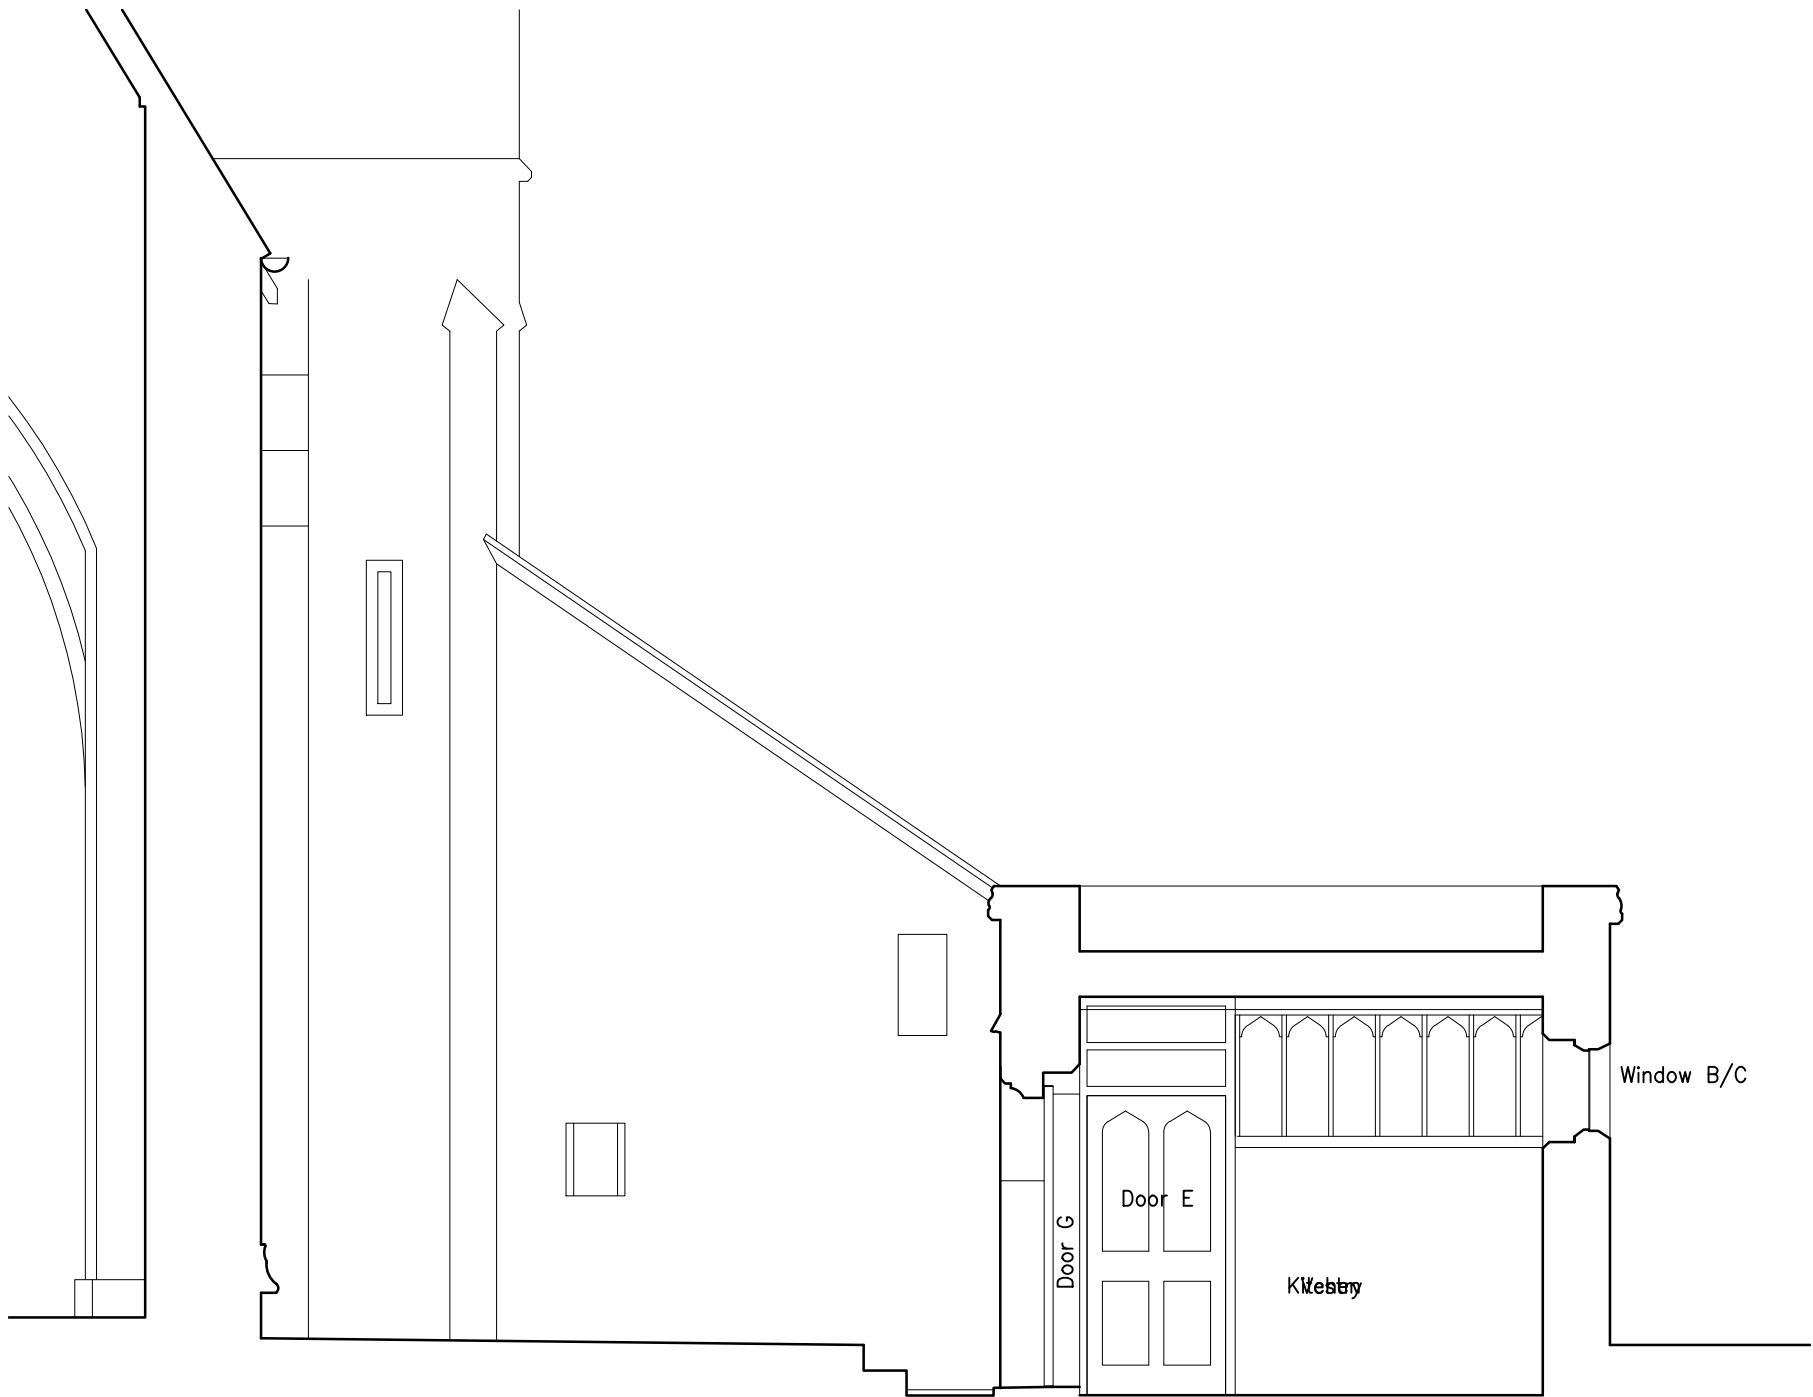

Typical Section
scale 1:50

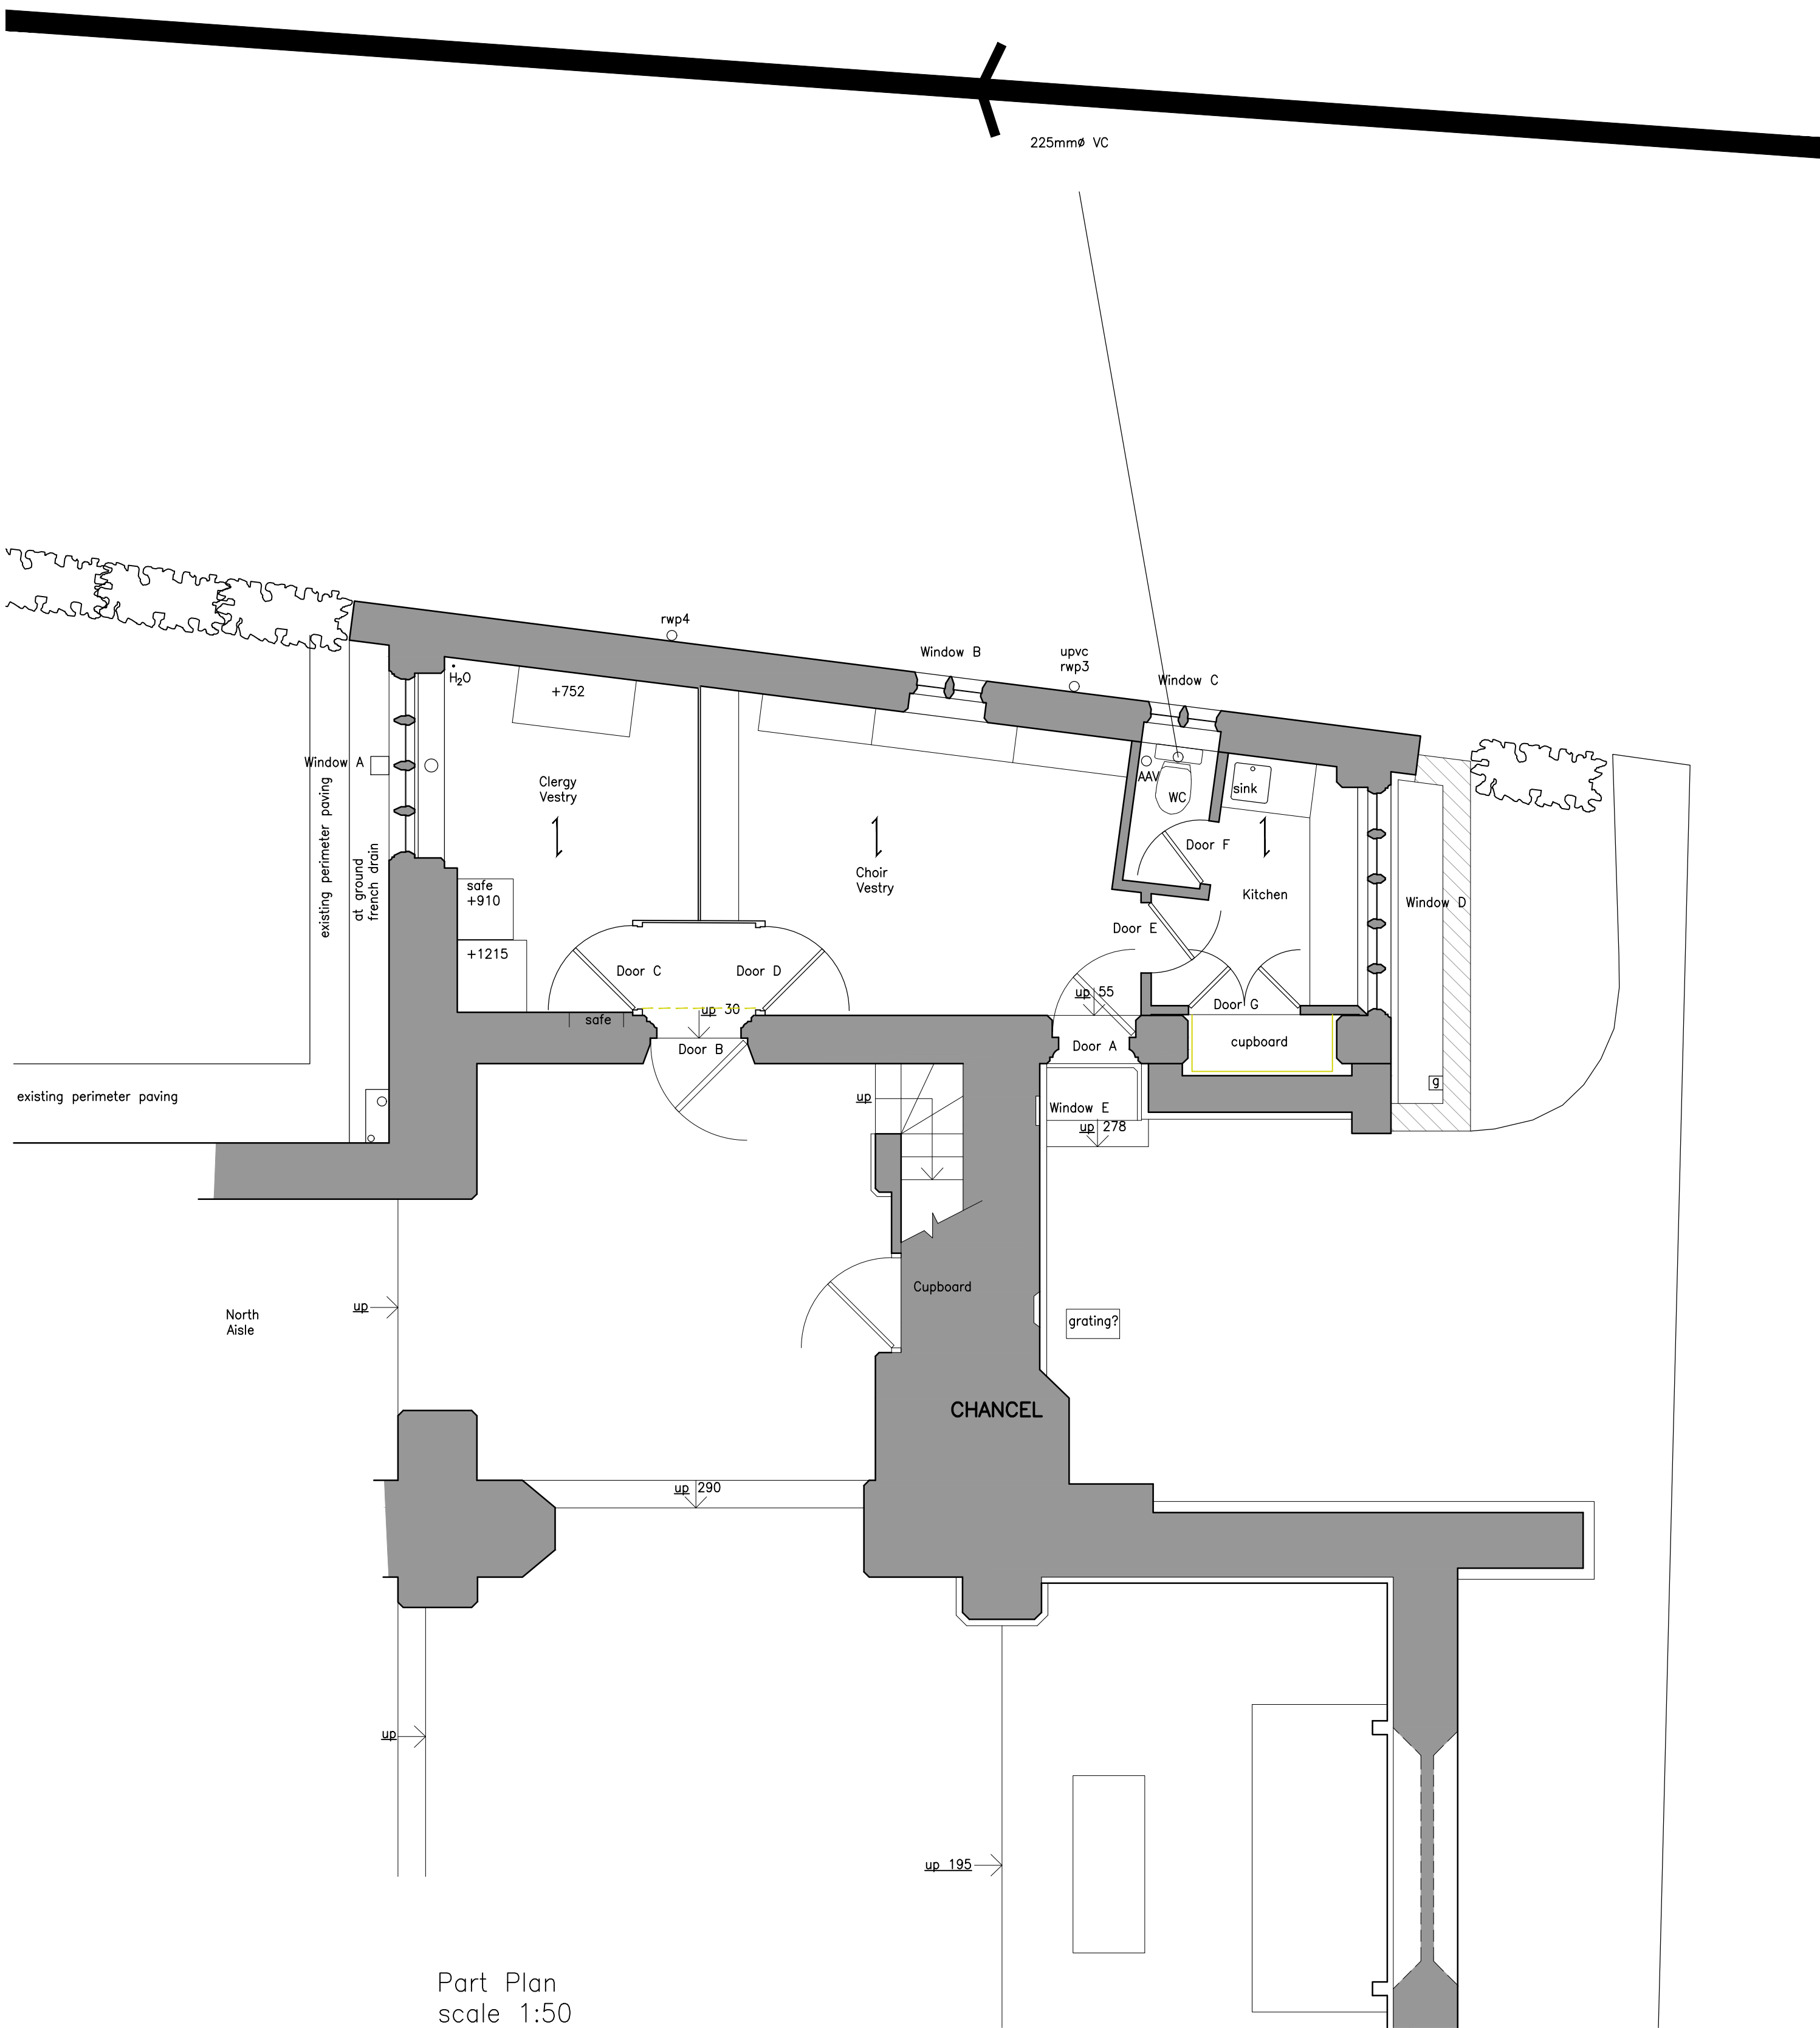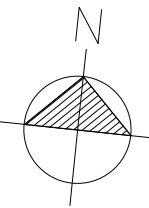

Part Plan
scale 1:50

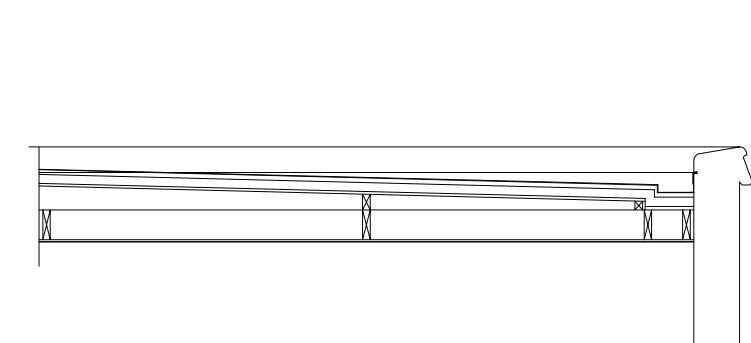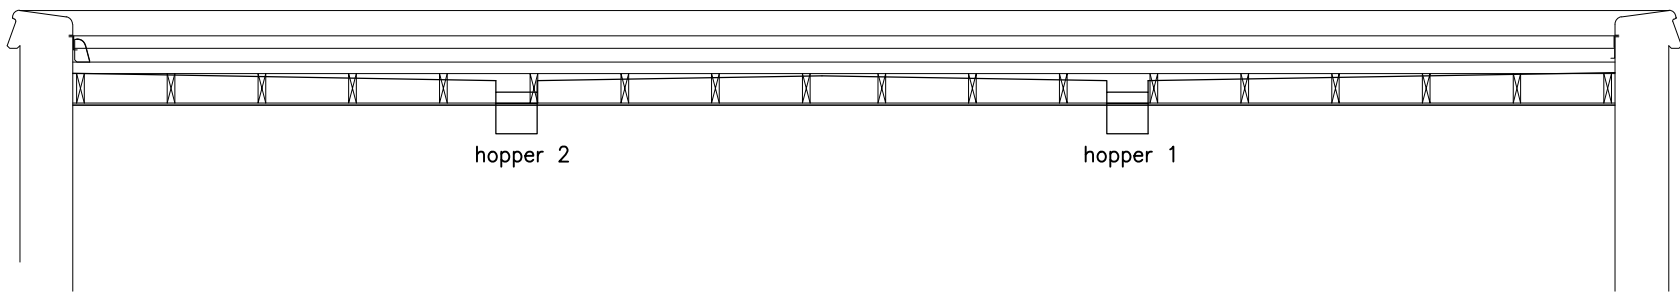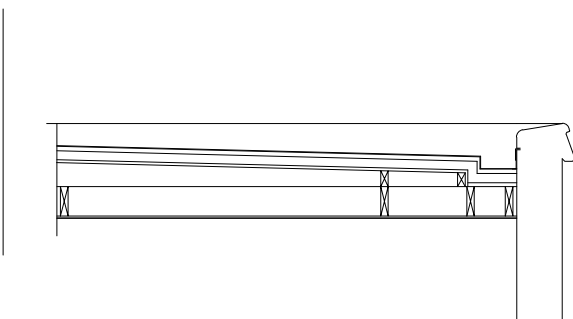

REV.	DATE	DESCRIPTION
PROJECT		
St Wilfrids Church Haywards Heath RH16 3QH		
TITLE		
Proposed General Arrangement		
TITLE		
JOHN D CLARKE ARCHITECTS		
The Stables, Suite 2, 25 South Street, Eastbourne, BN21 4UP Telephone: 01323 411506 admin@jdcarchitects.co.uk www.jdcarchitects.co.uk		
SCALE 1:50	DRAWING No. 11142/07	DRAWN BY A.P.D.
DATE 25.06.25	REVISION	Original Paper Size A1