






This drawing is the copyright of HNW Architects Ltd Registered No. 3589904
All dimensions must be verified on site prior to construction.
Do not scale this drawing except for Planning Application purposes.
Ordnance Survey Licence No. 100000200
Only PDF issues of this drawing are controlled. All other formats of this drawing (e.g. .dwg Autocad or .rvt Revit files) are uncontrolled and are used at your own risk.
This drawing must not be copied, transmitted or passed to a third party, without written consent.

1:100@A3



Note: Drawing is based on survey drawing provided by:
Folkes Architects Ref: 22072
drawn March 2023

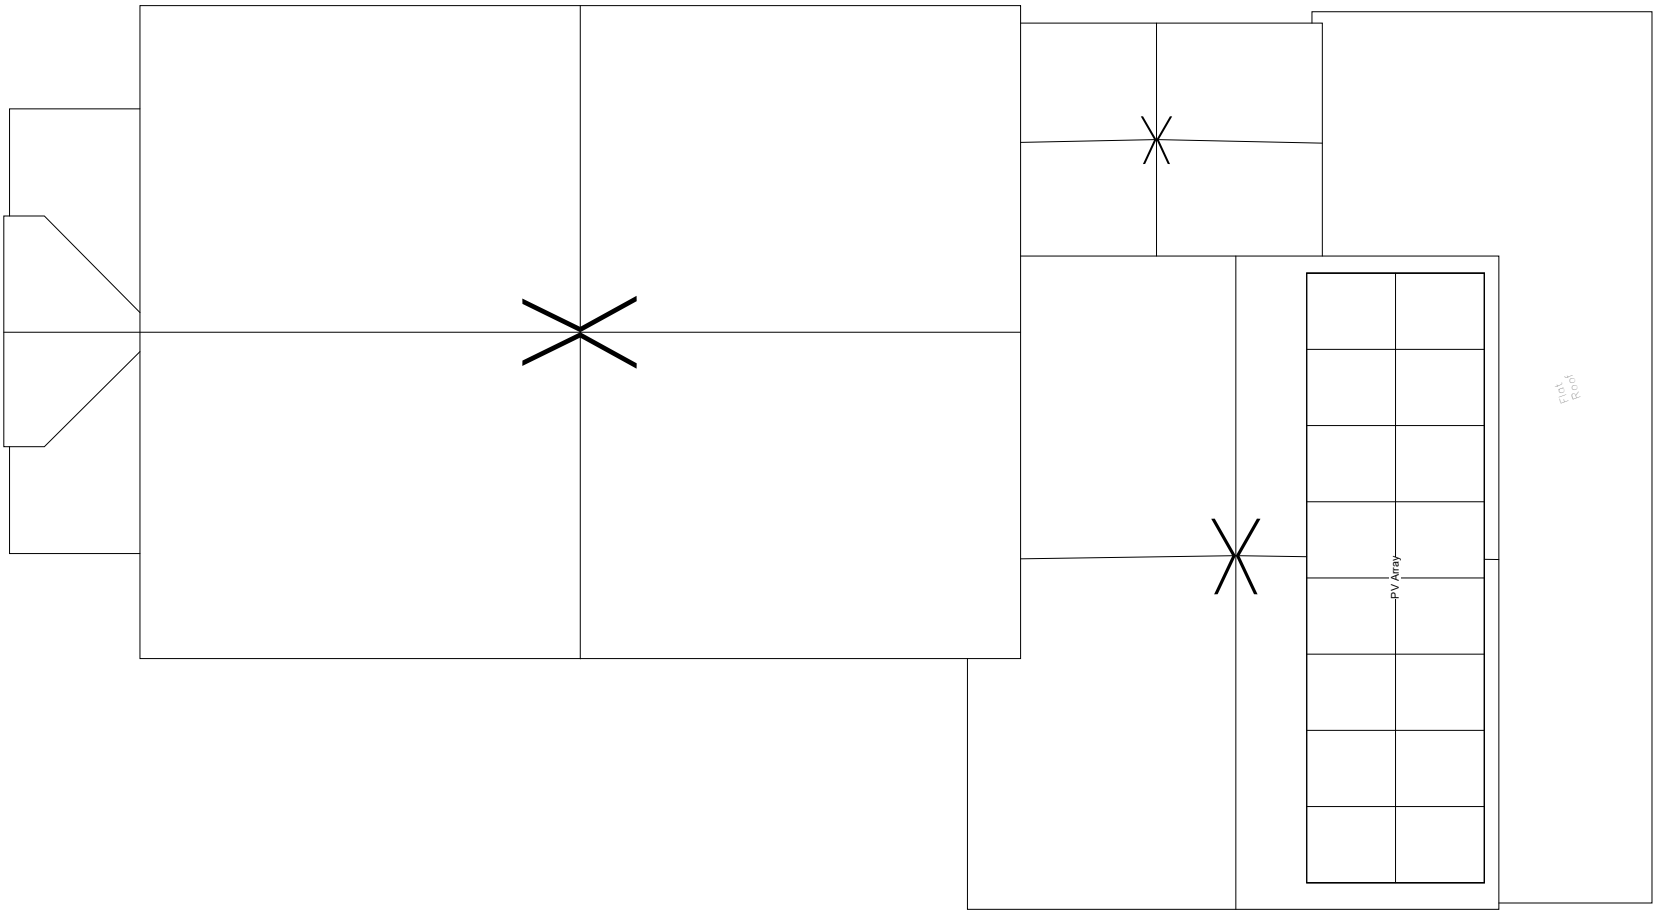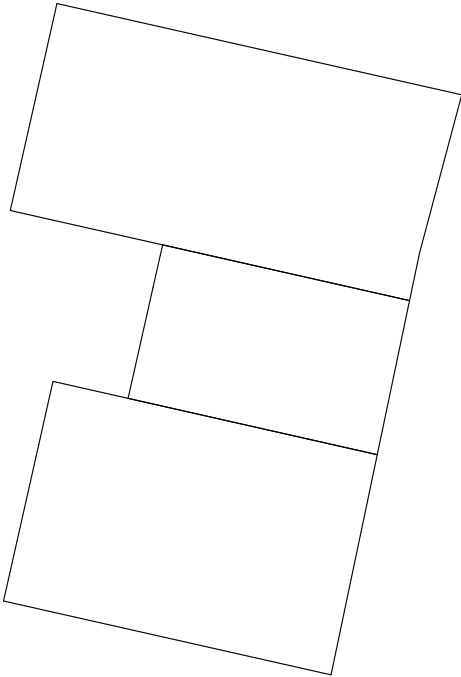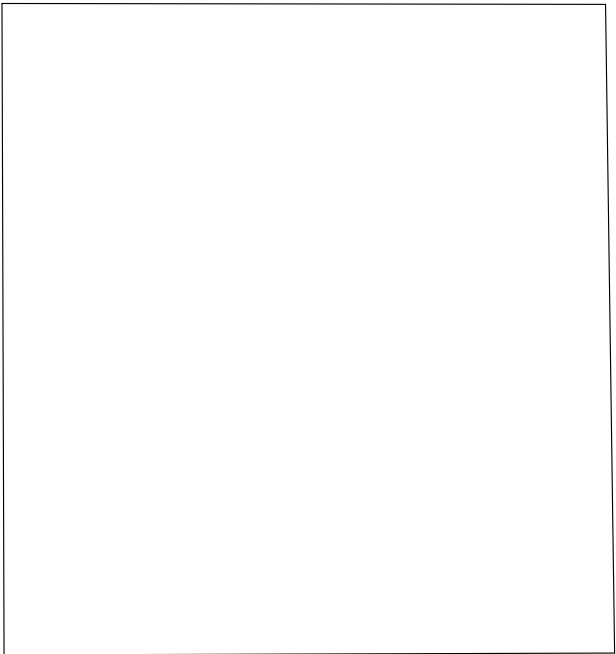

P03	Revised Planning Drawings	MMB	LD	10/10/24
P02	Labelling Updated, PV Array added	GP	LD	24/09/24
P01	Planning Issue	MMB	LD	21/08/24
Rev	Amendments	By	Chkd	Date



HNW
Architects

Document Status
Planning

Client Name
Pentas (Property) Ltd

Project Name
Former Congregational Church, Ardingly

Scale	HNW Project No.	Date Created
A3 - 1: 100	24021	July 2024

Document Title
Existing Roof Plan

Document Reference	Revision
24021-HNW-ZZ-02-DR-A-1202	P03

Chichester	61 North Street, Chichester, PO19 1NB	01243 533300
Brighton & Hove	Plattf9rm, Church Road, Hove, BN3 2AF	01273 932485