




This drawing is the copyright of HNW Architects Ltd Registered No. 3589904
All dimensions must be verified on site prior to construction.
Do not scale this drawing except for Planning Application purposes.
Ordnance Survey Licence No. 100000200
Only PDF issues of this drawing are controlled. All other formats of this drawing (e.g. .dwg Autocad or .rvt Revit files) are uncontrolled and are used at your own risk.
This drawing must not be copied, transmitted or passed to a third party, without written consent.

1:100@A3



Original building line

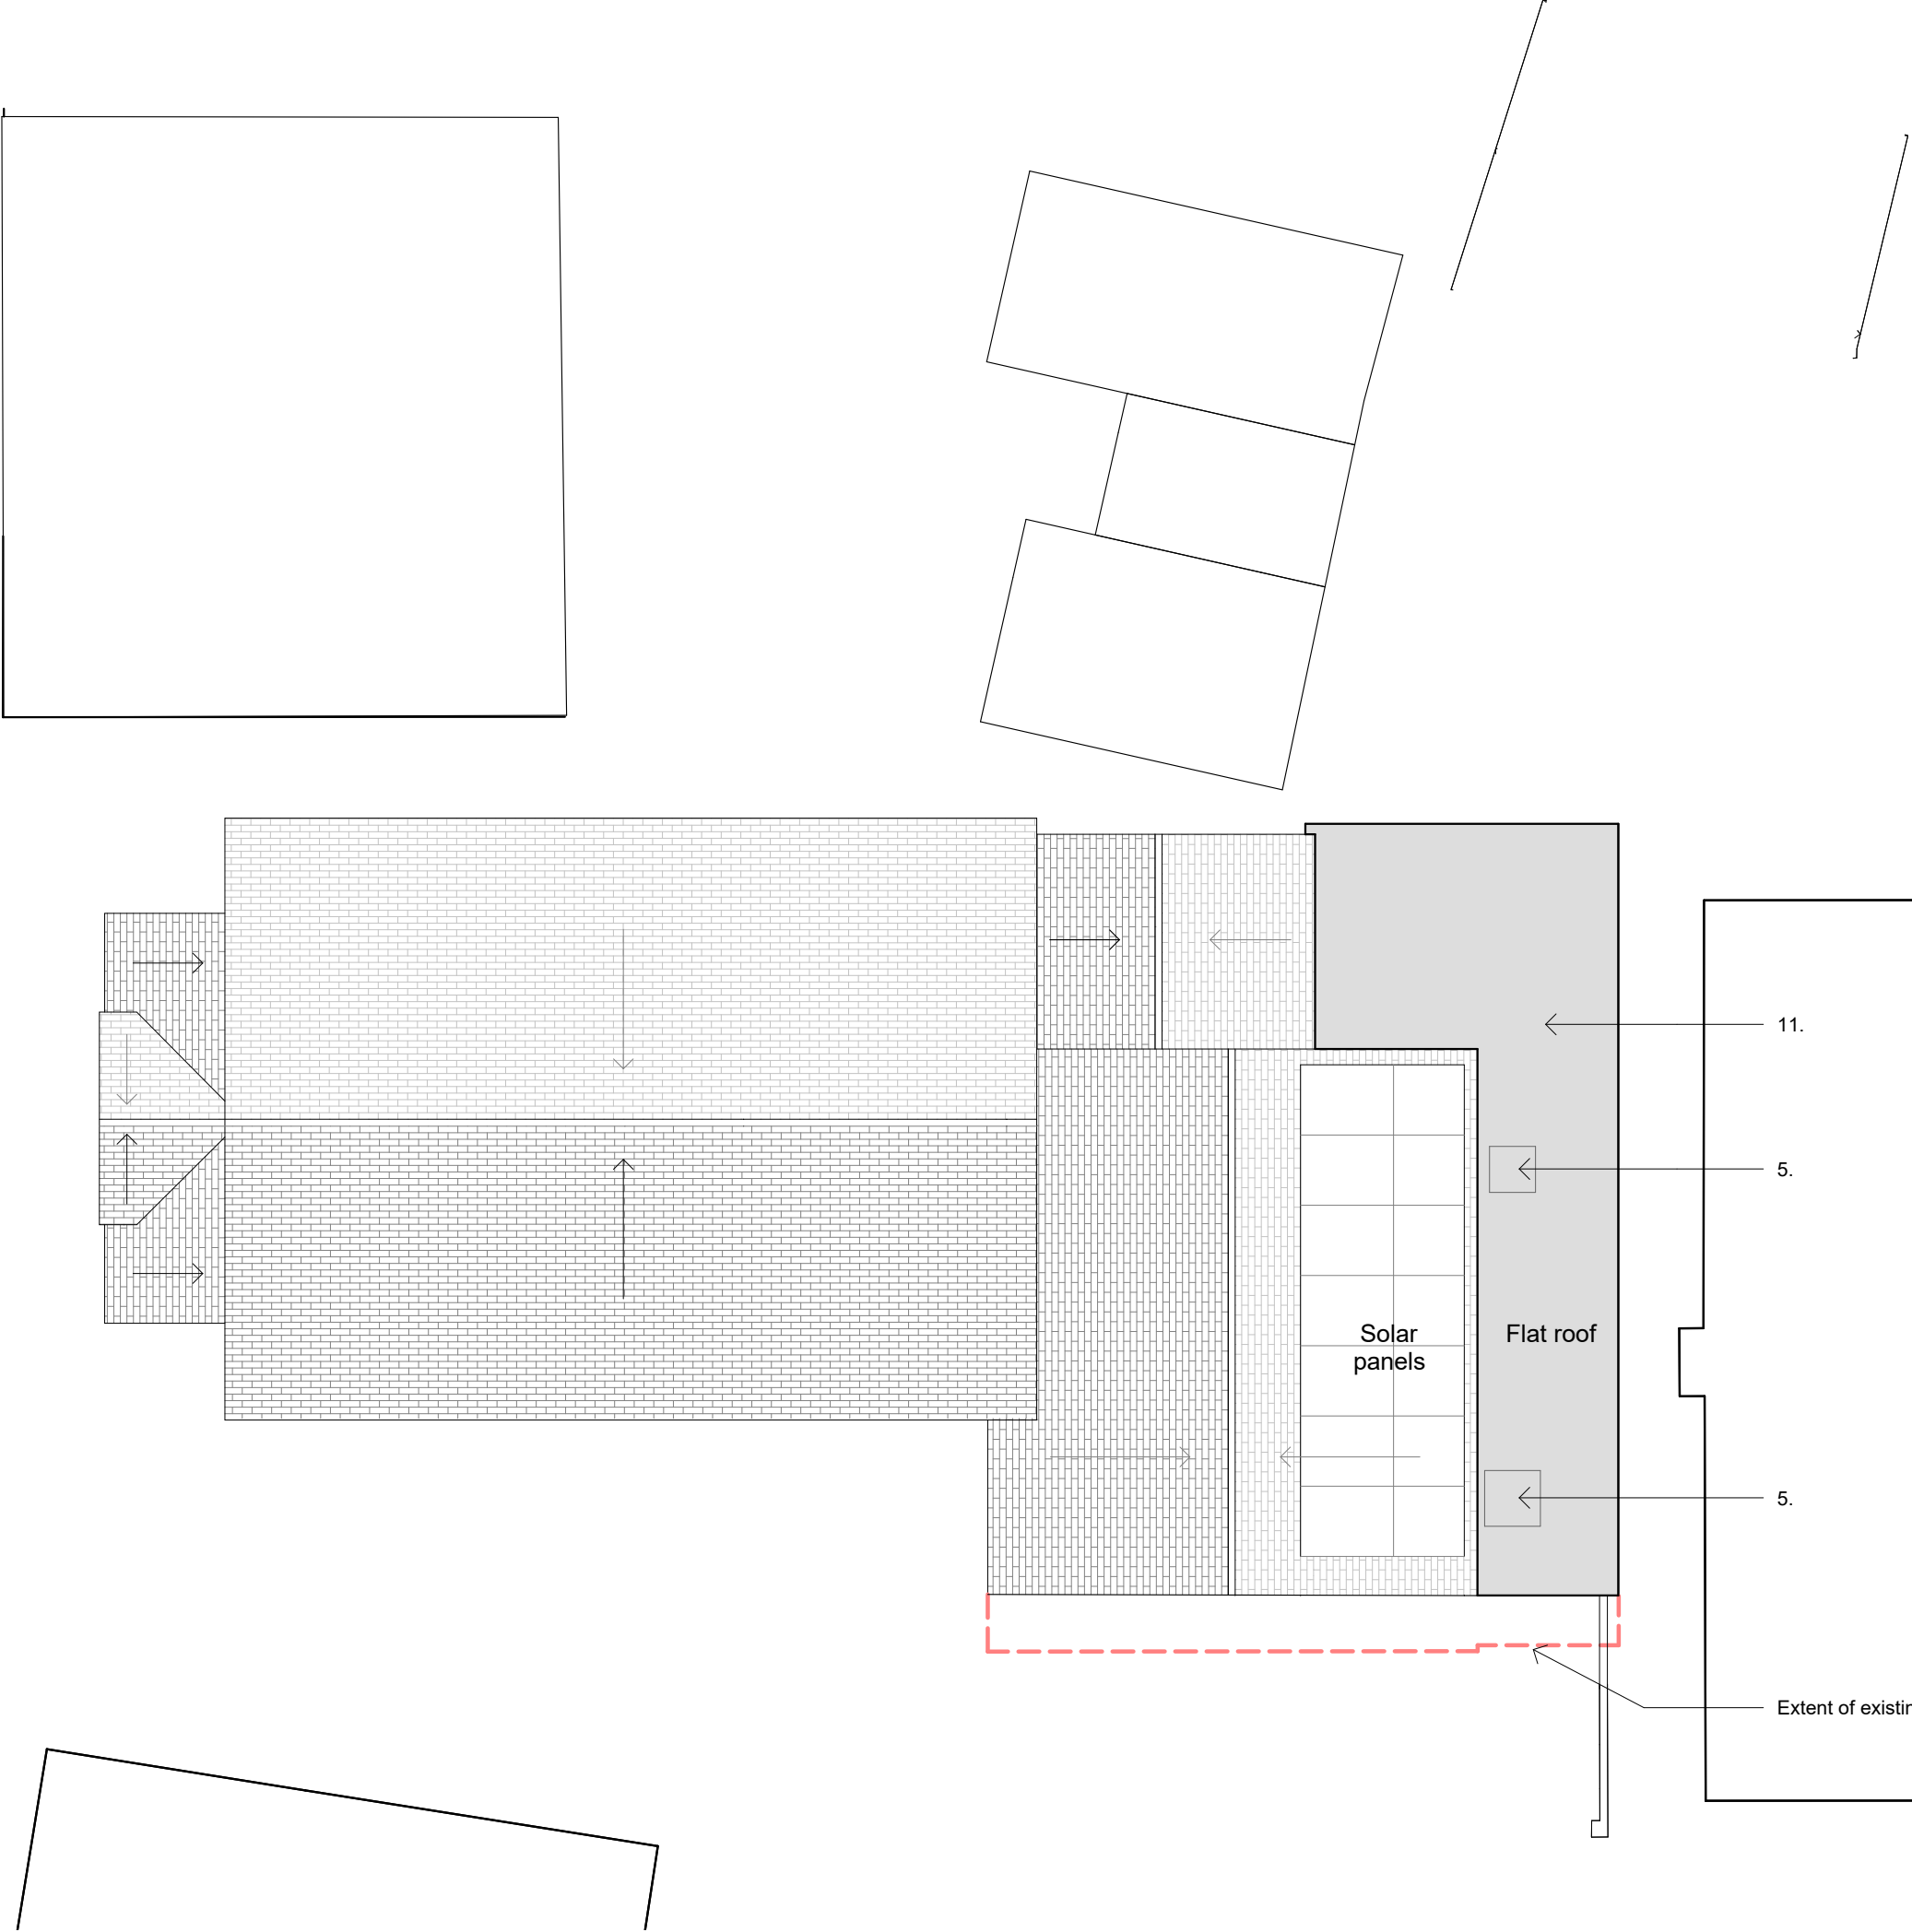

Material Key

- Existing red brick in stretcher bond.
- Reclaimed red brick with mixture of new red brick in stretcher bond.
- Reclaimed eaves brick detailing.
- PPC composite high-performance windows and bi-fold doorset in white to match existing.
- Rooflights.
- Existing red clay roof tiles.
- Red Clay roof ridge tiles.
- PPC aluminium rainwater goods in black to match existing.
- External light fixture.
- New sandstone cills.
- New flat roof.
- Timber bin store.

P02	Revised Planning Drawings	MMB	LD	10/10/24
P01	Planning Issue	MMB	LD	21/08/24
Rev	Amendments	By	Chkd	Date



Document Status
Planning

Client Name
Pentas (Property) Ltd

Project Name
Former Congregational Church, Ardingly

Scale	HNW Project No.	Date Created
A3 - 1:100	24021	July 2024

Document Title
Proposed Roof Plan

Document Reference	Revision
24021-HNW-ZZ-RF-DR-A-2202	P02

Chichester	61 North Street, Chichester, PO19 1NB	01243 533300
Brighton & Hove	Plattf9rm, Church Road, Hove, BN3 2AF	01273 932485