



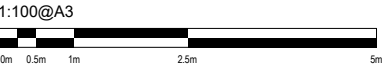

This drawing is the copyright of HNW Architects Ltd Registered No. 3589904  
All dimensions must be verified on site prior to construction.  
Do not scale this drawing except for Planning Application purposes.  
Ordnance Survey Licence No. 100000200  
Only PDF issues of this drawing are controlled. All other formats of this drawing  
(e.g. .dwg Autocad or .rvt Revit files) are uncontrolled and are used at your own  
risk.  
This drawing must not be copied, transmitted or passed to a third party, without  
written consent.

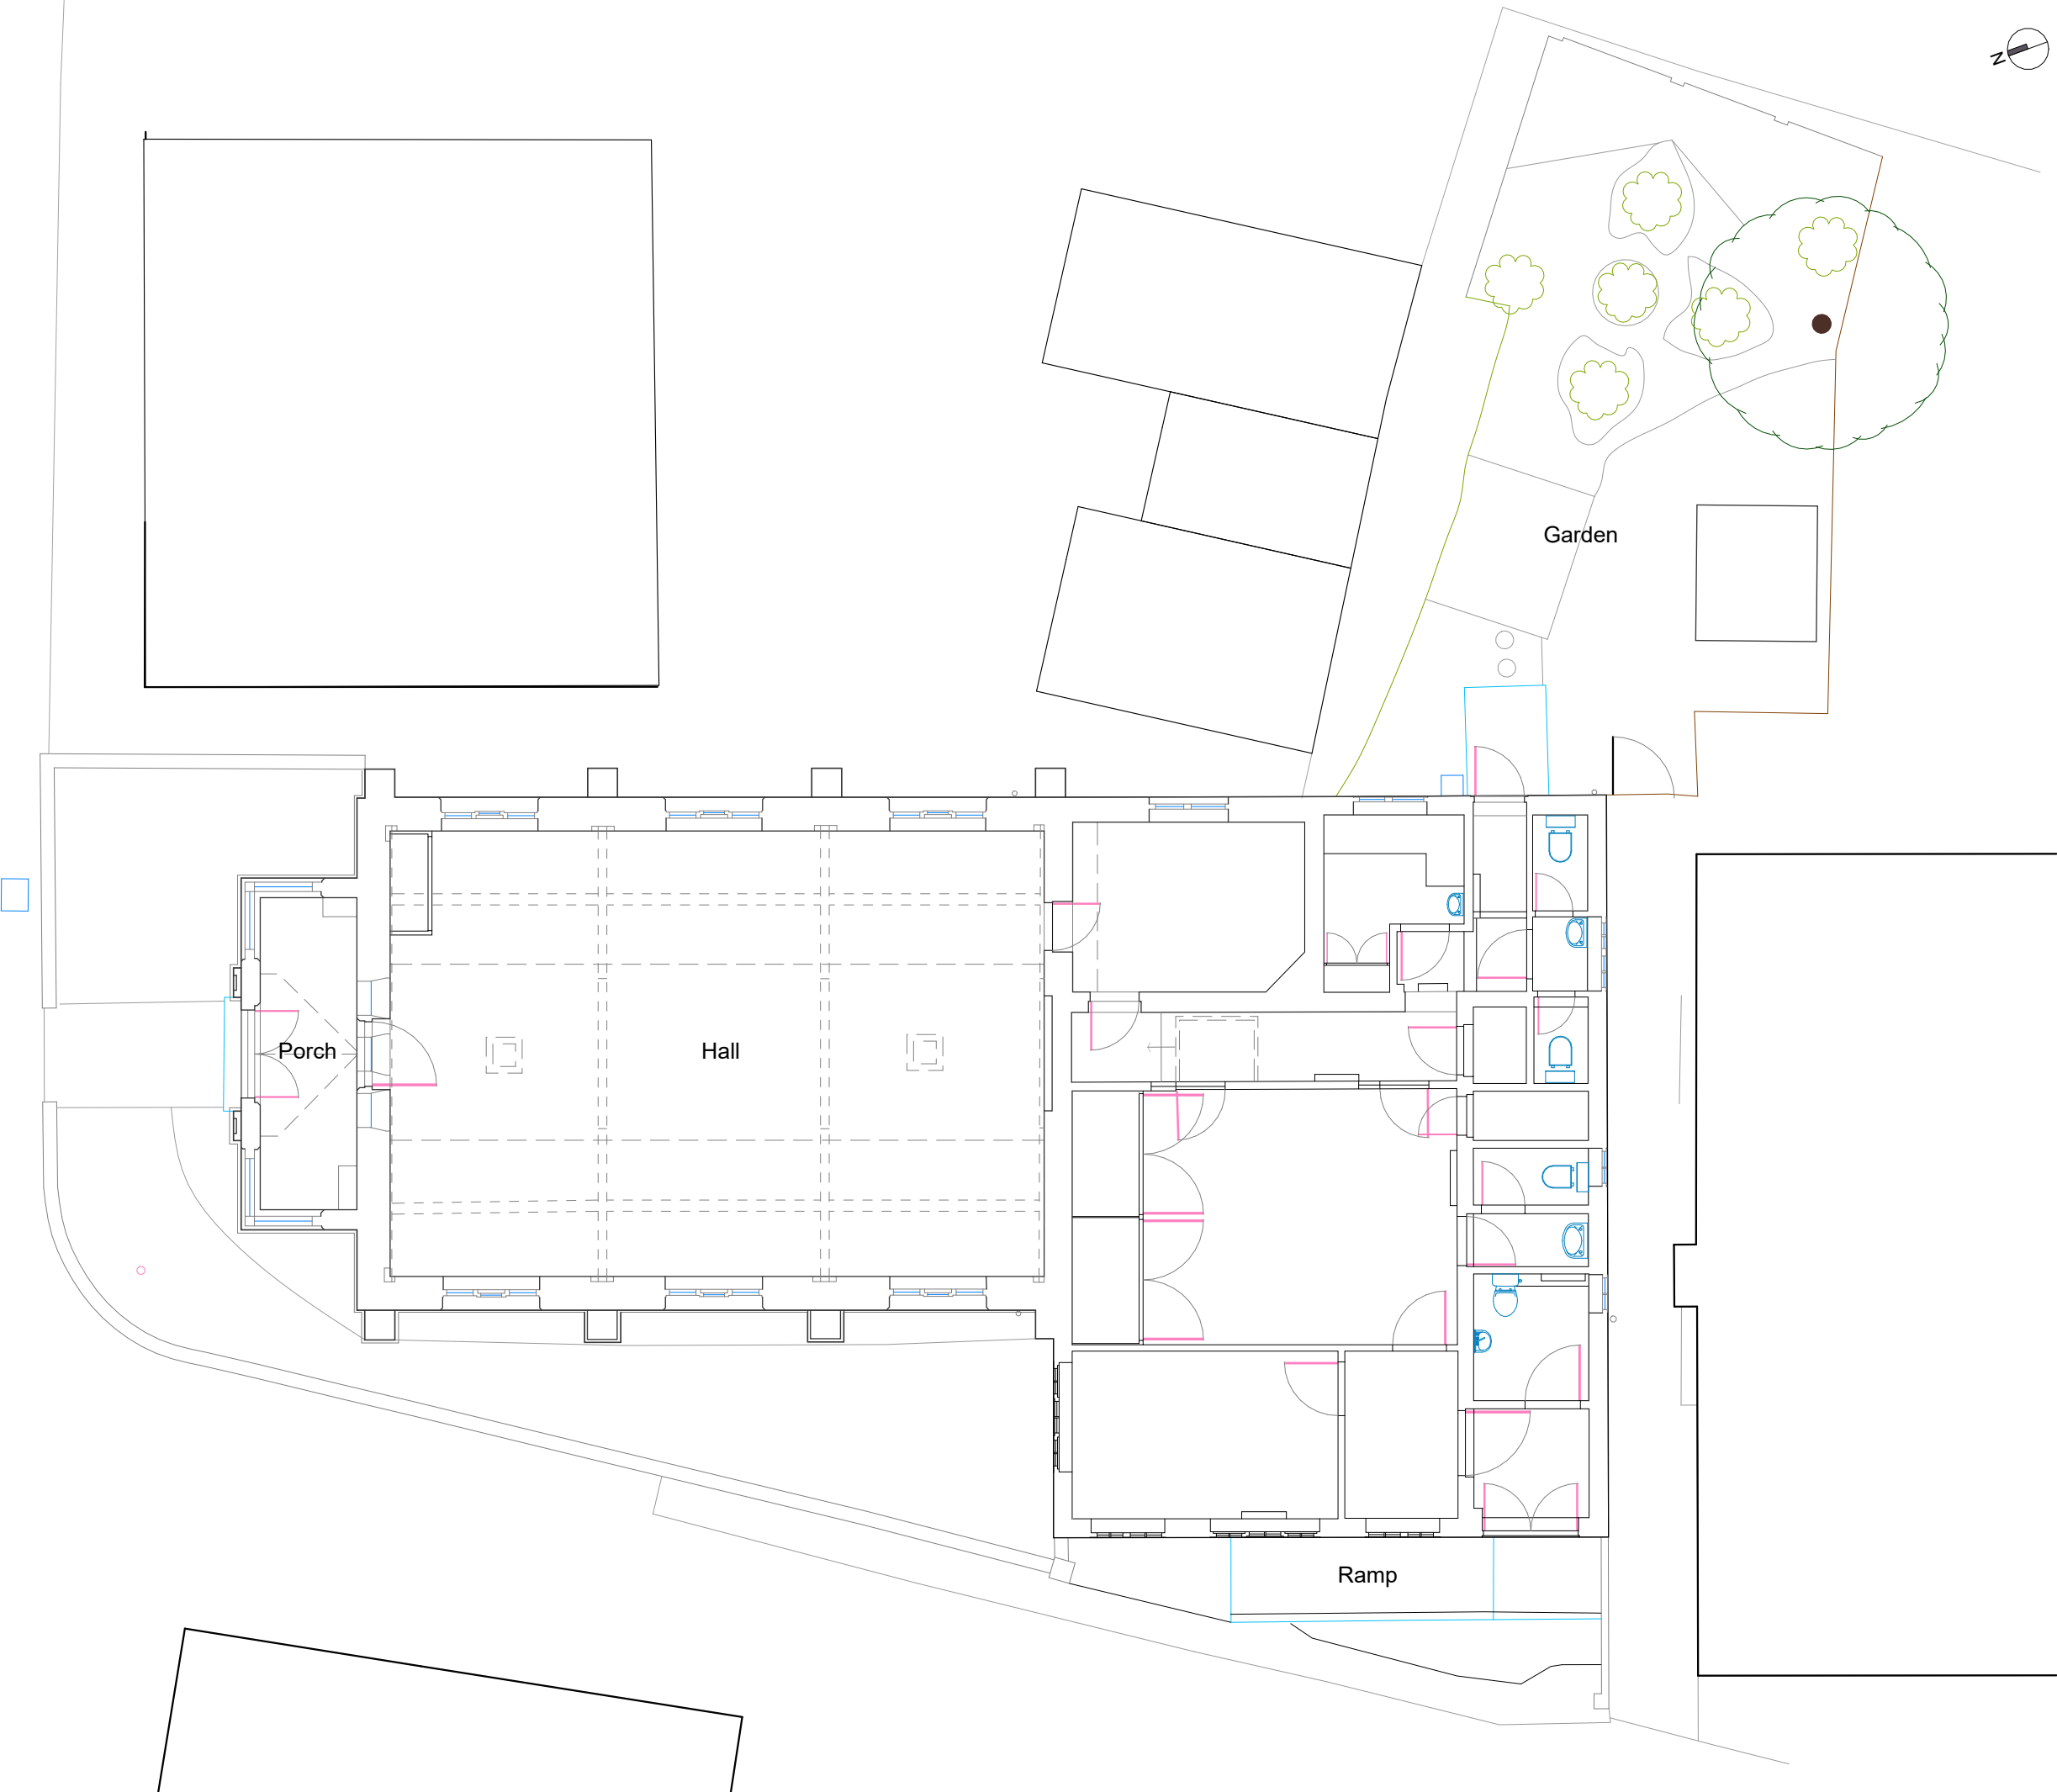

Note: Drawing is based on  
survey drawing provided by:  
Folkes Architects Ref: 22072  
drawn March 2023



|     |                           |     |      |          |
|-----|---------------------------|-----|------|----------|
| P02 | Revised Planning Drawings | MMB | LD   | 10/10/24 |
| P01 | Planning Issue            | MMB | LD   | 21/08/24 |
| Rev | Amendments                | By  | Chkd | Date     |



Document Status  
Planning

Client Name  
Pentas (Property) Ltd

Project Name  
Former Congregational Church, Ardingly

|            |                 |              |
|------------|-----------------|--------------|
| Scale      | HNW Project No. | Date Created |
| A3 - 1:100 | 24021           | July 2024    |

Document Title  
Existing Ground Floor Plan

|                           |          |
|---------------------------|----------|
| Document Reference        | Revision |
| 24021-HNW-ZZ-00-DR-A-1200 | P02      |

|                 |                                       |              |
|-----------------|---------------------------------------|--------------|
| Chichester      | 61 North Street, Chichester, PO19 1NB | 01243 533300 |
| Brighton & Hove | Plattf9rm, Church Road, Hove, BN3 2AF | 01273 932485 |