


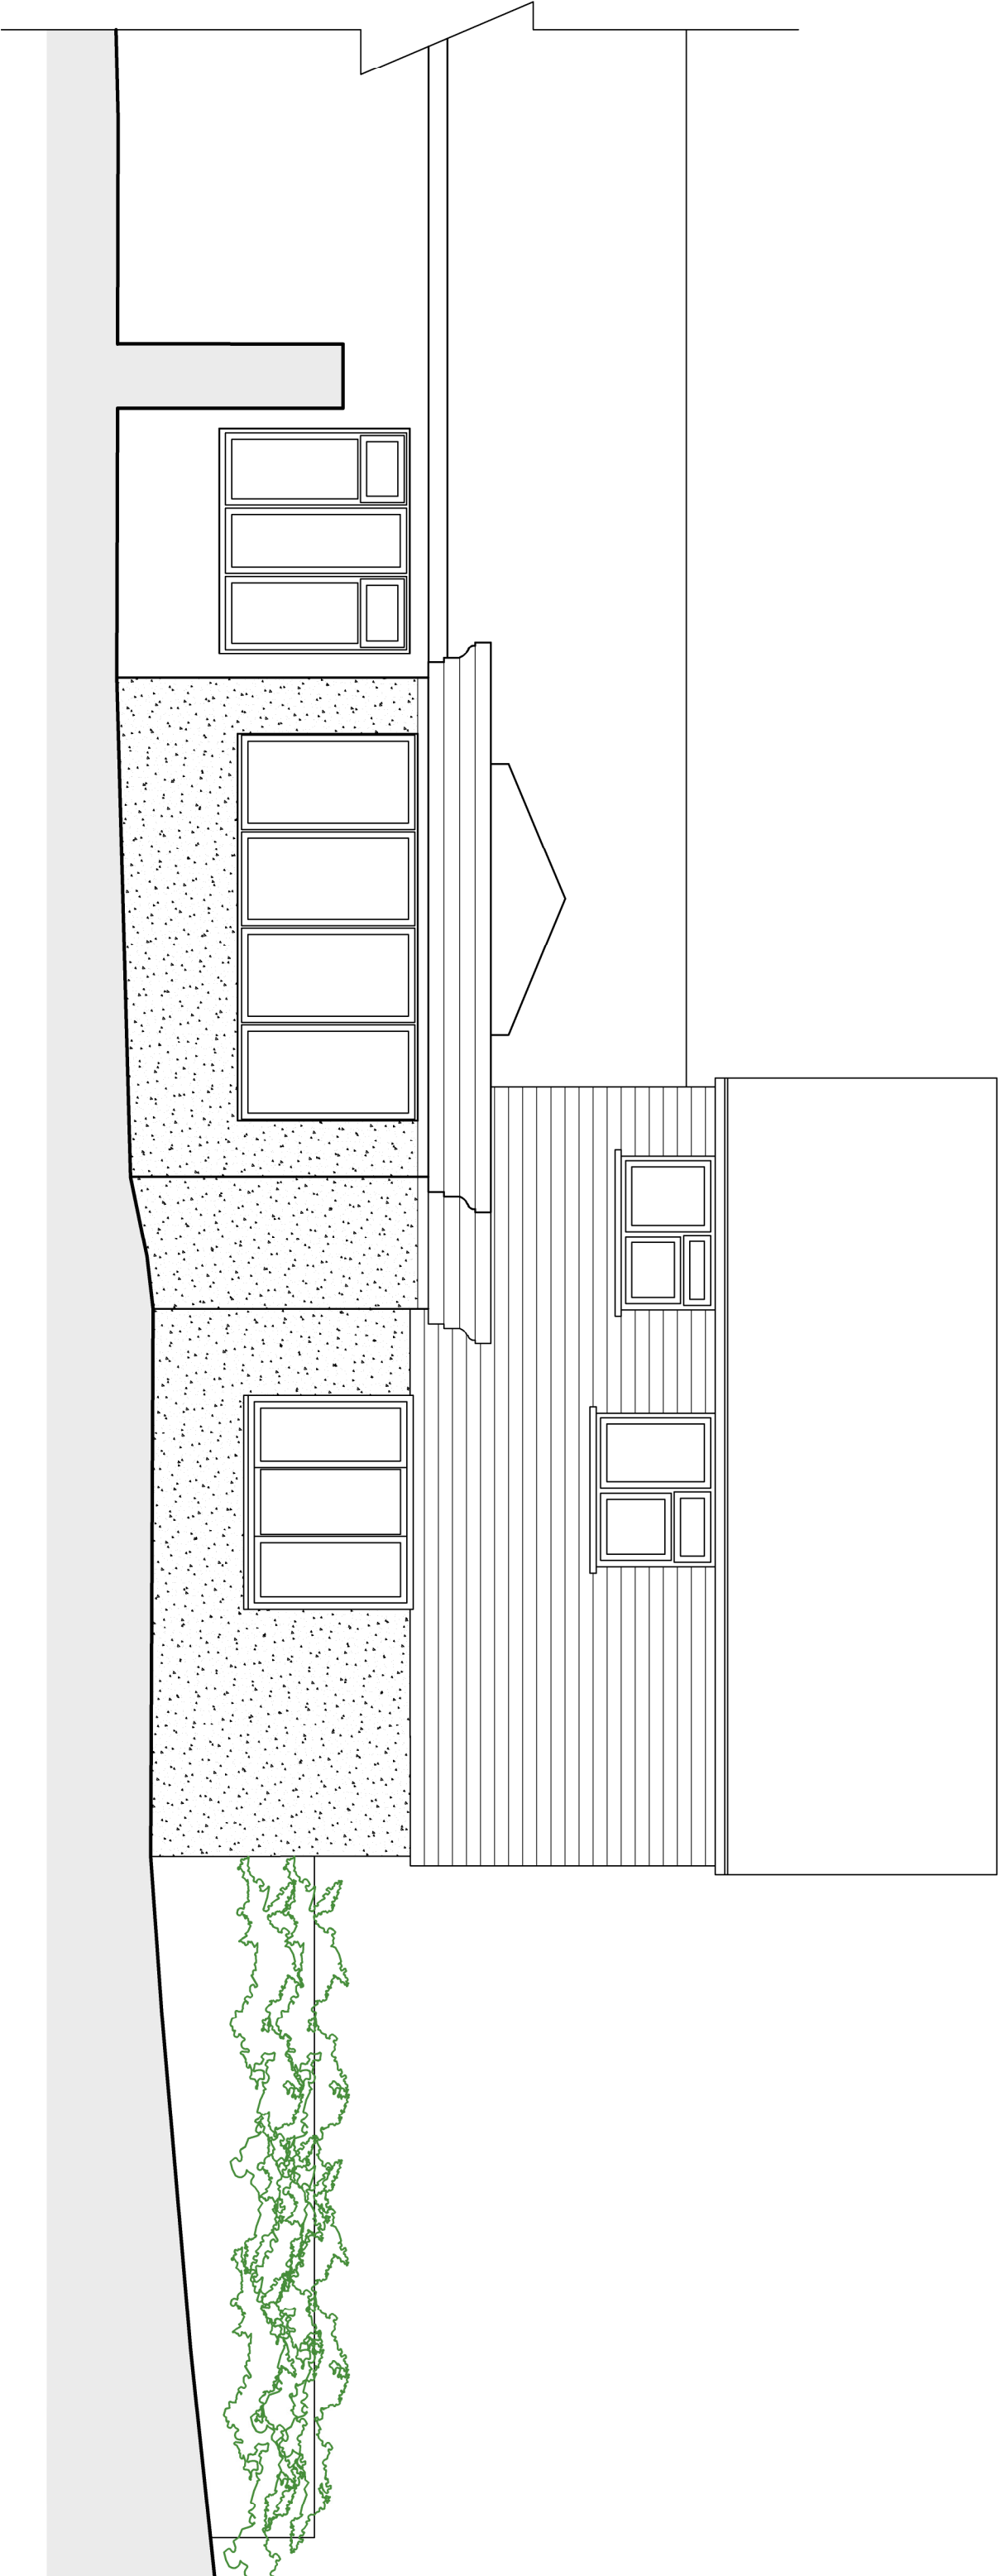

Rev	09.03.26	Planning Issue
Date/By	JT	
Revision Note		
Web	www.jatinter.co.uk	

PLANNING	
Drawing Number	Date
001-407-301 Rev A	March 2026
Scale	Paper Size
1:50	A3
Drawn JT	Checked JT

Client
Mr French
Project
Penland Cottage
Extension
Drawing
Existing Eastern Elevation



All dimensions to be verified on site.
 Unauthorised reproduction of information herein is strictly prohibited. Copyright 2022
 Jonathan Talley Architects Limited is the trading name of Jonathan Talley Architects Limited a limited company registered
 in England and Wales with registered number 1370071 whose registered office is at 16 Coniston Avenue, Haywards
 Heath, RH12 5LP