


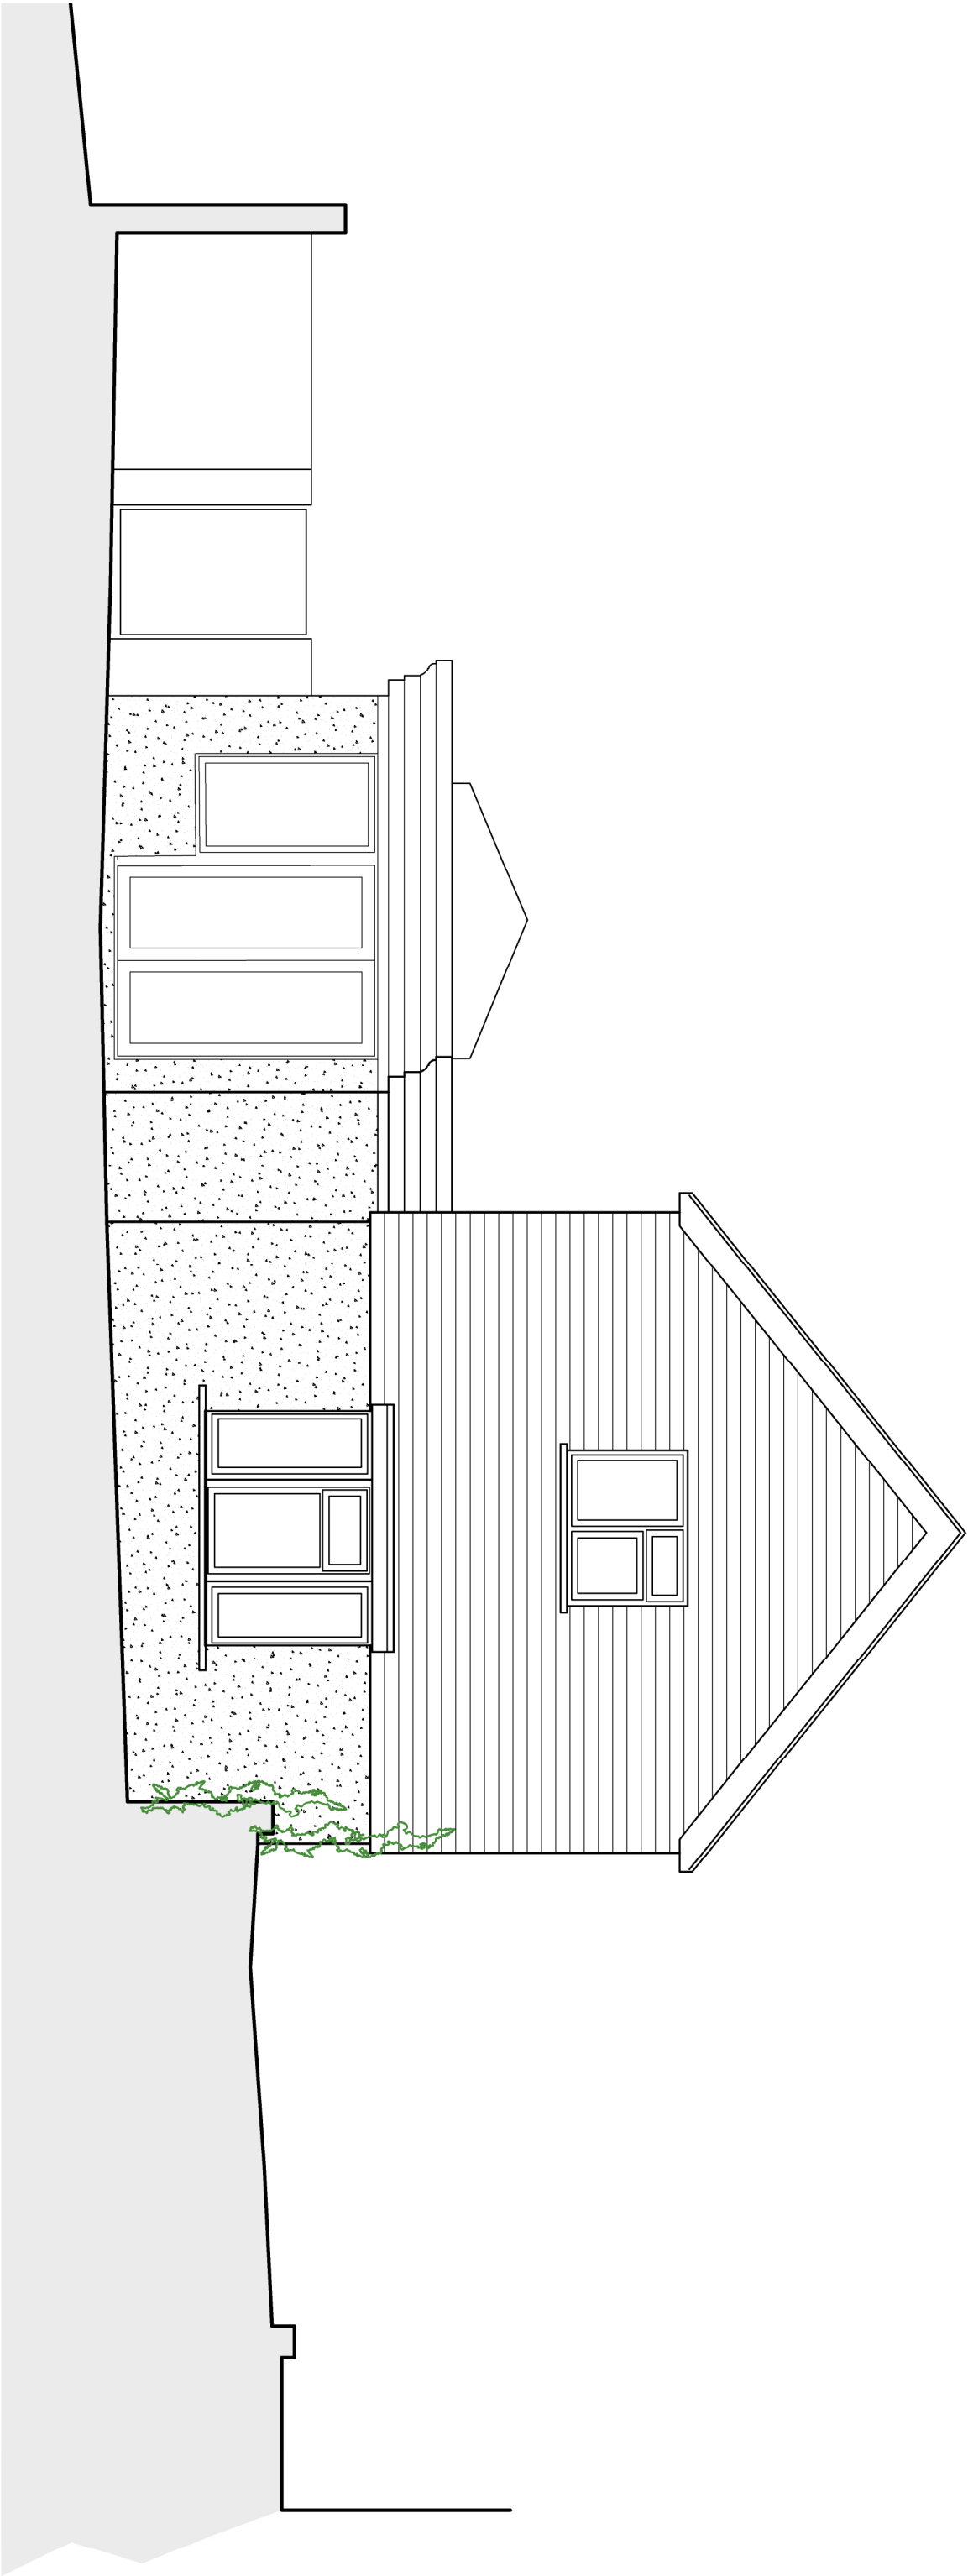

JTA

Jonathan Talley Architects Limited

Client: Mr French
Project: Penland Cottage
Extension
Drawing: Existing Northern Elevation

PLANNING

Drawing Number	Date
001-407-302 Rev A	March 2026
Scale	Paper Size
1:50	A3
Drawn JT	Checked JT

E-mail: info@jtalimited.co.uk
Telephone: 07956 870 079
Web: www.jtalimited.co.uk

Jonathan Talley Architects Limited is a registered architect in England and Wales, registered with the Architects Registration Board (ARB) and is a member of the Royal Institute of British Architects (RIBA).
The drawing is the property of Jonathan Talley Architects Limited and is not to be reproduced without the written permission of the firm.
The drawing is the property of Jonathan Talley Architects Limited and is not to be reproduced without the written permission of the firm.



Rev	Date/By	Revision Note
A	09.03.26 JT	Planning Issue