


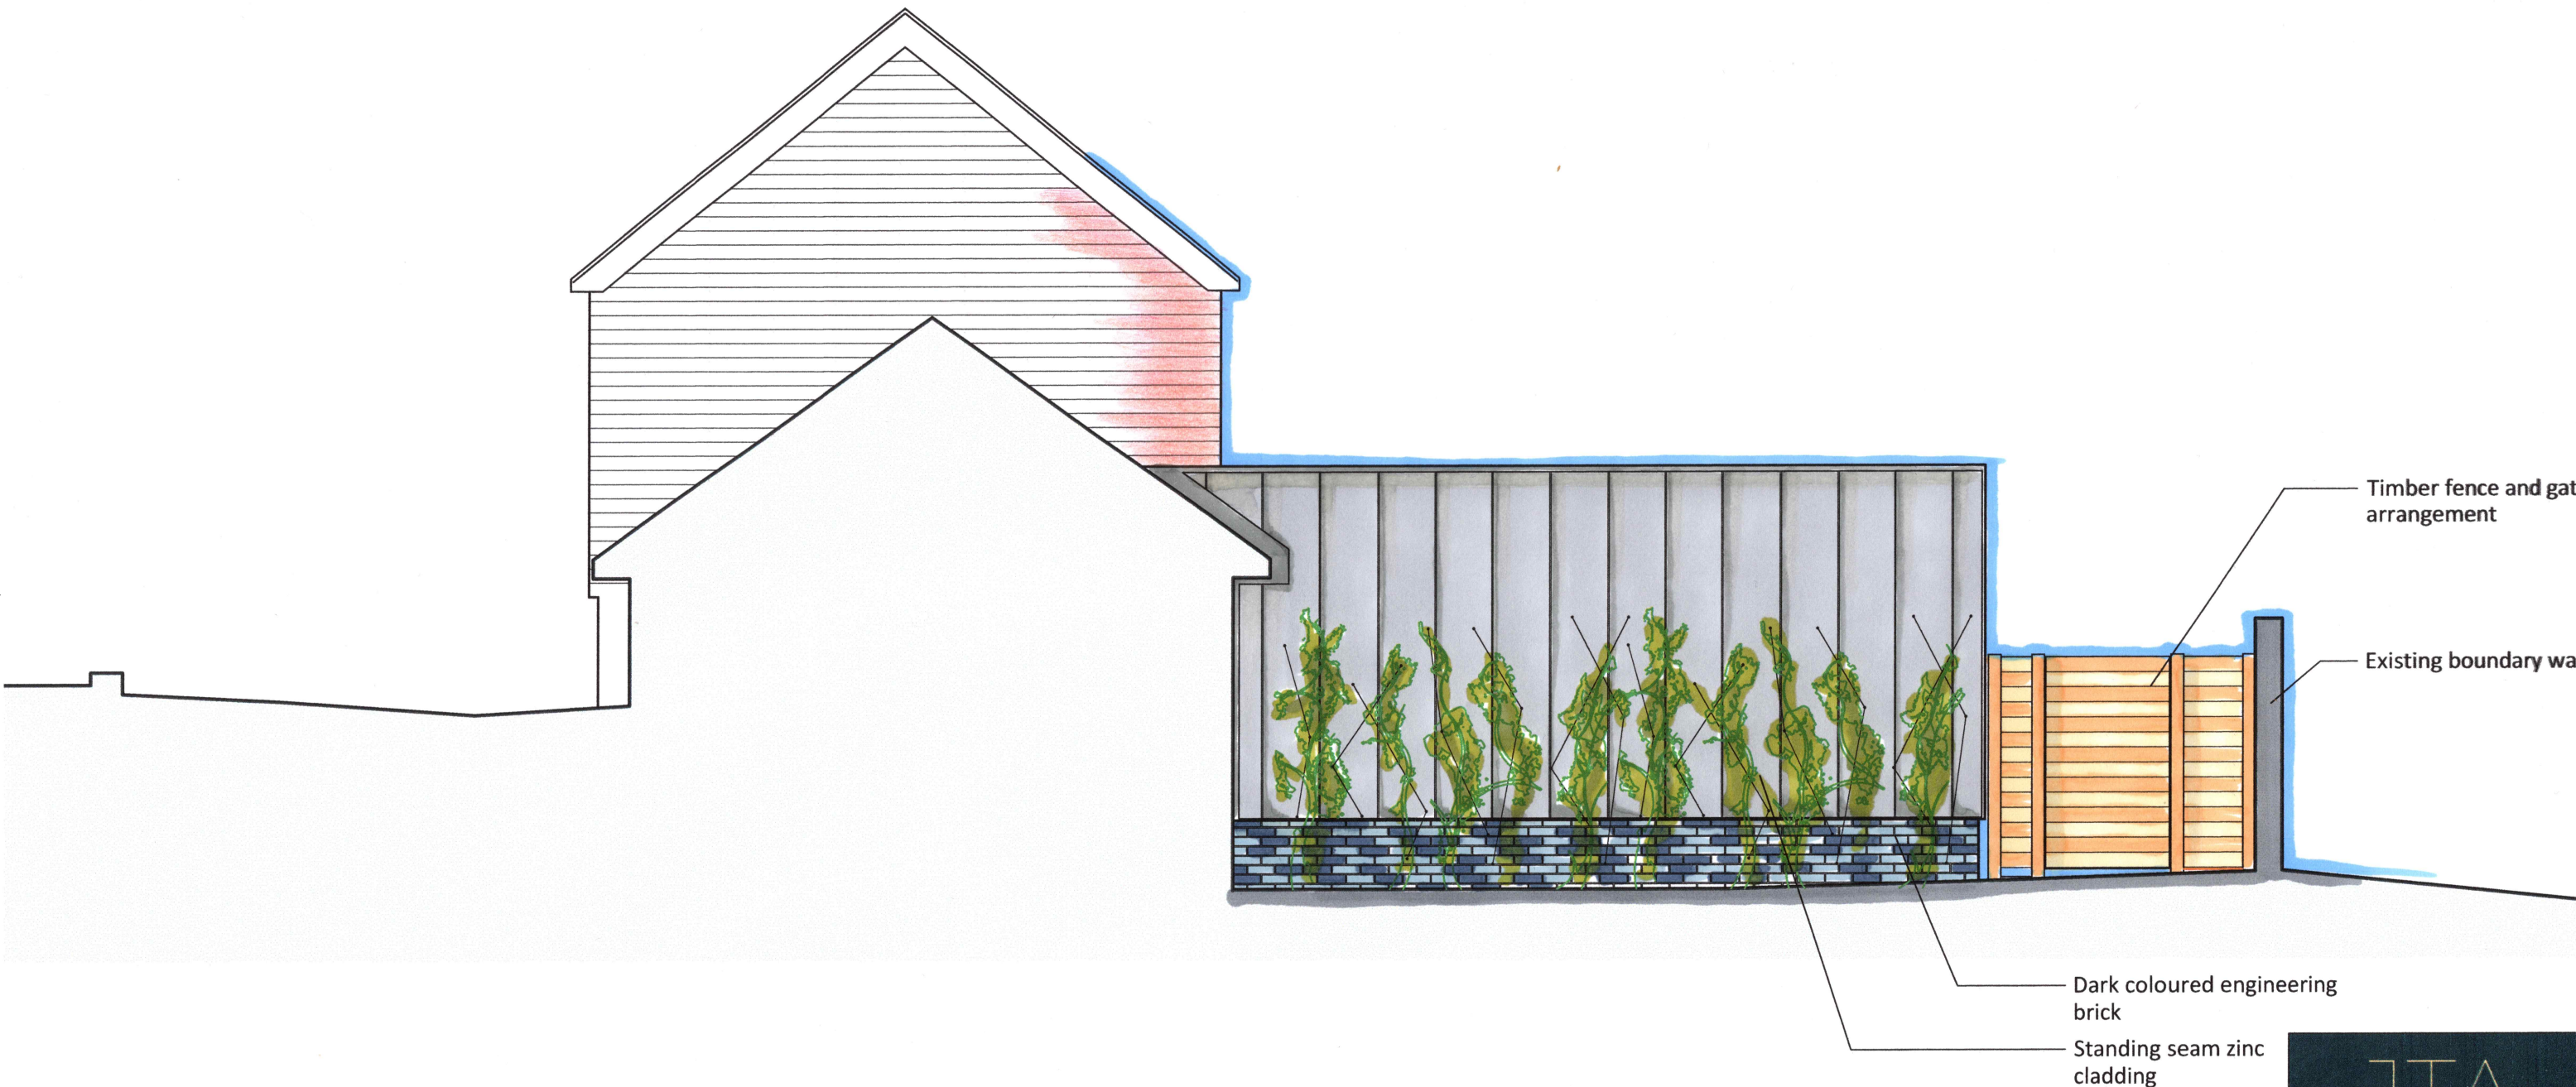

Client
Mr French
Project
Penland Cottage
Extension

Drawing
Proposed Southern Elevation

PLANNING			
Drawing Number	Date		
001-007-310 Rev -	March 2026		
Scale	Paper Size		
1:50	A3		
Drawn JT	Checked JT		
E-mail	info@jtalimited.co.uk		
Telephone	07956 870 019		
Web	www.jtalimited.co.uk		

