


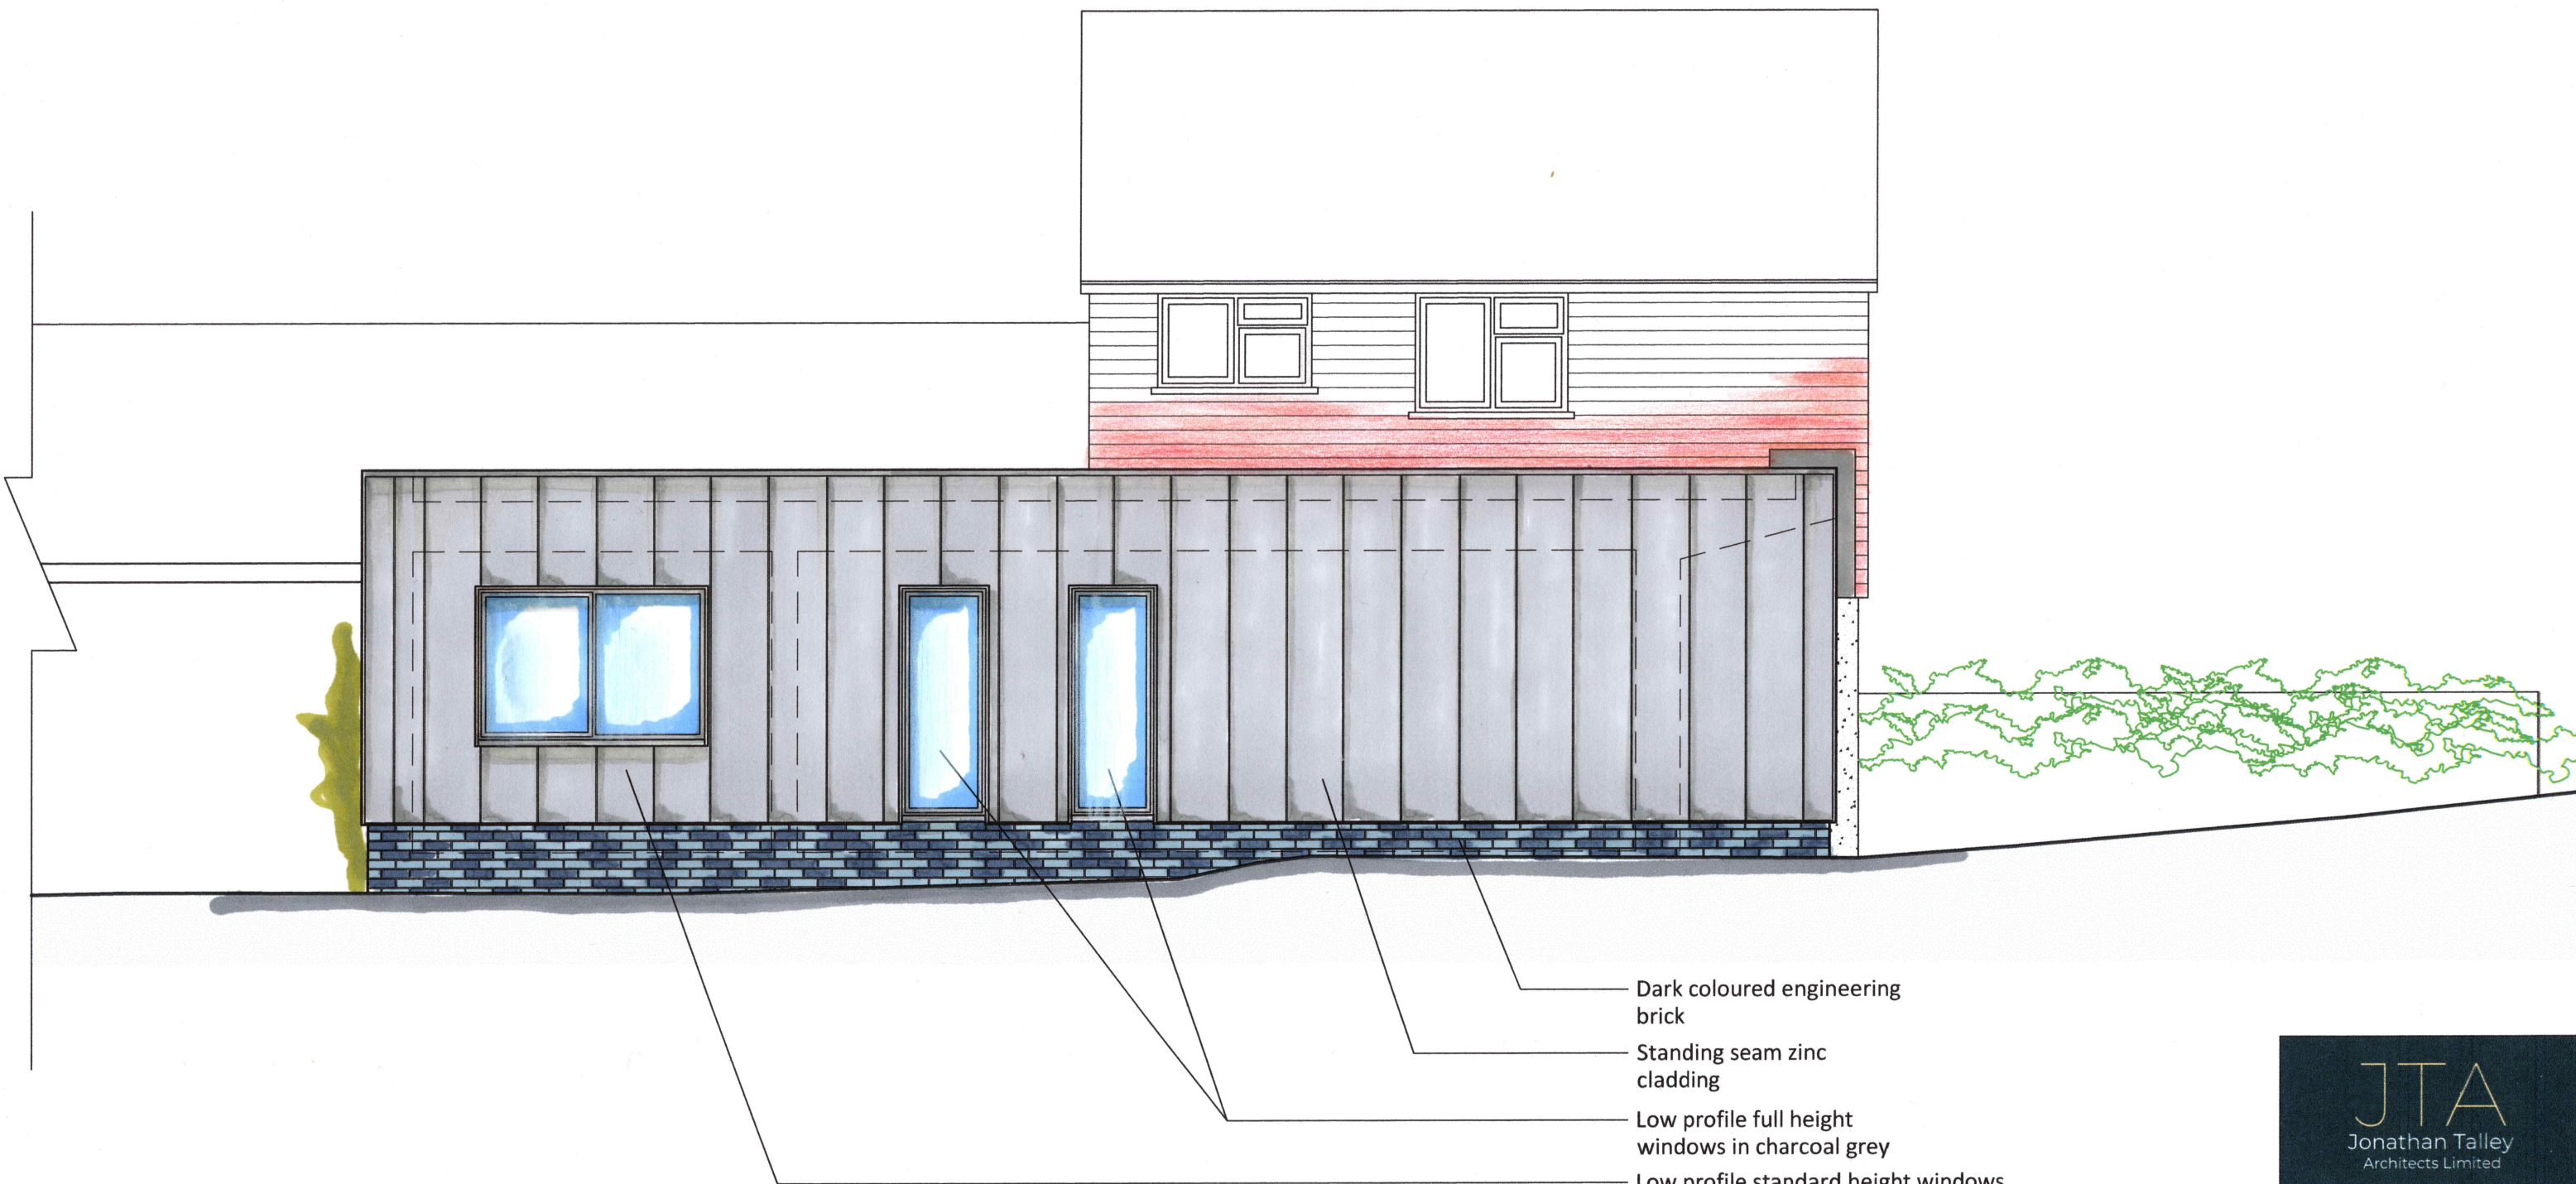

Dark coloured engineering
brick

Standing seam zinc
cladding

Low profile full height
windows in charcoal grey

Low profile standard height windows
in charcoal grey (escape window)

JTA
Jonathan Talley
Architects Limited

Client
Mr French
Project
Penland Cottage
Extension

Drawing
Proposed Eastern Elevation

PLANNING

Drawing Number	Date
001-007-311 Rev -	March 2026
Scale	Paper Size
1:50	A3
Drawn JT	Checked JT

E-mail info@jtalimited.co.uk
Telephone 07956 870 019
Web www.jtalimited.co.uk

All dimensions to be verified on site.
Unauthorized reproduction of information herein is strictly prohibited. Copyright 2022 J.
Jonathan Talley Architects Limited is the trading name of Jonathan Talley Architects Limited, a limited company registered
in England and Wales with registered number 13707071 whose registered office is at 16 Cranston Avenue, Haywards,
Huddersfield, HD15 1LP.

0m 1m 2m 3m 4m 5m

Rev Date/By Revision Note