


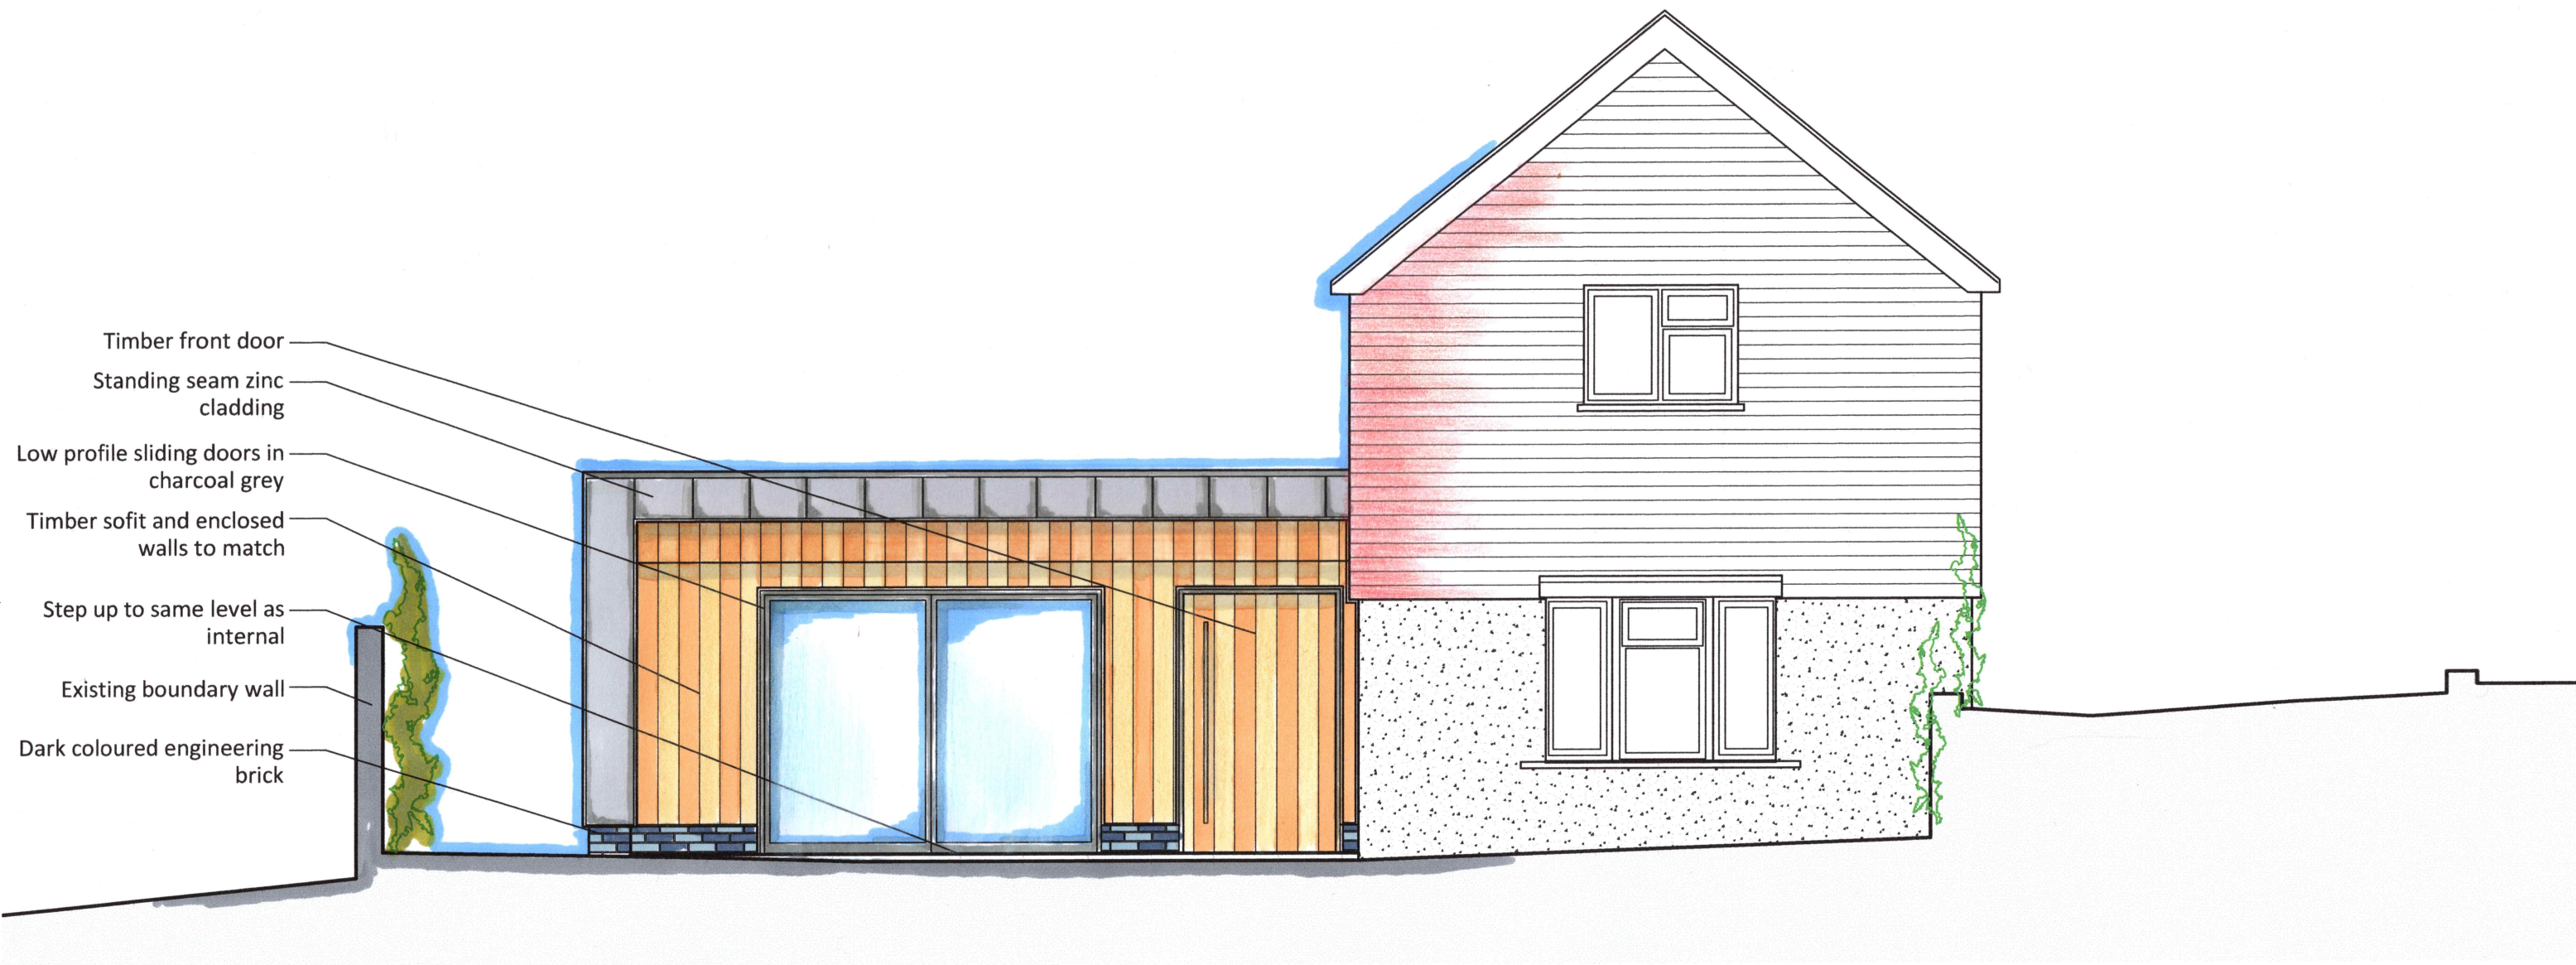

Client
Mr French
Project
Penland Cottage
Extension
Drawing
Proposed Northern Elevation

PLANNING			
Drawing Number	Date		
001-007-312 Rev -	March 2026		
Scale	Paper Size		
1:50	A3		
Drawn JT	Checked JT		
E-mail	info@jtalimited.co.uk		
Telephone	07956 870 019		
Web	www.jtalimited.co.uk		

All dimensions to be verified on site.
Unauthorised reproduction of information on this drawing is strictly forbidden. Copyright (2022) Jonathan Talley Architects Limited is the trading name of Jonathan Talley Architects Limited, a limited company registered in England and Wales with registered number 13707071 whose registered office is at 16 Cranston Avenue, Rayleigh, Essex, SS11 7LJ.

0m 1m 2m 3m 4m 5m

Rev Date/By Revision Note