




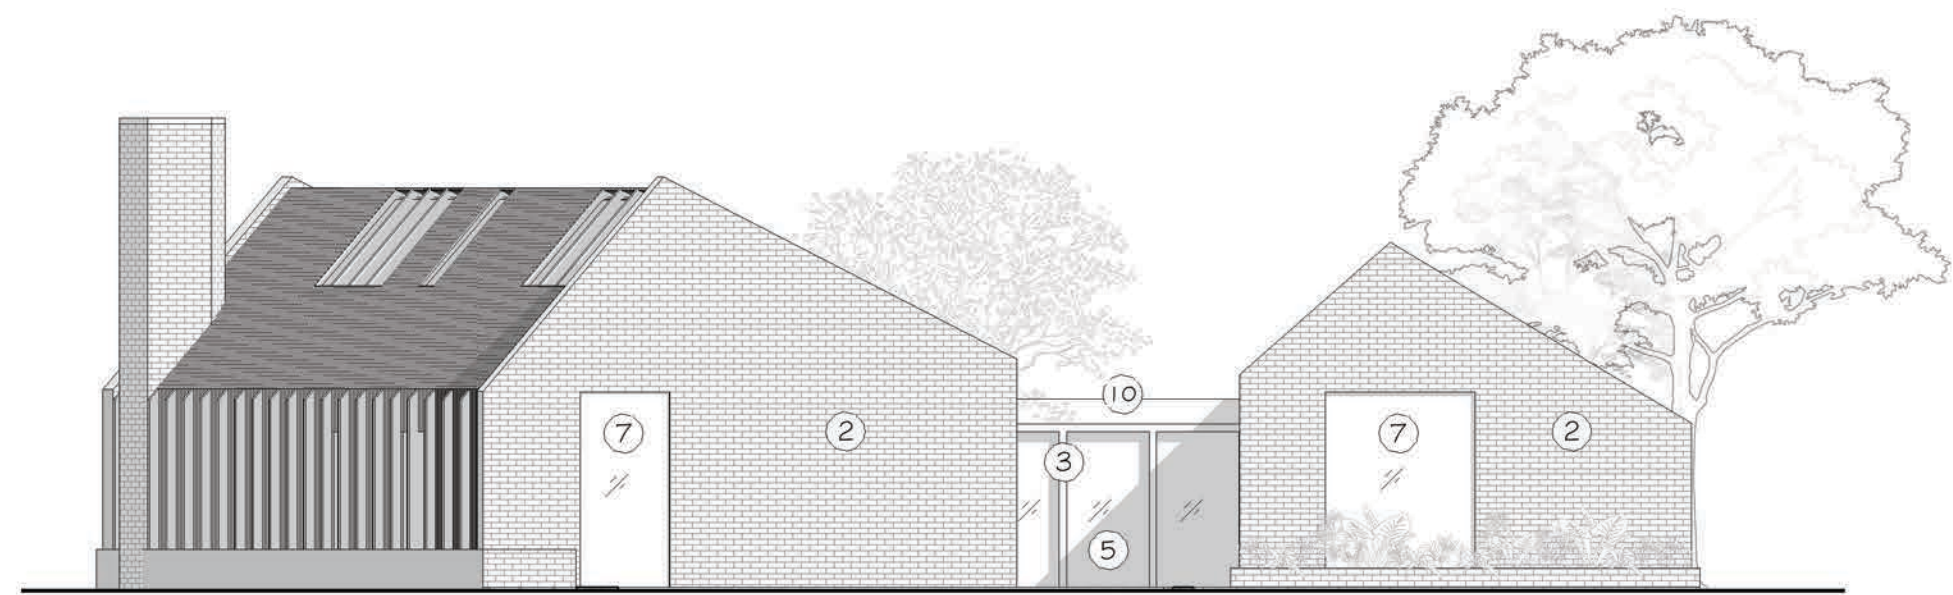


1 Front Elevation 2
1 : 100

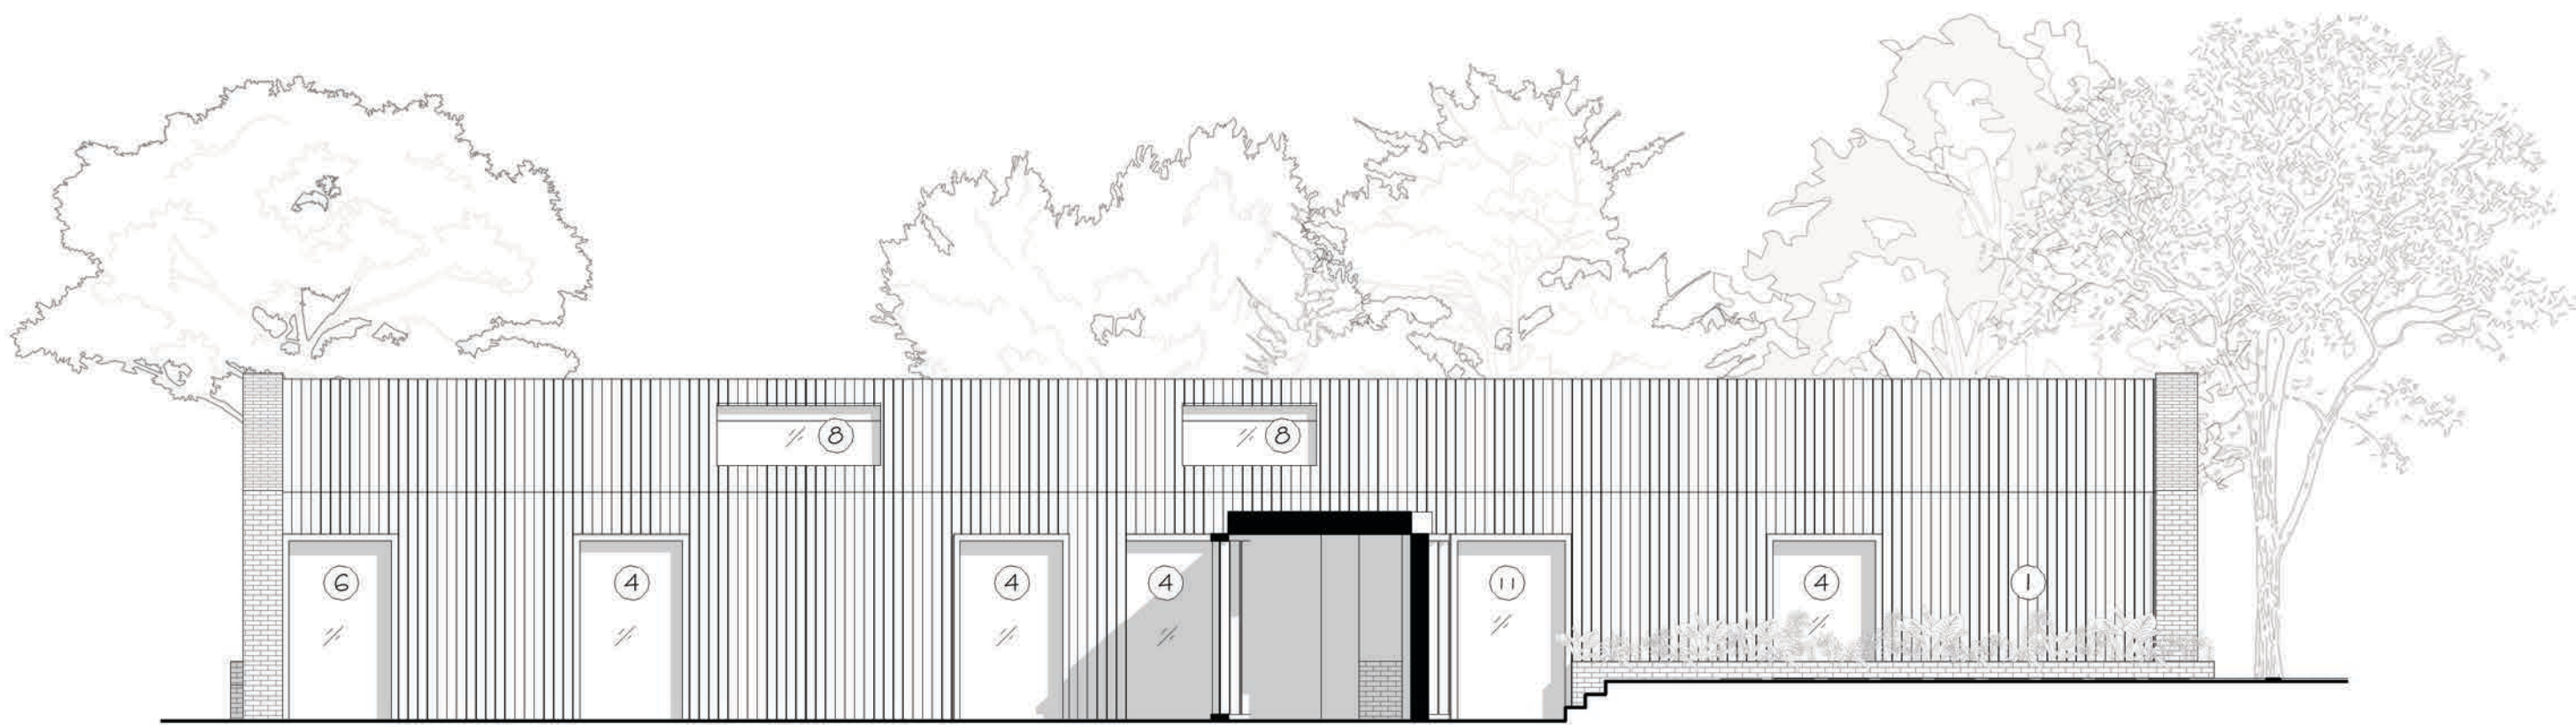


3 Elevation 2
1 : 100

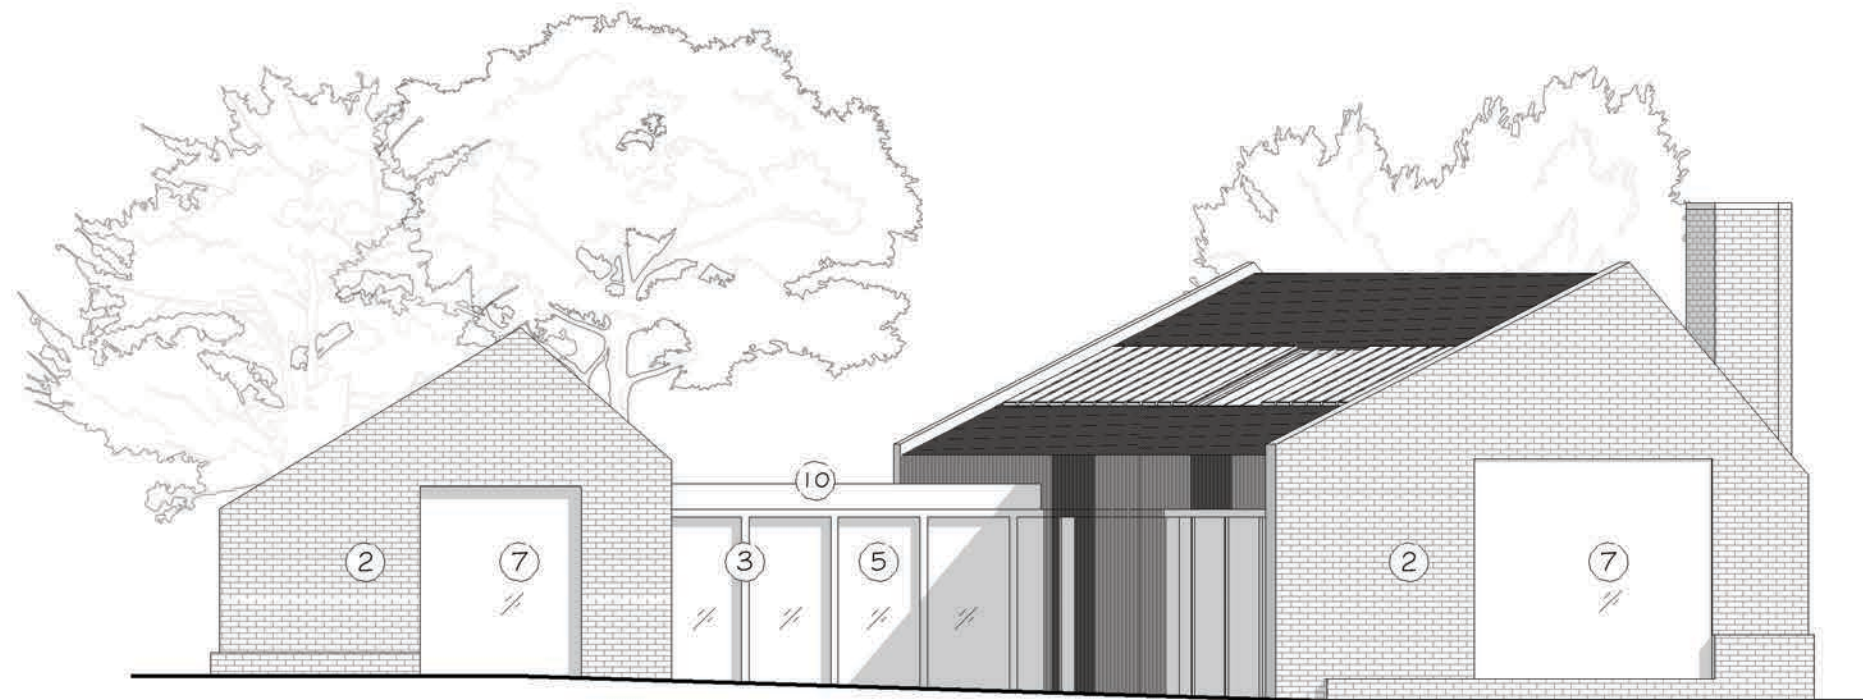

2 Rear Elevation 2
1 : 100

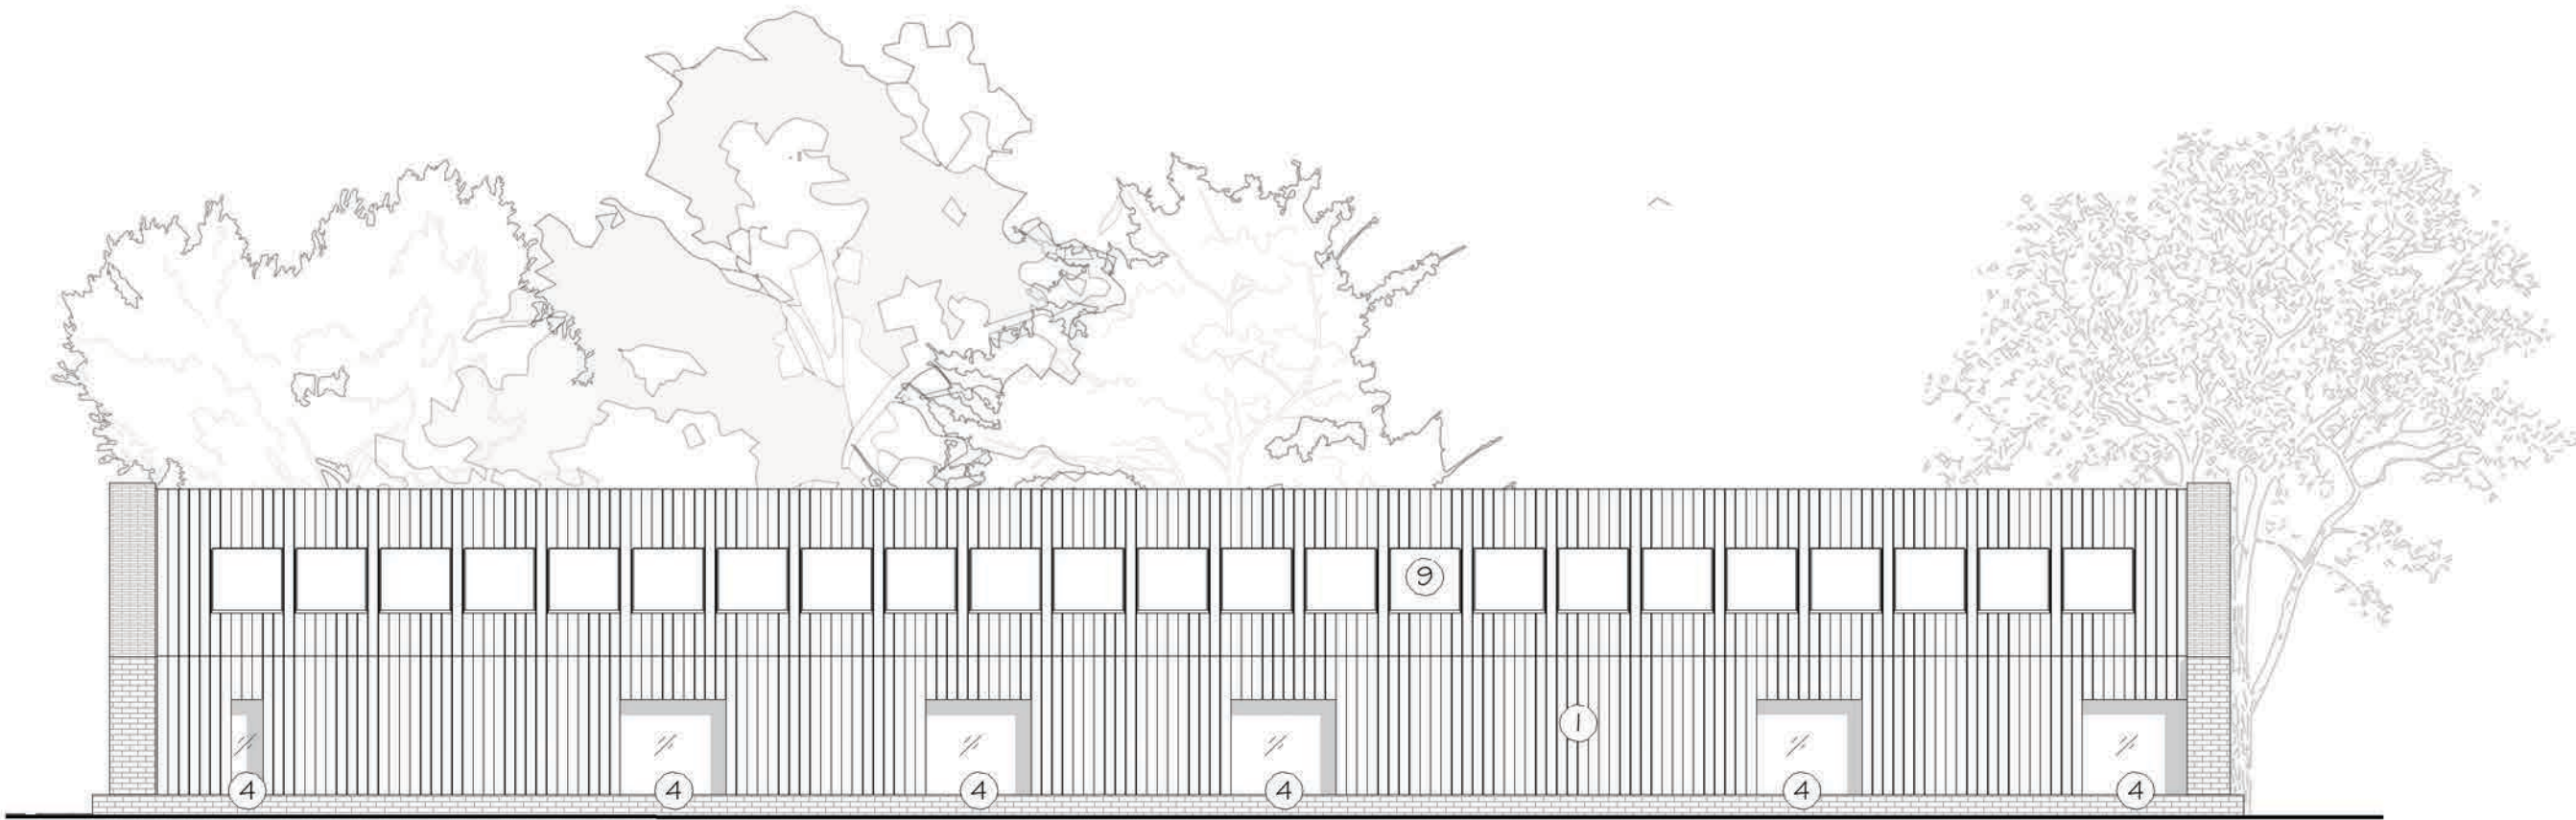

4 Side Elevation 2
1 : 100

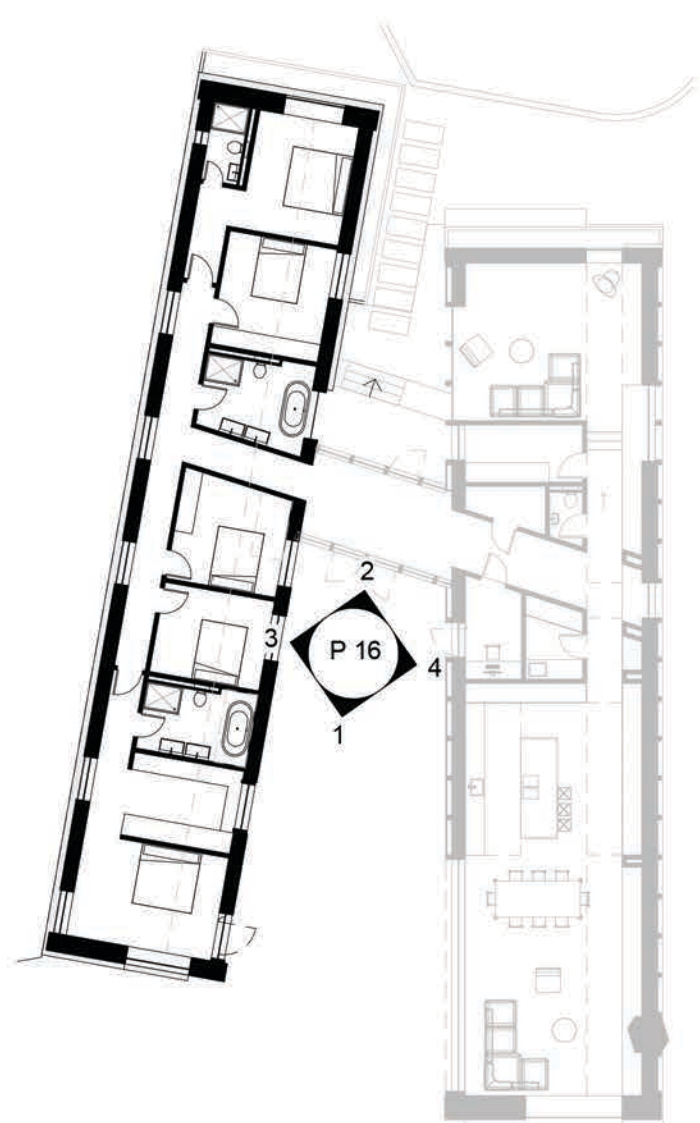

Material Legend

- 1 Silver larch cladding
- 2 Chalky white brick wall
- 3 Timber frames
- 4 Aluminium frame windows
- 5 Aluminium frame sliding doors
- 6 Aluminium frame pivot door
- 7 Fixed glazing
- 8 Rooflights
- 9 Solar panels
- 10 Green roof
- 11 Aluminium frame opaque window