



1 Section AA  
1 : 100

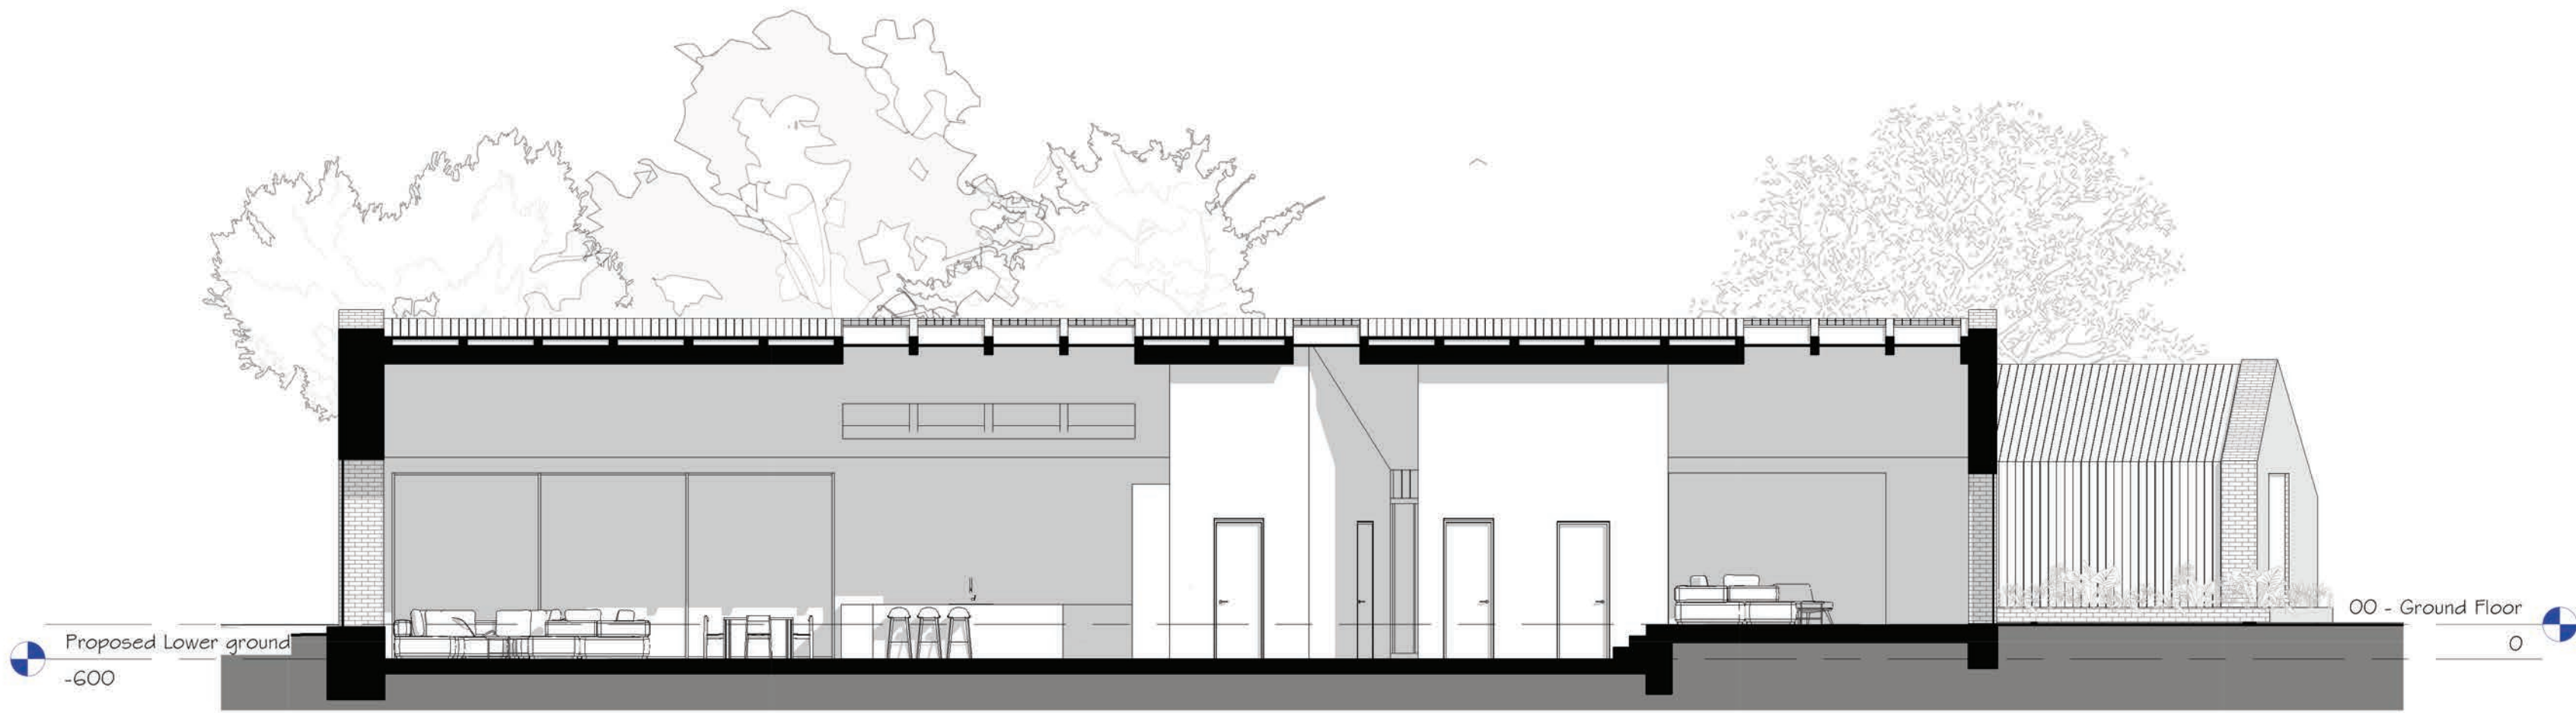

2 Section BB  
1 : 100

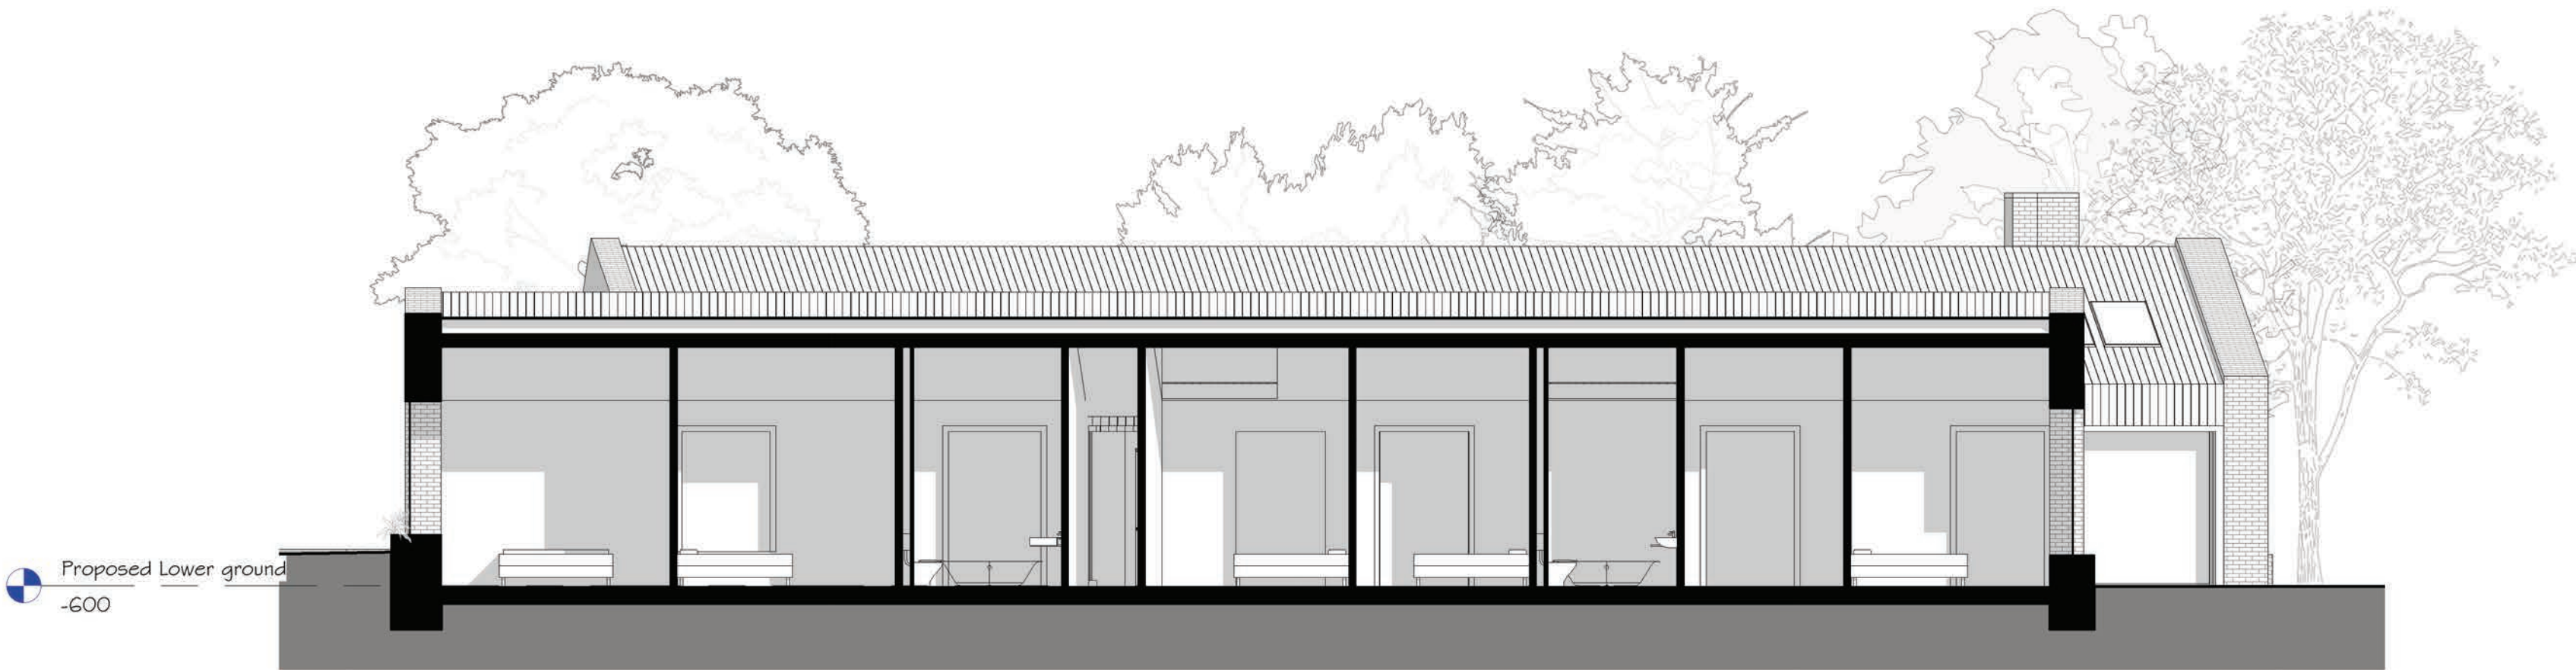

3 Section CC  
1 : 100