



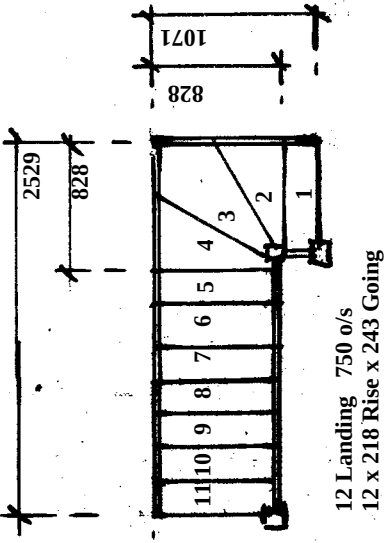

Proposed Staircase Plan

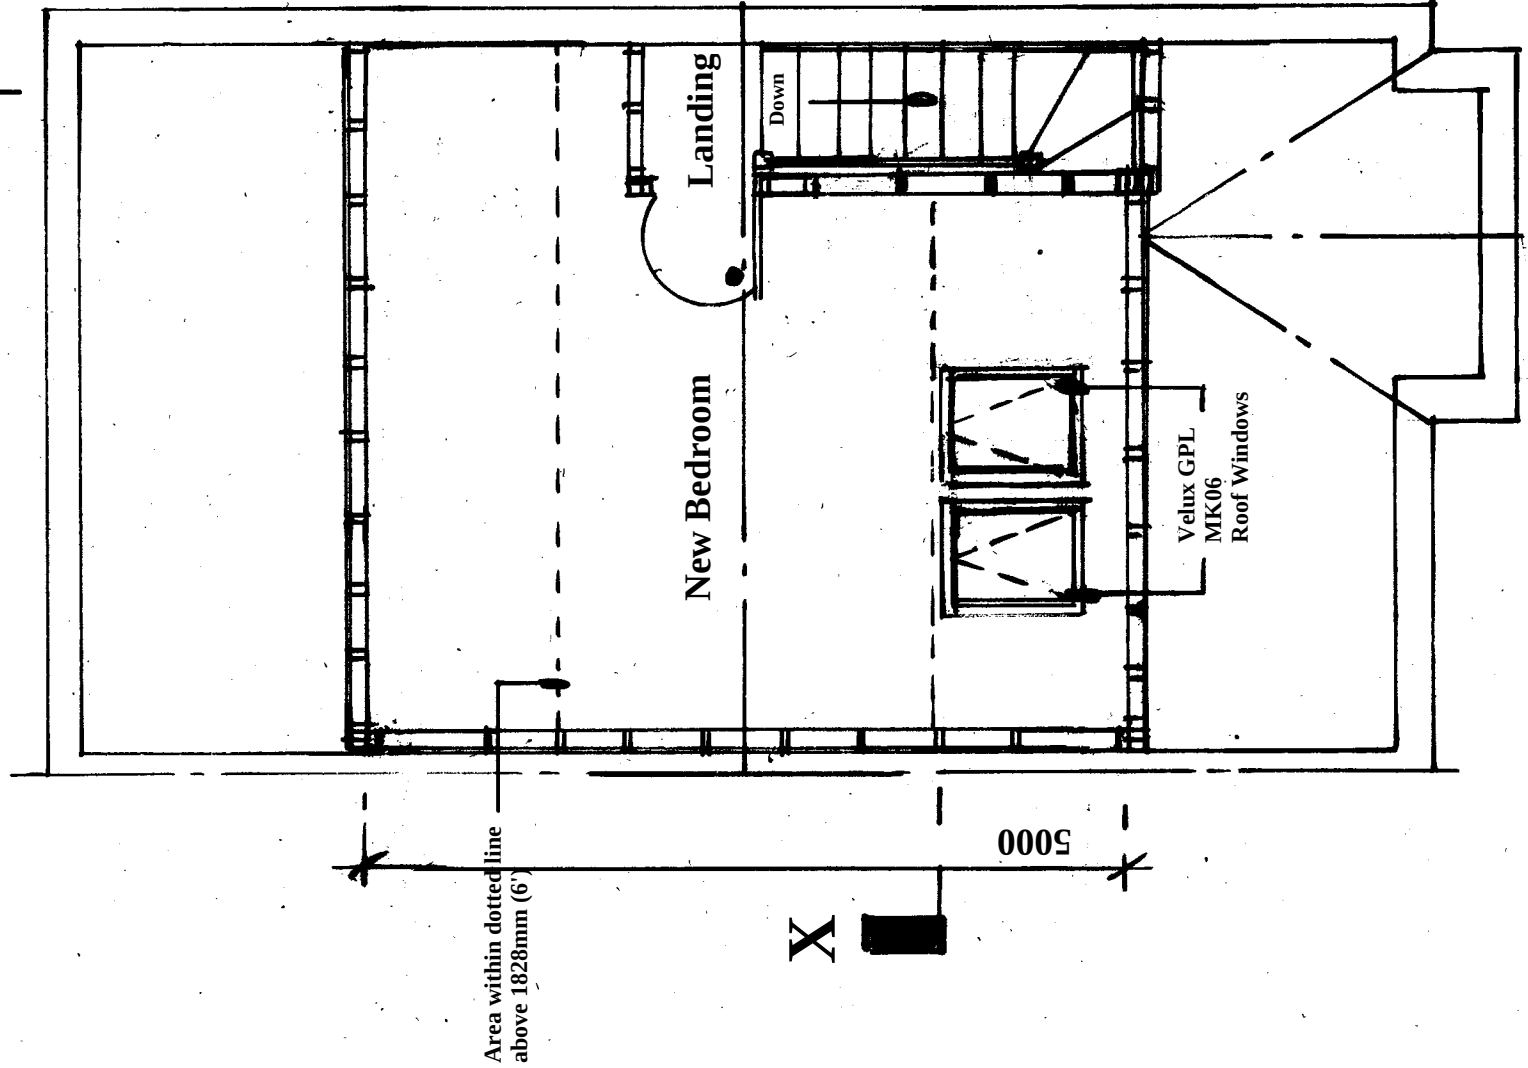

Existing Loft Plan

Proposed Loft Room Plan

Amendments			Date

Client Mr & Mrs Kruglyakov

Site Address

10 Bonnet Lane
Burgess Hill
West Sussex
RH15 0FQ

Proposal Loft Conversion

Drawing Title Proposed Joist/ Loft Room Plan

Date 16/06/26 Drawn S. Burrows

Scales 1:50

DWG NO.	S13541/2	REV
---------	----------	-----