
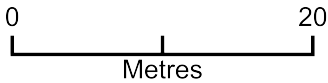


27 Wickham Way Block Plan

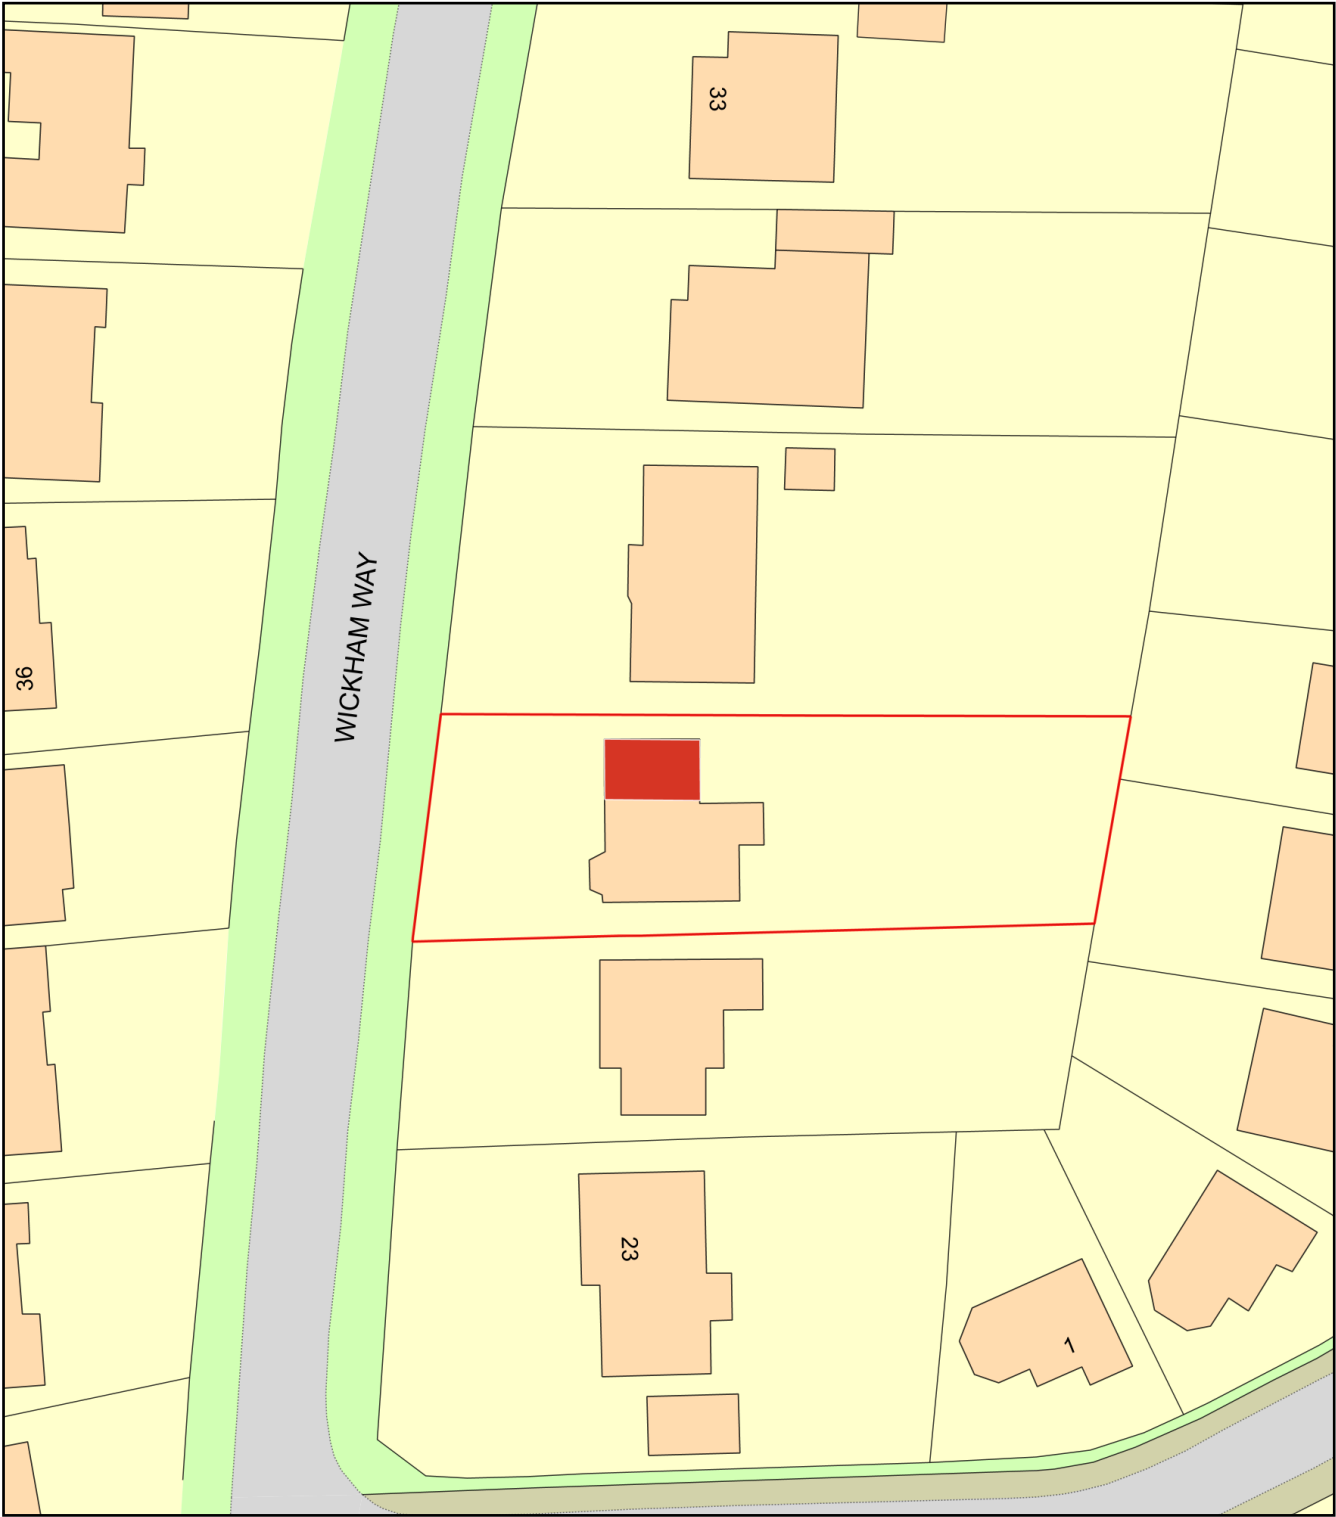

Plan Produced for: Sarah Breeze
Date Produced: 21 Sep 2026
Plan Reference Number: TQRQM26264154207149
Scale: 1:500 @ A4