

Photo view demonstrating that the proposed external extraction is discreetly positioned and results in no adverse impact on neighbouring properties or visibility from the nearest main roads, with only a minimal alteration to the existing façade.

- GENERAL NOTES
1. It is the Contractor's responsibility to ensure that the final construction conforms with the design principles, calculations and drawings, and with the current building regulations and all relevant British and/or European codes of practice, as appropriate.
 2. The Contractor shall comply with their duties under the latest and current CDM Regulations and, if collaboration is required from GENERATION EDGE, this shall be requested in a timely manner.
 3. The Contractor must verify all site dimensions and check all drawings, details and specifications, and report any discrepancies to GENERATION EDGE, before proceeding with any work.
 4. All requested drawings showing fixings and construction details are to be provided to GENERATION EDGE for comment and/or approval prior to commencement of work.
 5. Proprietary items, products, components and materials are to be used or installed in strict accordance with the manufacturer's written recommendations.
 6. Dimensions are only to be taken from the setting out information on relevant drawings and are not to be scaled from drawings.
 7. This drawing is to be read in conjunction with relevant associated drawings from other consultants and the GENERATION EDGE drawing list.
 8. Where any doubt exists as to requirements, the contractor should obtain clarification from GENERATION EDGE before proceeding.
 9. Copyright © GENERATION EDGE. NOT TO BE REPRODUCED WITHOUT PERMISSION.




A CURRENT FACADE - LOCATION OF PROPOSAL
Photo
SCALE NTS



B PROPOSED EXTRACTION FACADE
Photo
SCALE NTS

THE SUBJECT OF THIS APPLICATION

SITE BOUNDARY

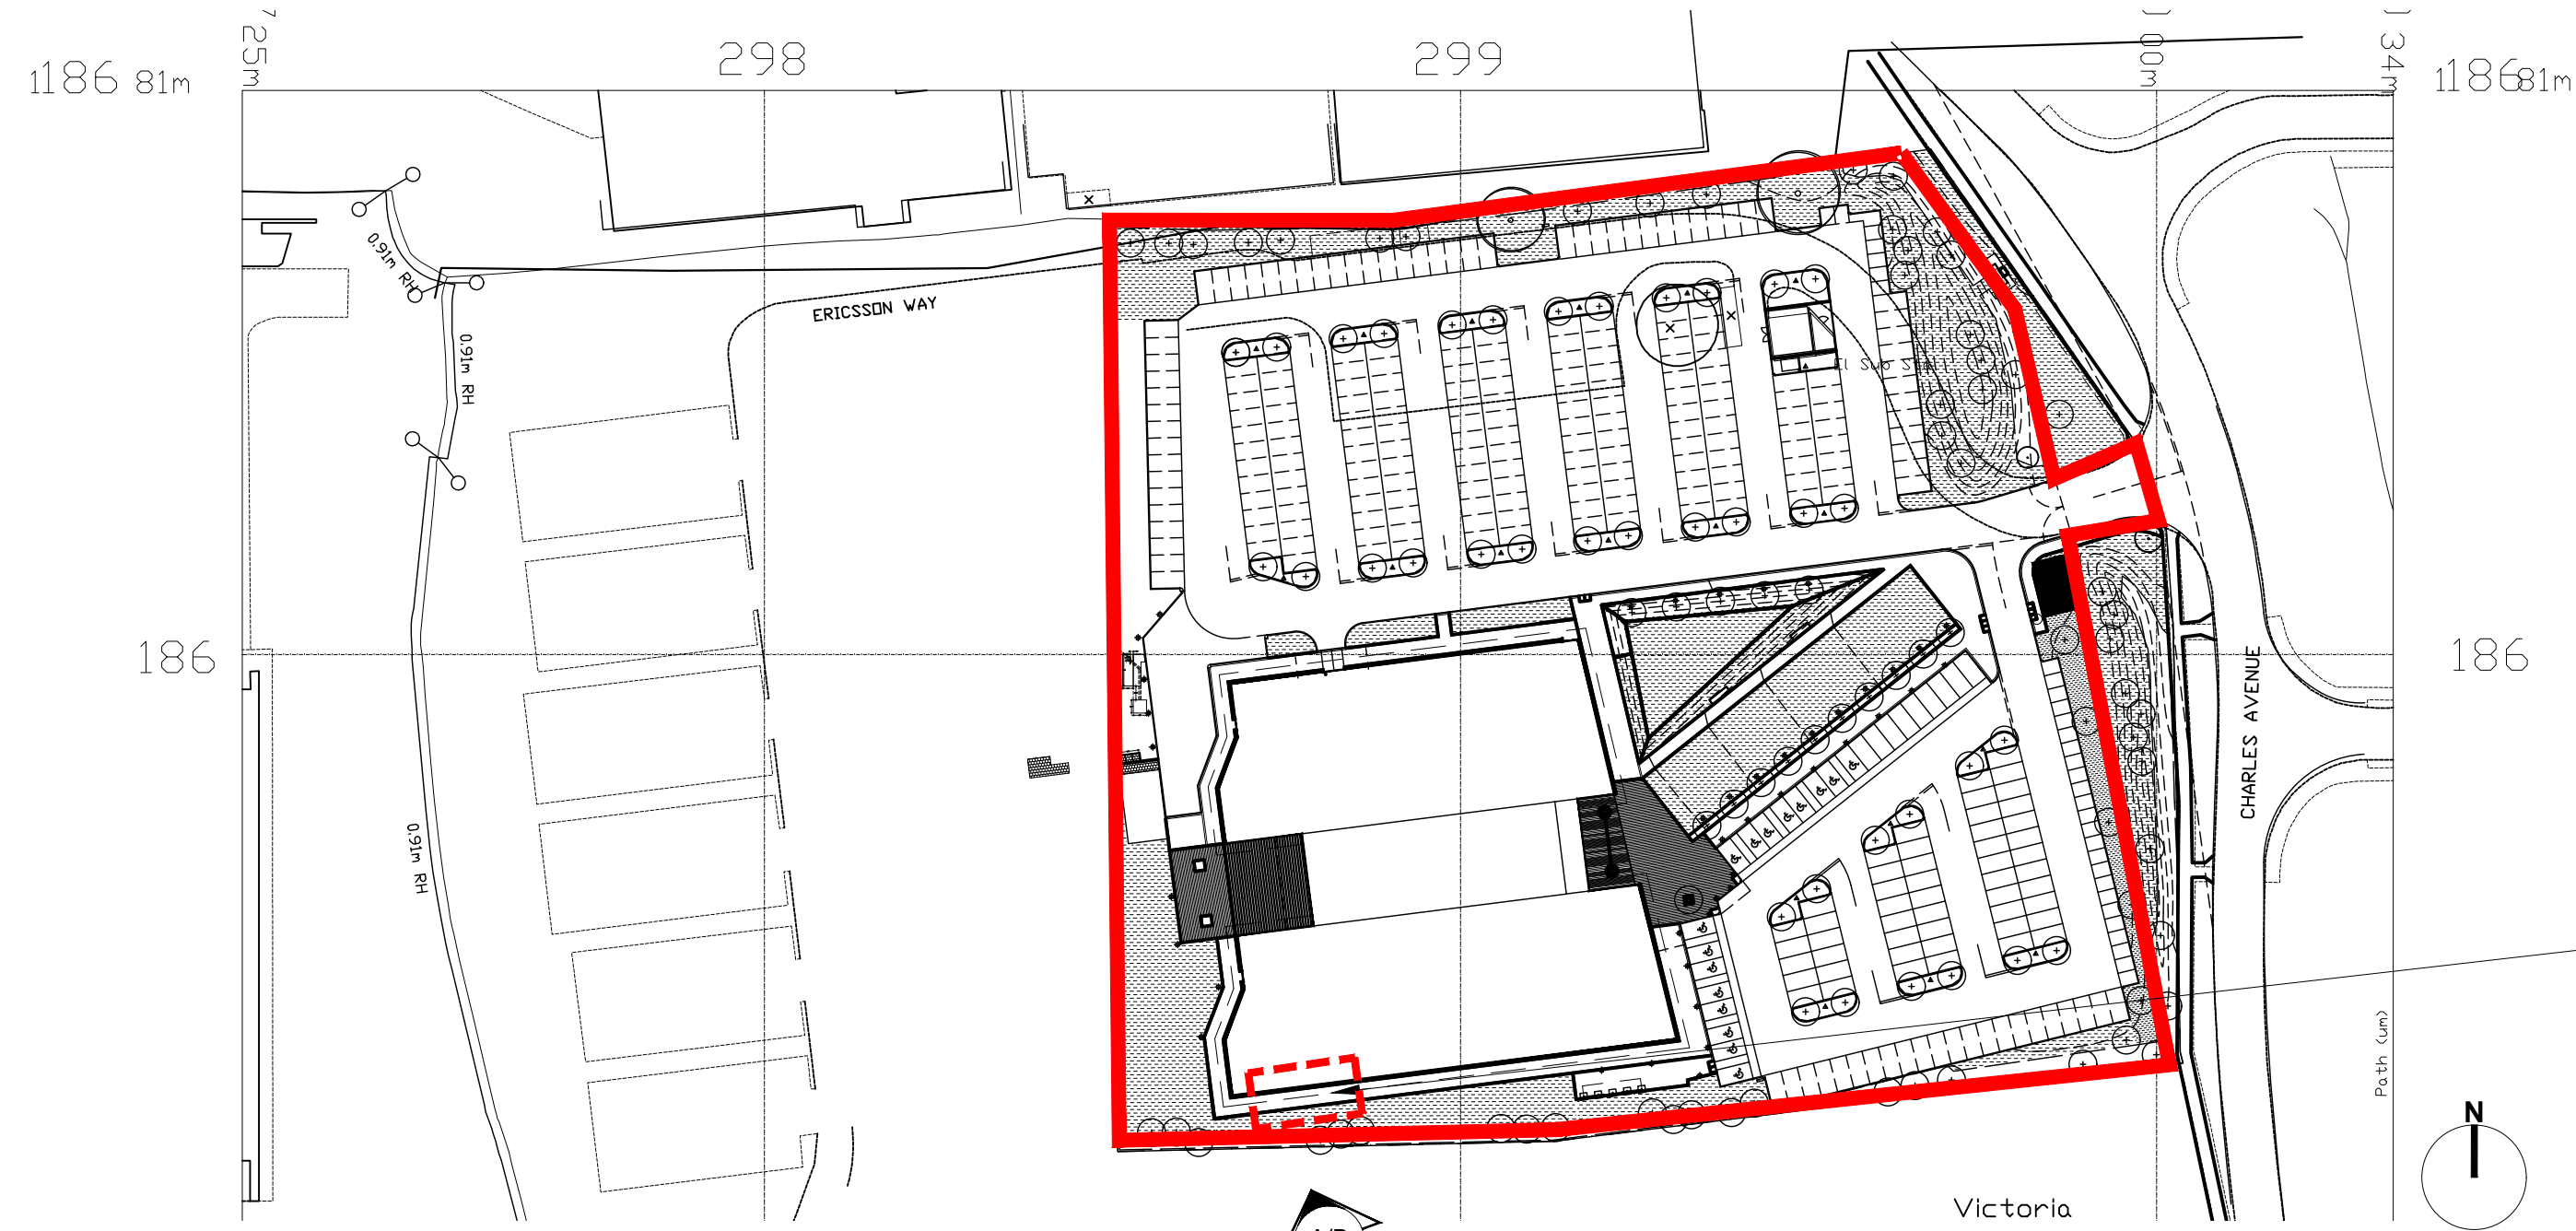

01 Key Plan
SCALE 1:1000

LOCATION OF PROPOSED EXTRACTION -
THE SUBJECT OF THIS APPLICATION

01	08/01/26	Design Amended	KN
00	20/12/25	Information only	EB
Rev	Date	Description	By
STATUS			
INFORMATION ONLY			
PROJECT			
Roche			
Charles Ave, Burgess Hill RH15 9RY			
TITLE			
Planning - Photographic Study			
DRAWN			
EB	18/12/25	SCALE NTS@A0	CHK'D MF
PROJECT			
3222	00.003	REV 01	

PARKERAY

GENERATION
EDGE

LONDON STUDIO
28 Clareville Grove
London SW7 6AR
+44 (0)20 7993 970
GENERATIONEDGE.COM