


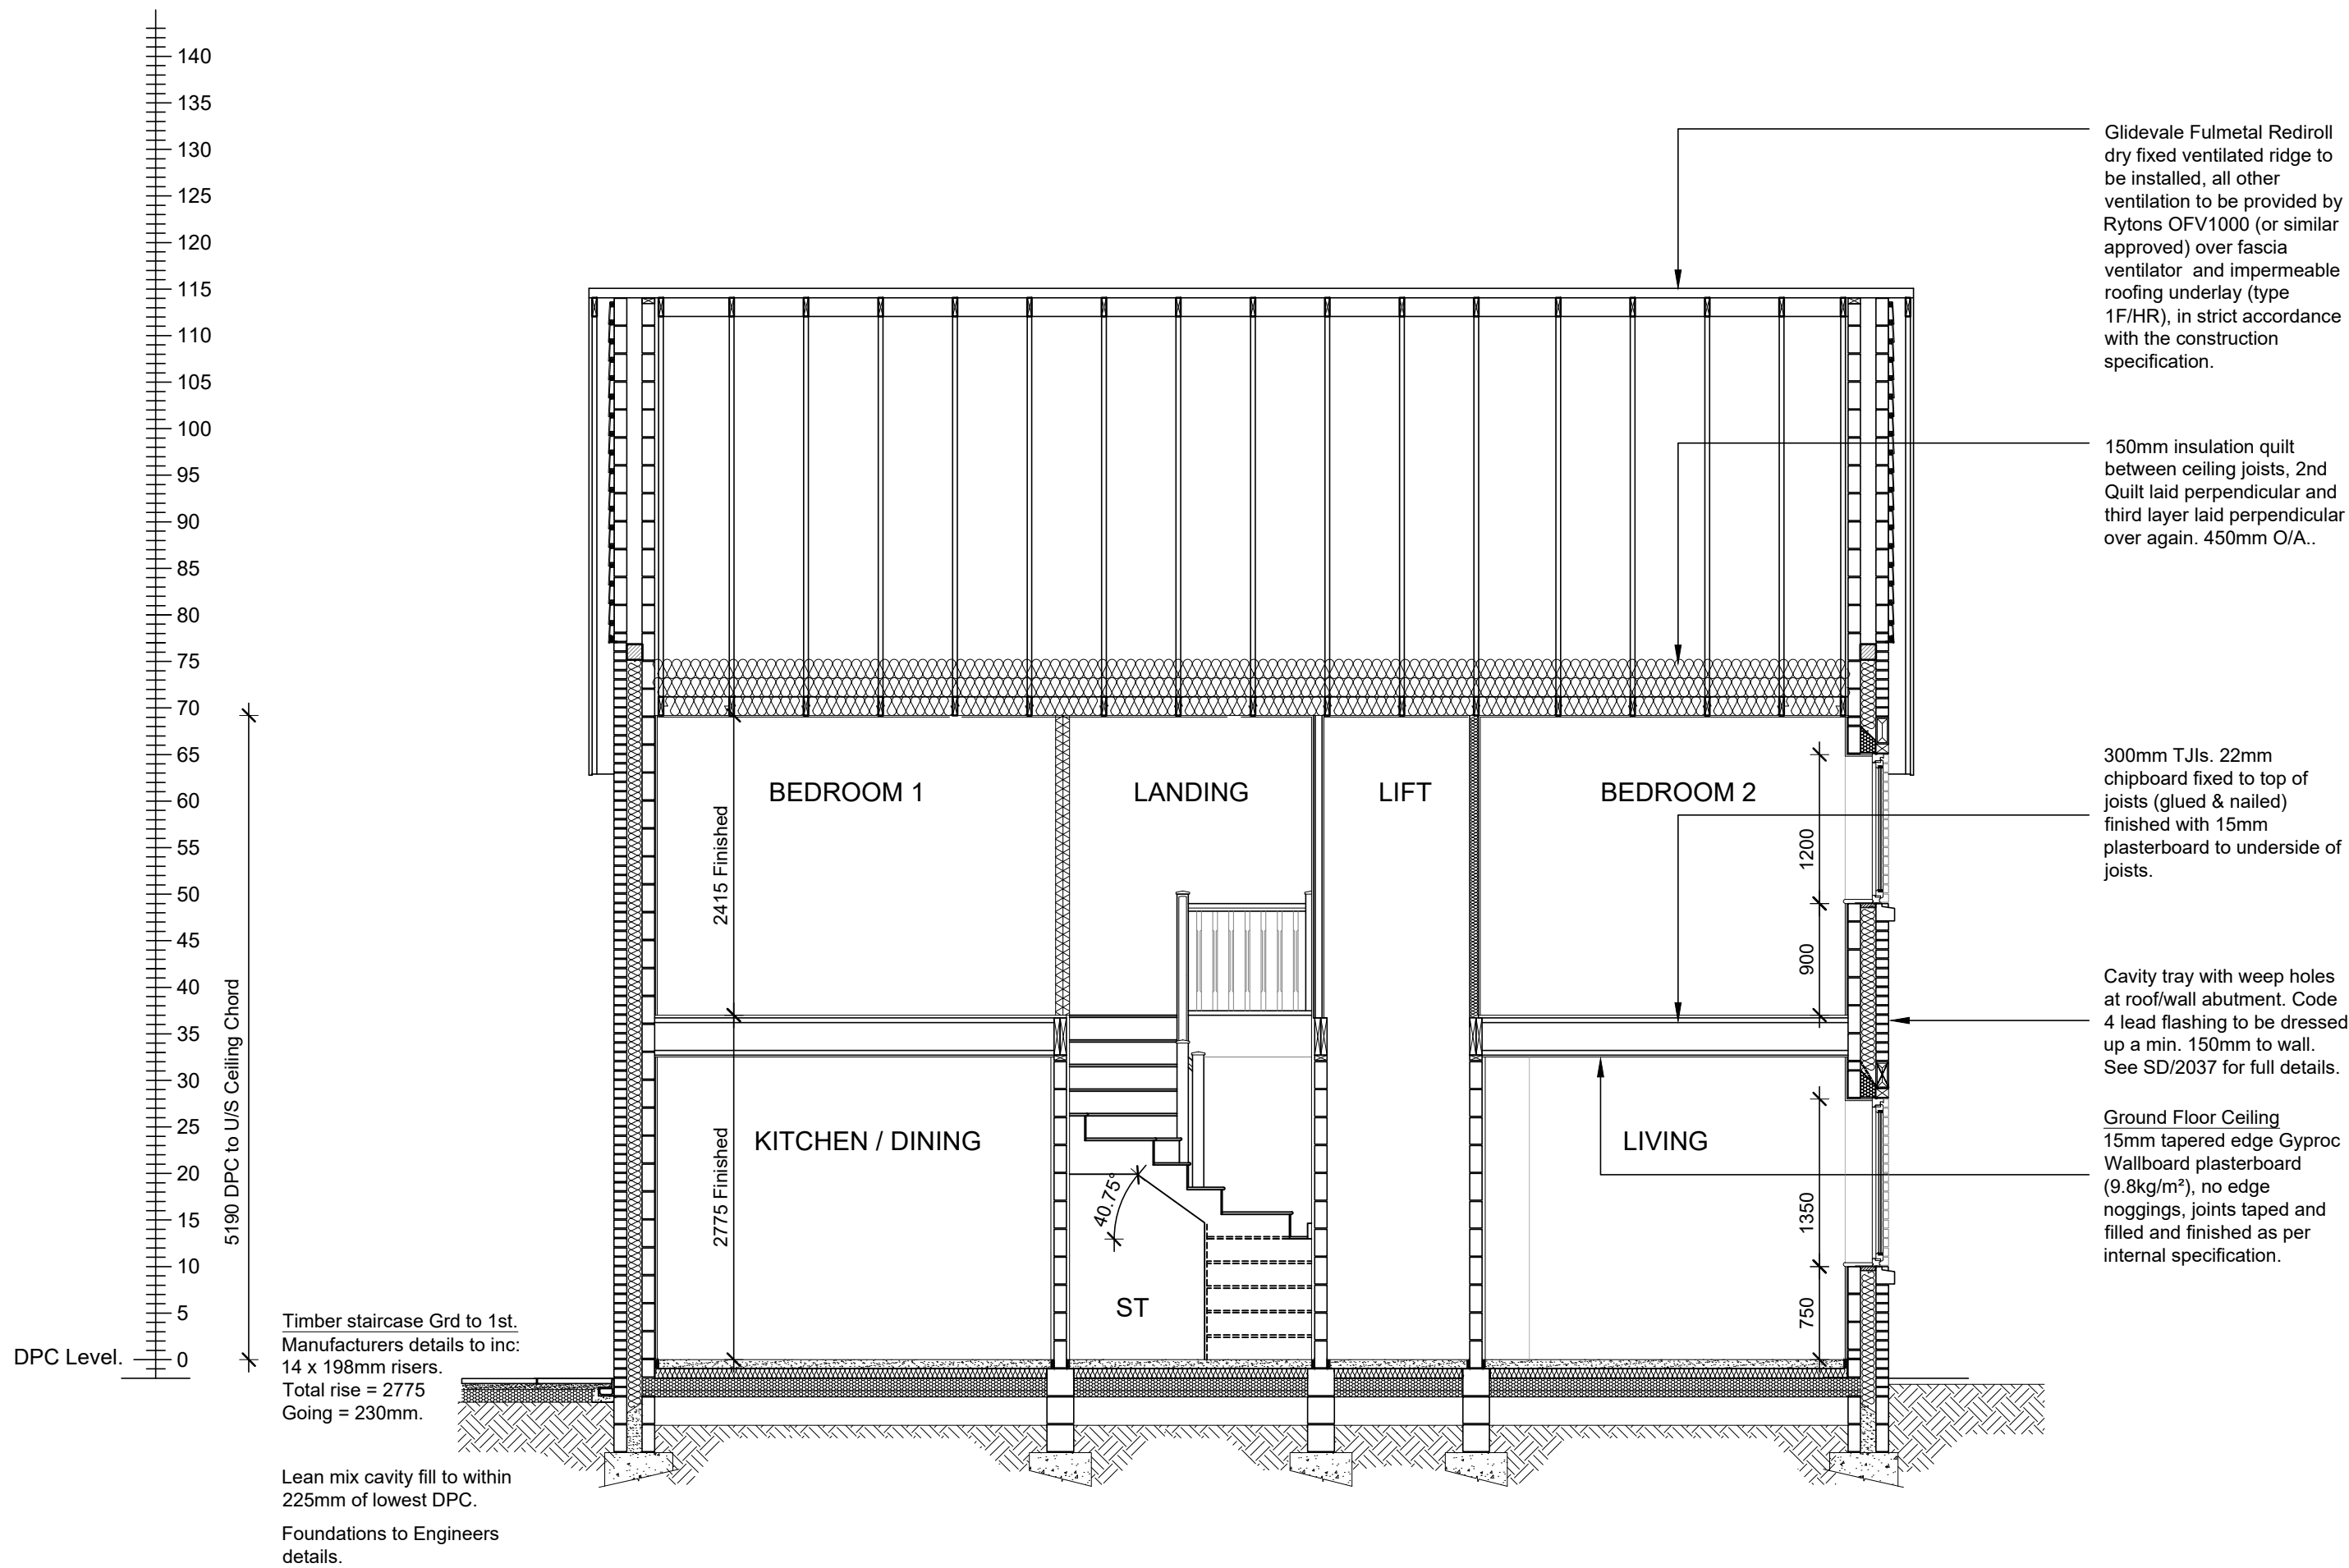

NOTES:

All dimensions to be checked on site prior to the commencement of construction and any discrepancy should be reported to the Site Manager.

This drawing may not be reproduced in any part or form without written consent.

All copyrights reserved.

Sub-Contractors MUST ensure that they have the latest issue drawing before they commence work on site.

This drawing is to be read in conjunction with all relevant Specifications, schedules and Engineers details.

T1	18.09.25	Tender Issue	JH
Rev	Date	Description	Init.



Tender

JOB TITLE

West Hoathly, Brickworks Site
Hamsey Road, Sharpthorne

DRAWING TITLE

HT13 - 2B/4P
Section A-A
Plot 86

SCALE	DATE	DRAWN
1:50 @ A2	August 2025	JH
DWG NO.	REV.	
3141.1.UA.4030	T1	