



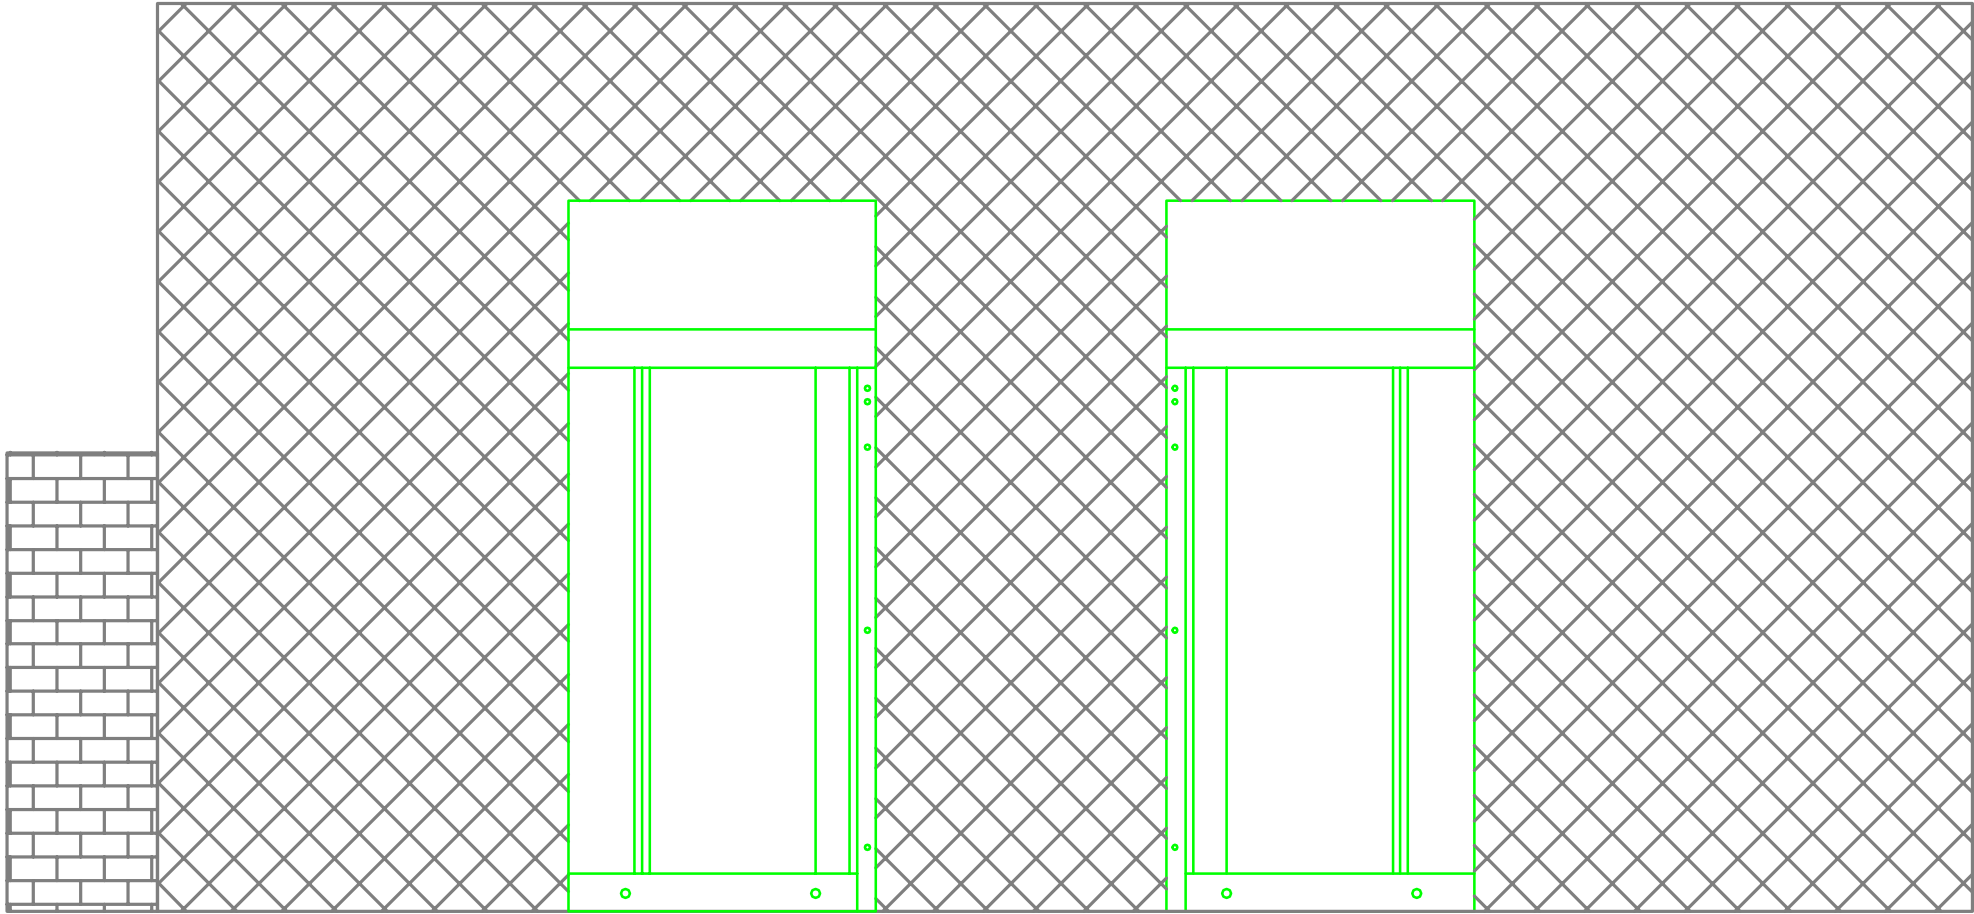

CAR PARK VIEW ELEVATION

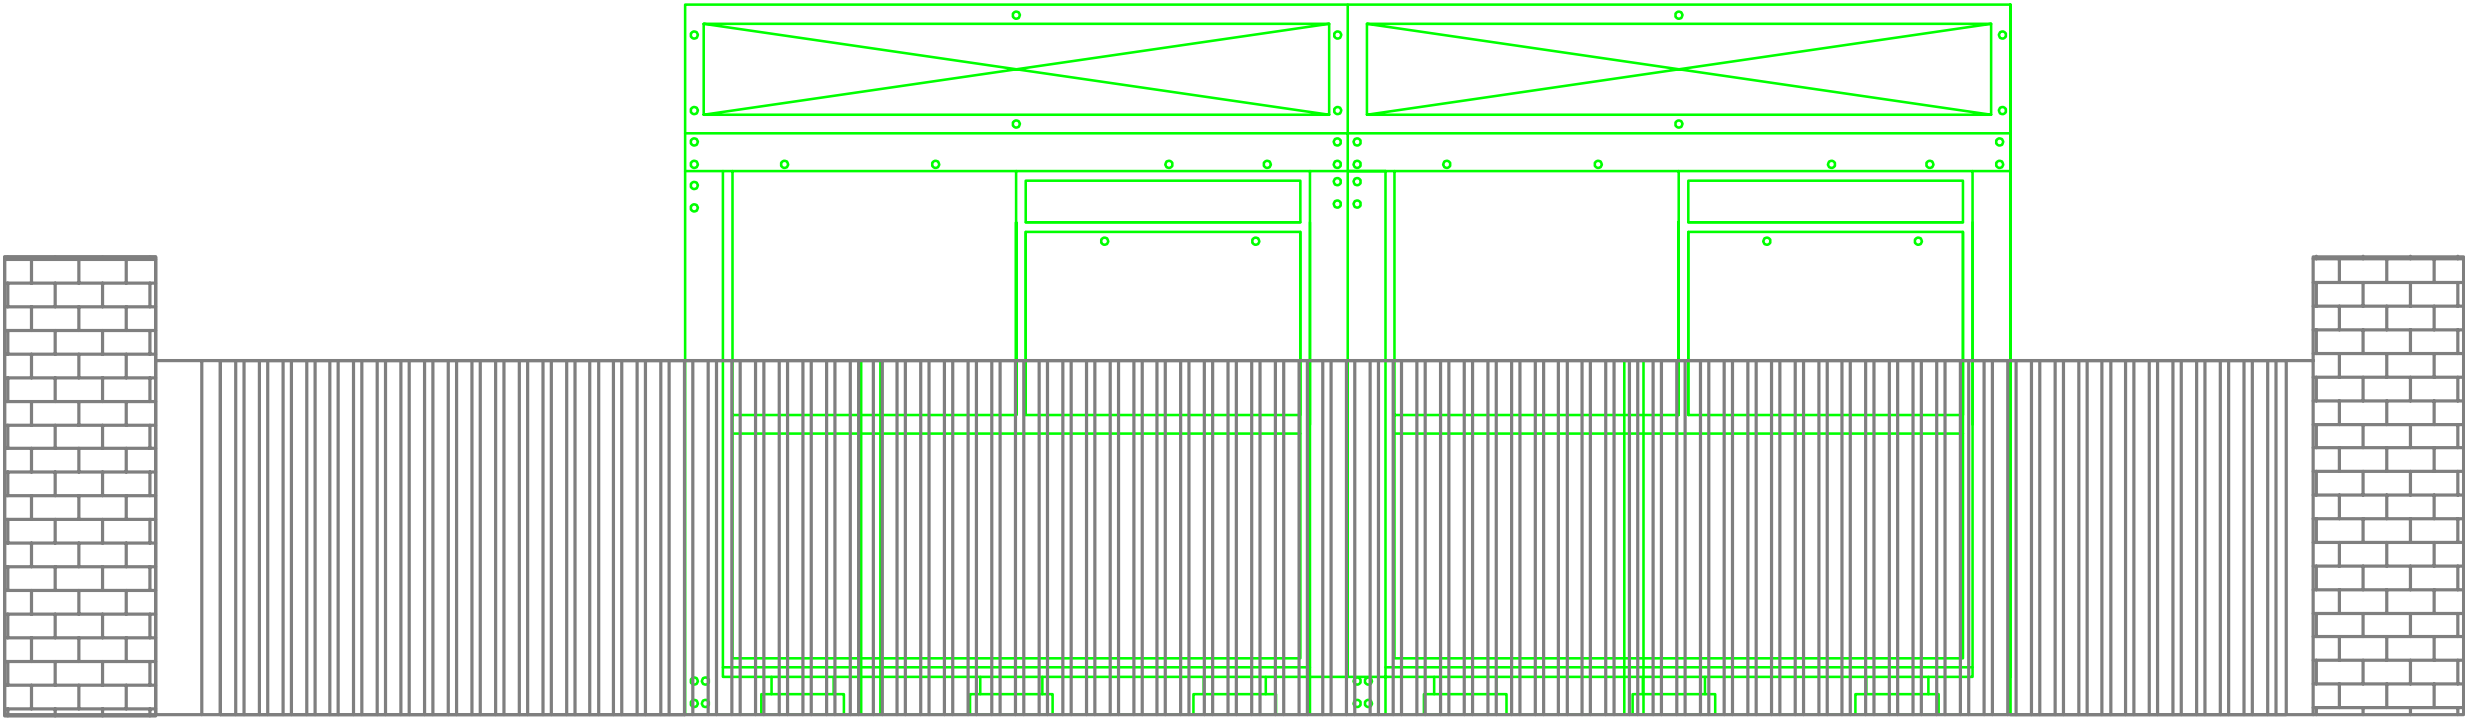

STREET VIEW ELEVATION

DMP File No. Z:\CAD\IDMP\DWGS\ DO NOT SCALE FROM THIS DRAWING This drawing is copyright and is the property of David Miles & Partners Ltd. It is to be used between themselves and the client. Any reproduction without the written permission of David Miles & Partners Ltd is strictly prohibited.	rev	date	description		title: EXTERNAL HEAT PUMP ELEVATIONS				8 Holgate Court Western Road Romford Essex RM1 3JS Tel: 01708 729070 www.davidmiles.co.uk dmp david miles & partners
	P	02.10.25	ISSUED FOR COMMENT		checked By: JF	client:	scale: 1:20@A3	rev: P	
					drawn By: SGK	project: CHERRY HILL COURT	dwg no. 8130-PL-M-001		
					date: OCT 2025		status: PRELIMINARY		