



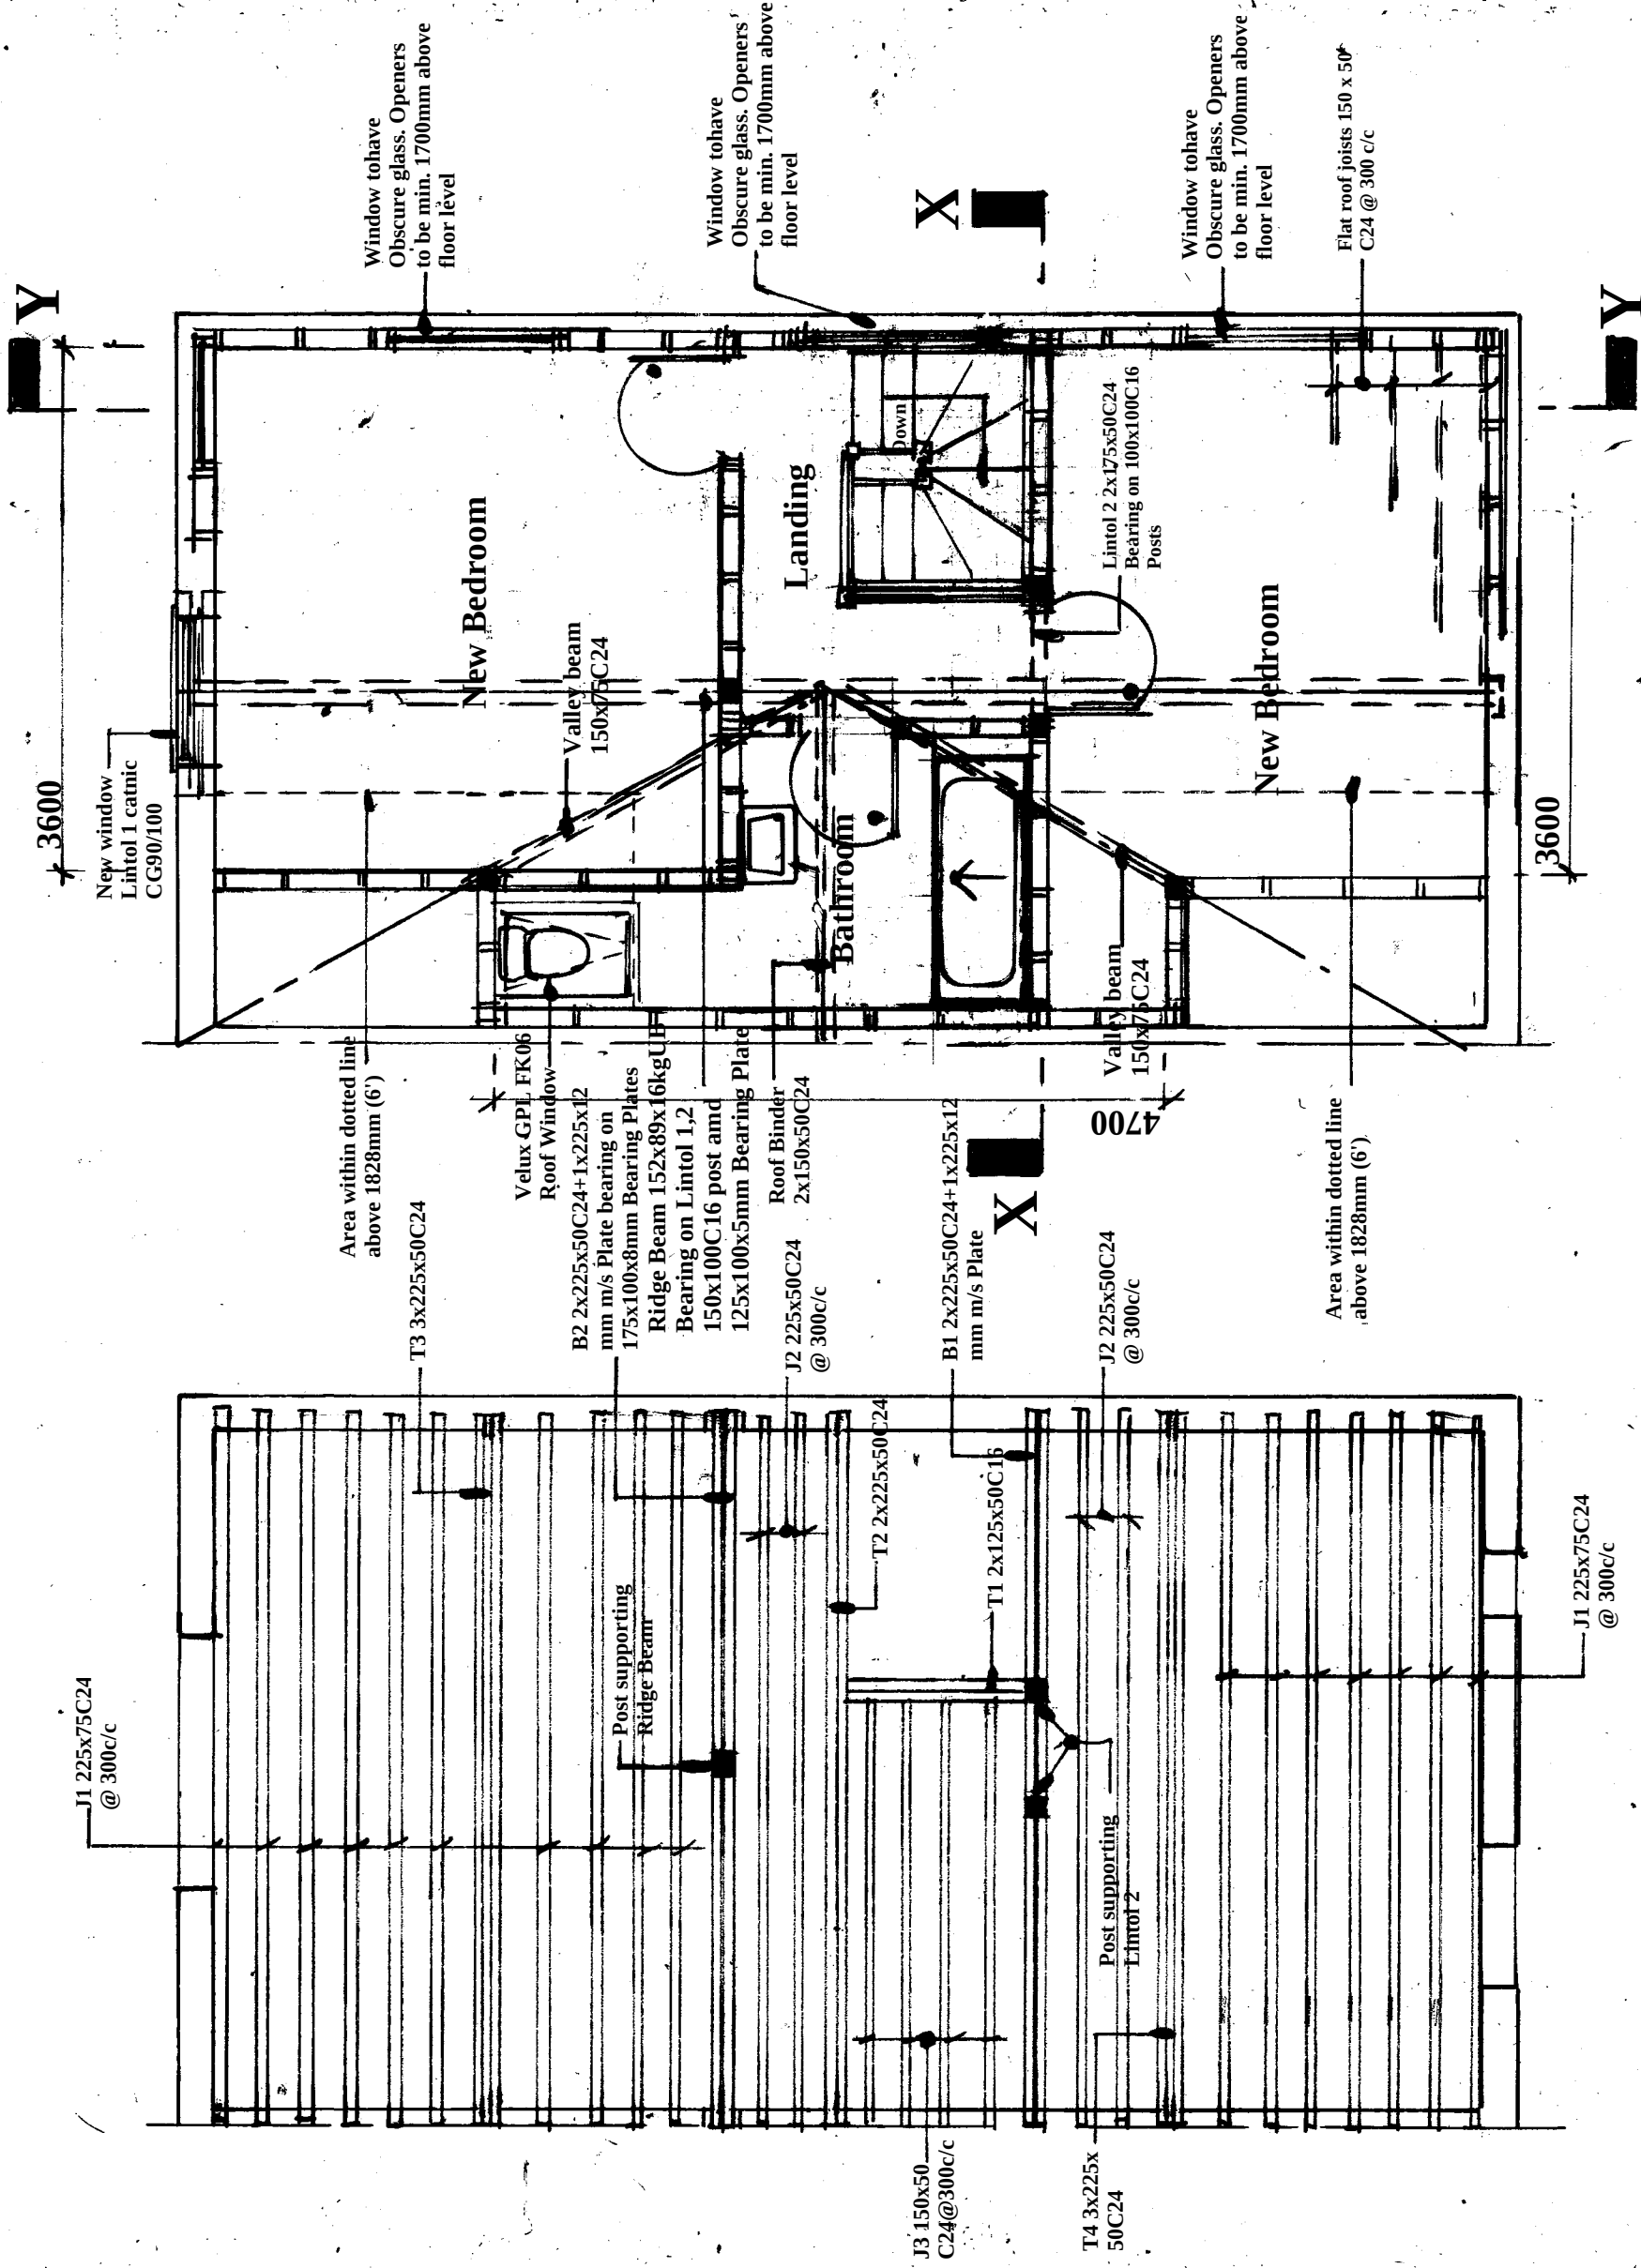

Existing Joist Layout

Existing Loft Room Plan

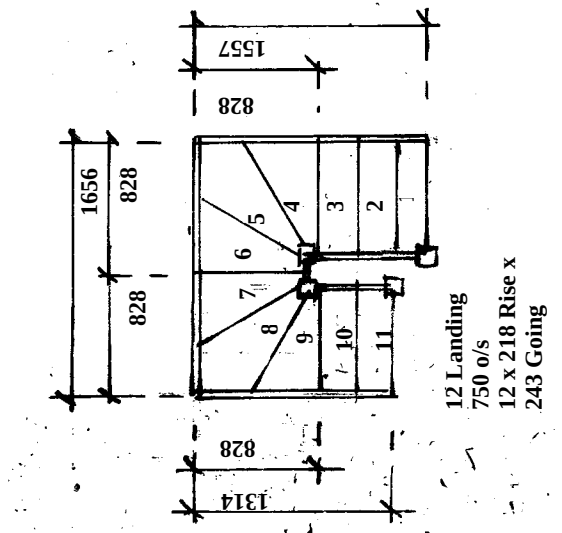

Existing Staircase Plan

| Amendments | Client | Date |
|------------|--------|------|
|            |        |      |
|            |        |      |
|            |        |      |

Mr Rae

Site Address

46 Bonnet Lane  
Burgess Hill  
West Sussex  
RH15 0FQ

Proposal Front Gable Window

Drawing Title Existing Joist/ Loft Room Plan

Date 24/04/25 Drawn S. Burrows

Scales 1:50

| DWG NO.  | REV |
|----------|-----|
| S13393/1 |     |