
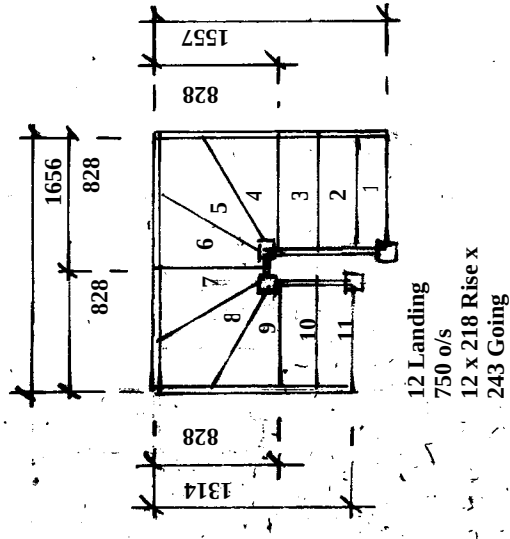


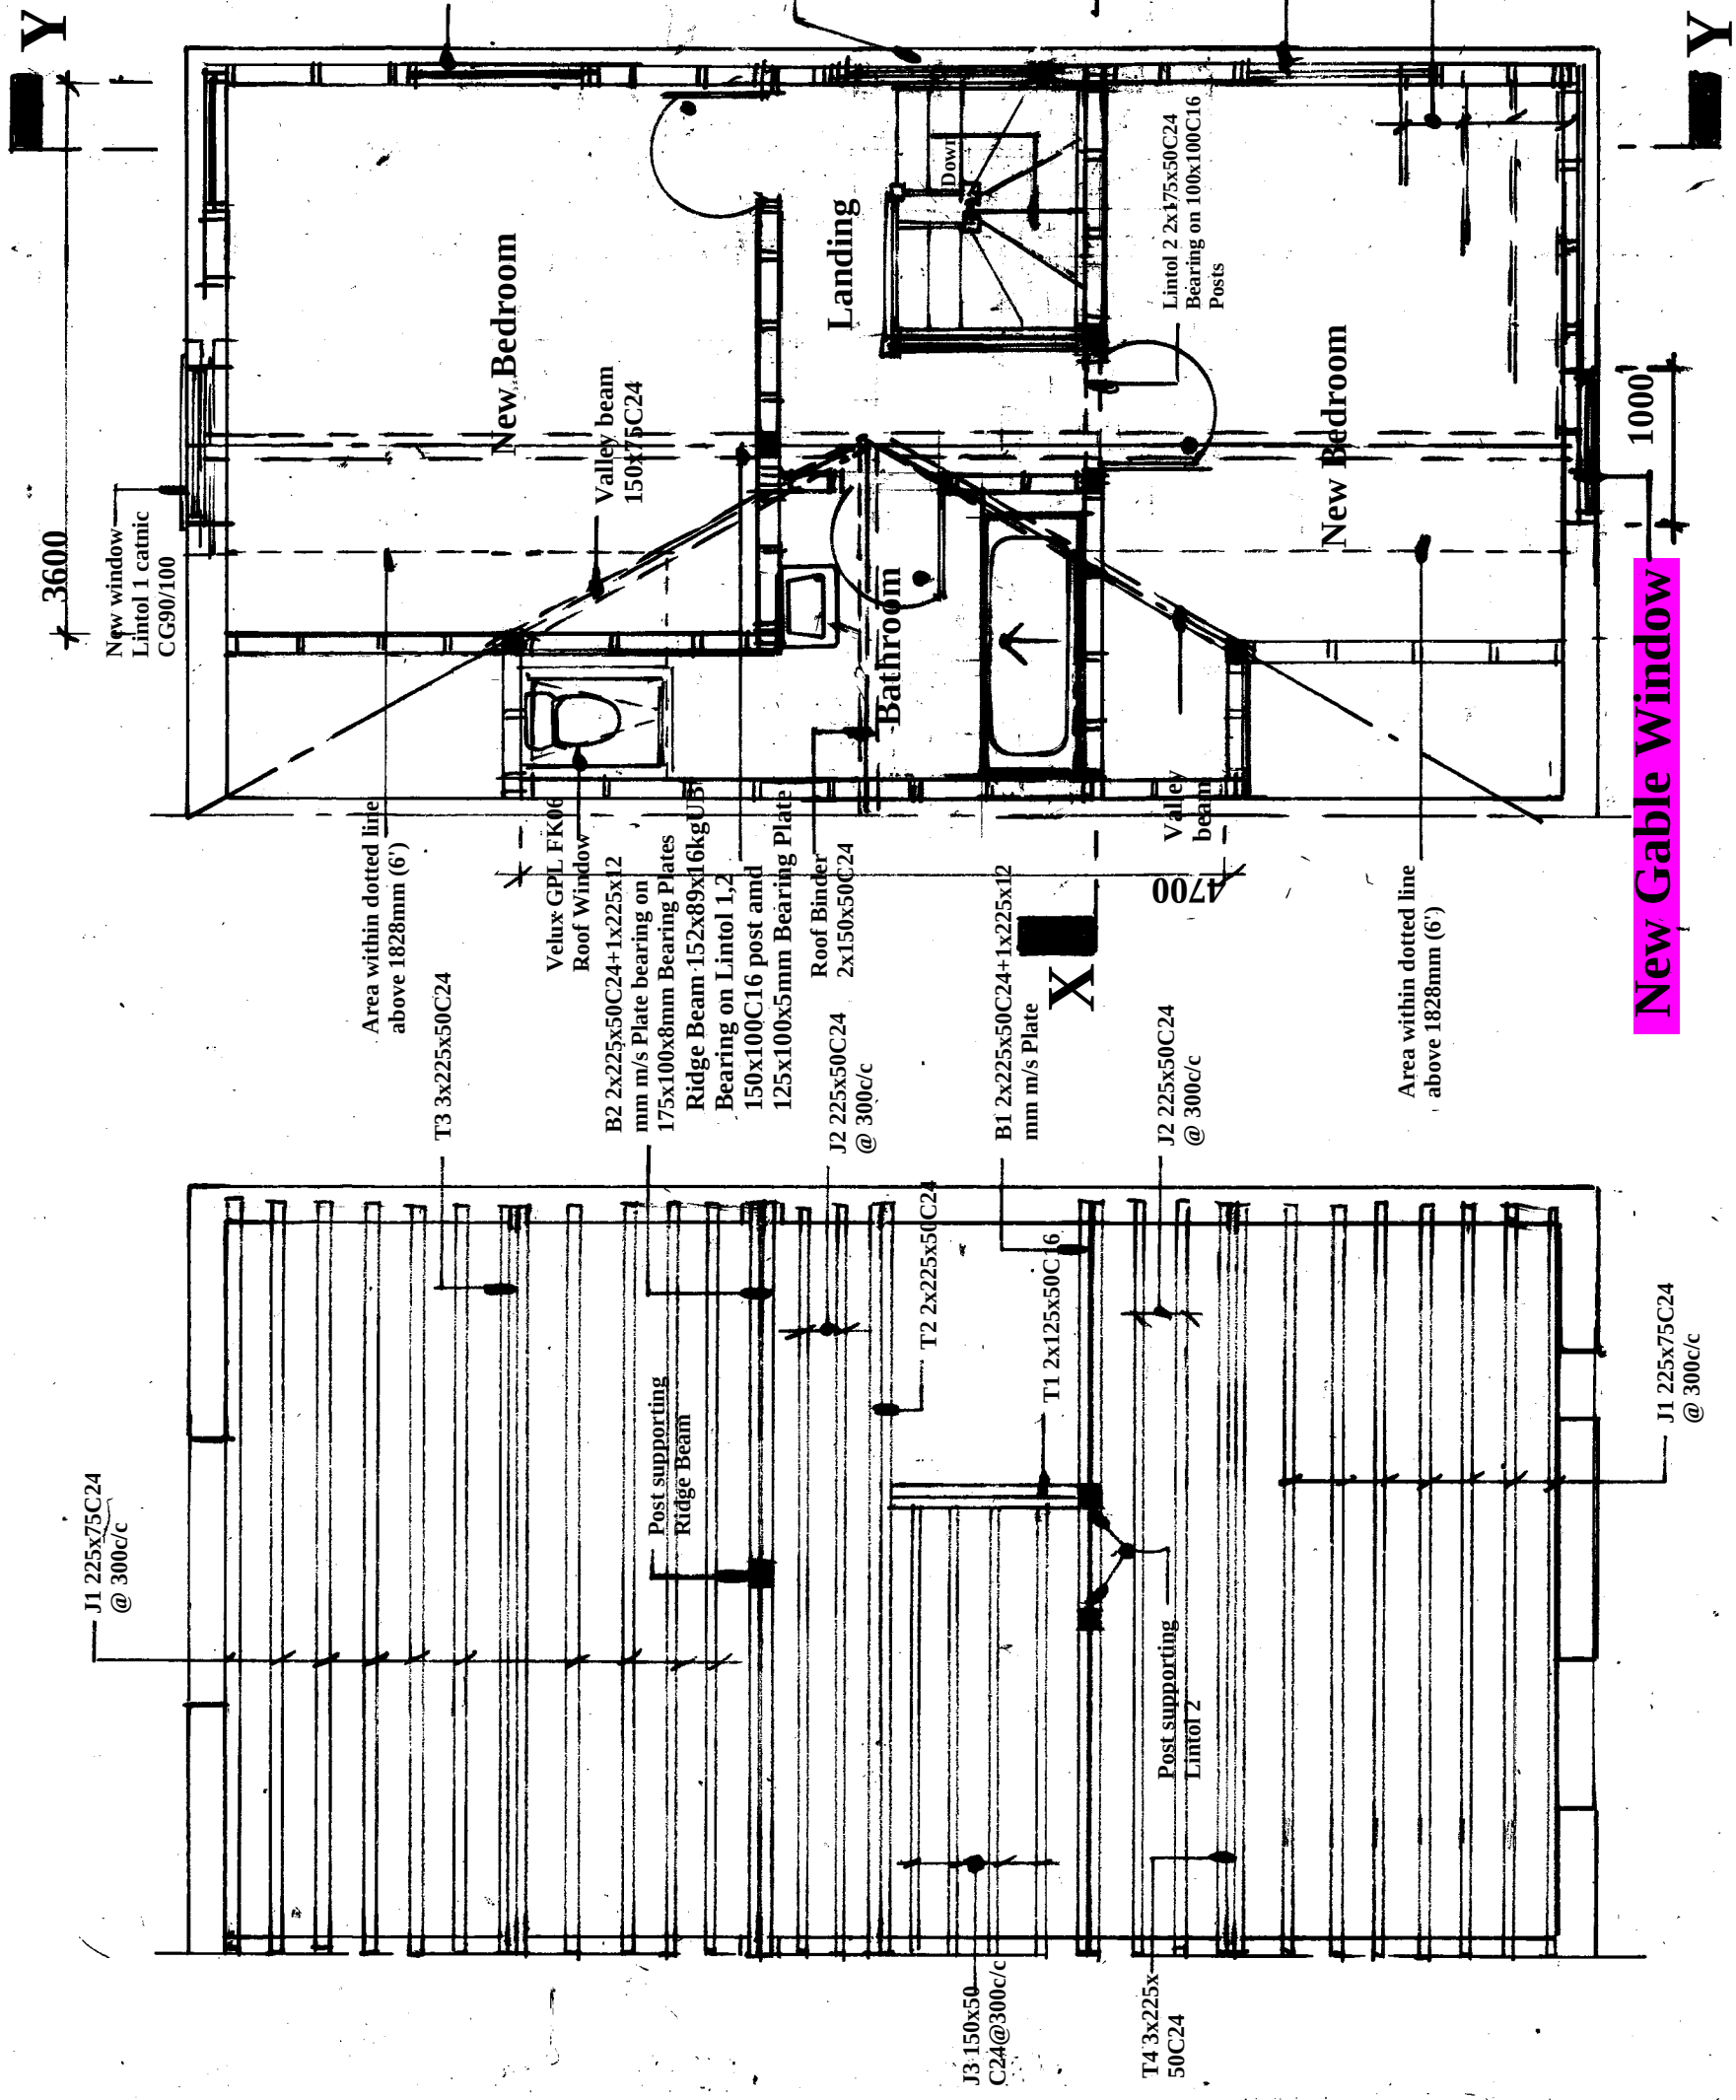

Existing Staircase Plan

Amendments	Date

Mr Rae

Site Address

**46 Bonnet Lane
Burgess Hill
West Sussex
RH15 0FQ**

Proposal

Front Gable Window

Drawing Title **Dressed Left Door Plan**

Date **24/04/25**
Drawn **S. Burrows**

Scales

1:50

Existing Joist Layout

Proposed Loft Room Plan

DWG NO. S13393/2