



21 Lucastes Lane,
Haywards Heath,
West Sussex
RH16 1LE


OS MasterMap Topographic Layer
Friday, August 7, 2026, ID: NMC-01291789
www.nationalmapcentre.co.uk

1:1250 scale print at A4, Centre: 532157 E, 124515 N

©Crown Copyright and database rights 2026 OS
Licence no. AC0000814278



Raising the standard.

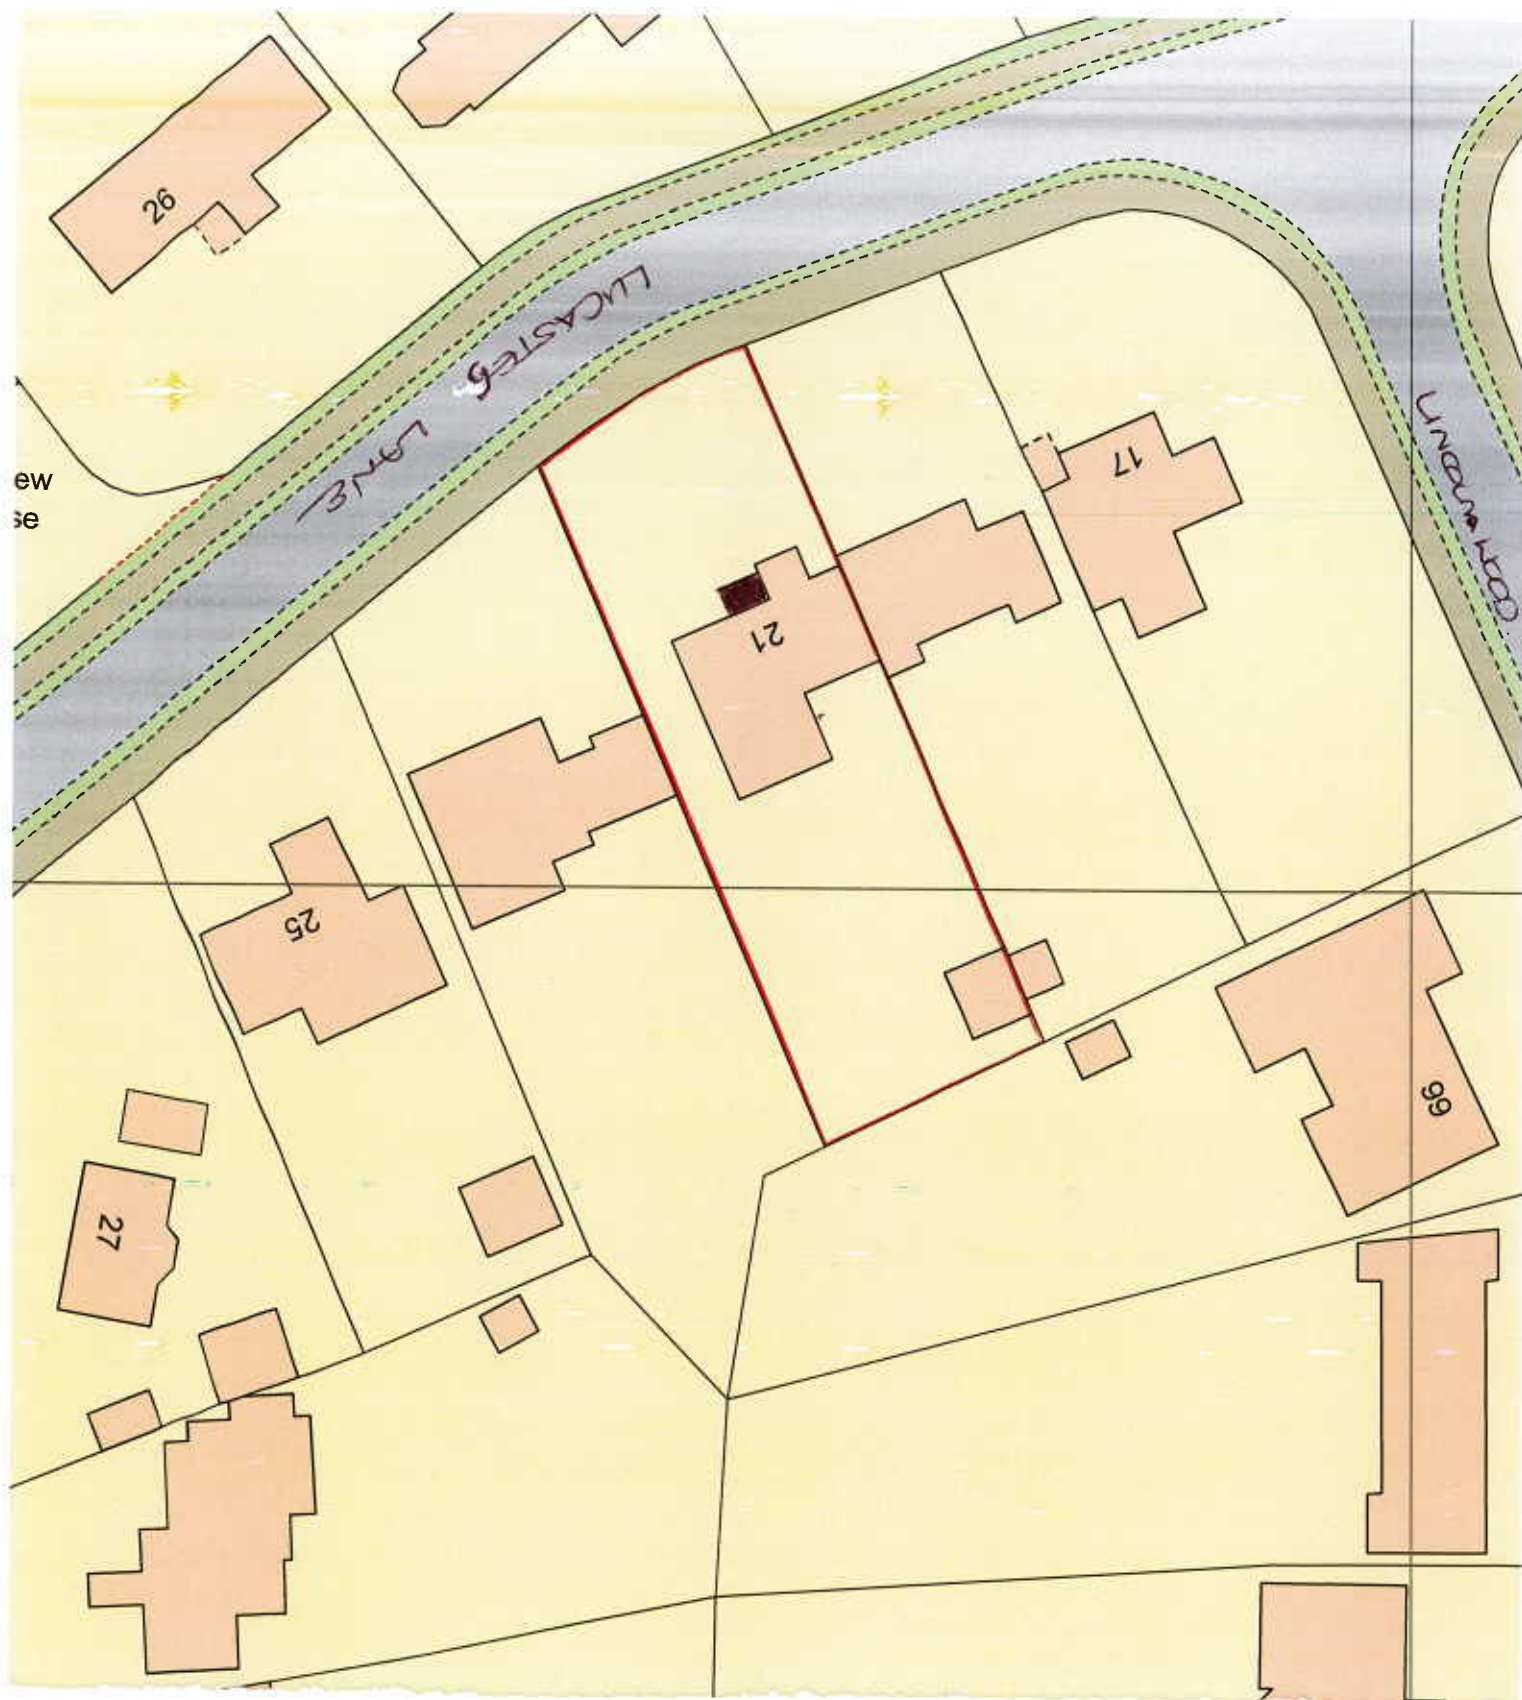

NATIONAL
MAP CENTRE

BLOCK PLAN



Os Licence number 100046950
Our Reference 90018801

SCALE 1:500
0 20
METRES

Site Address
21 LUCASTES LANE,
HAYWARDS HEATH
WEST SUSSEX
RH16 1LE