


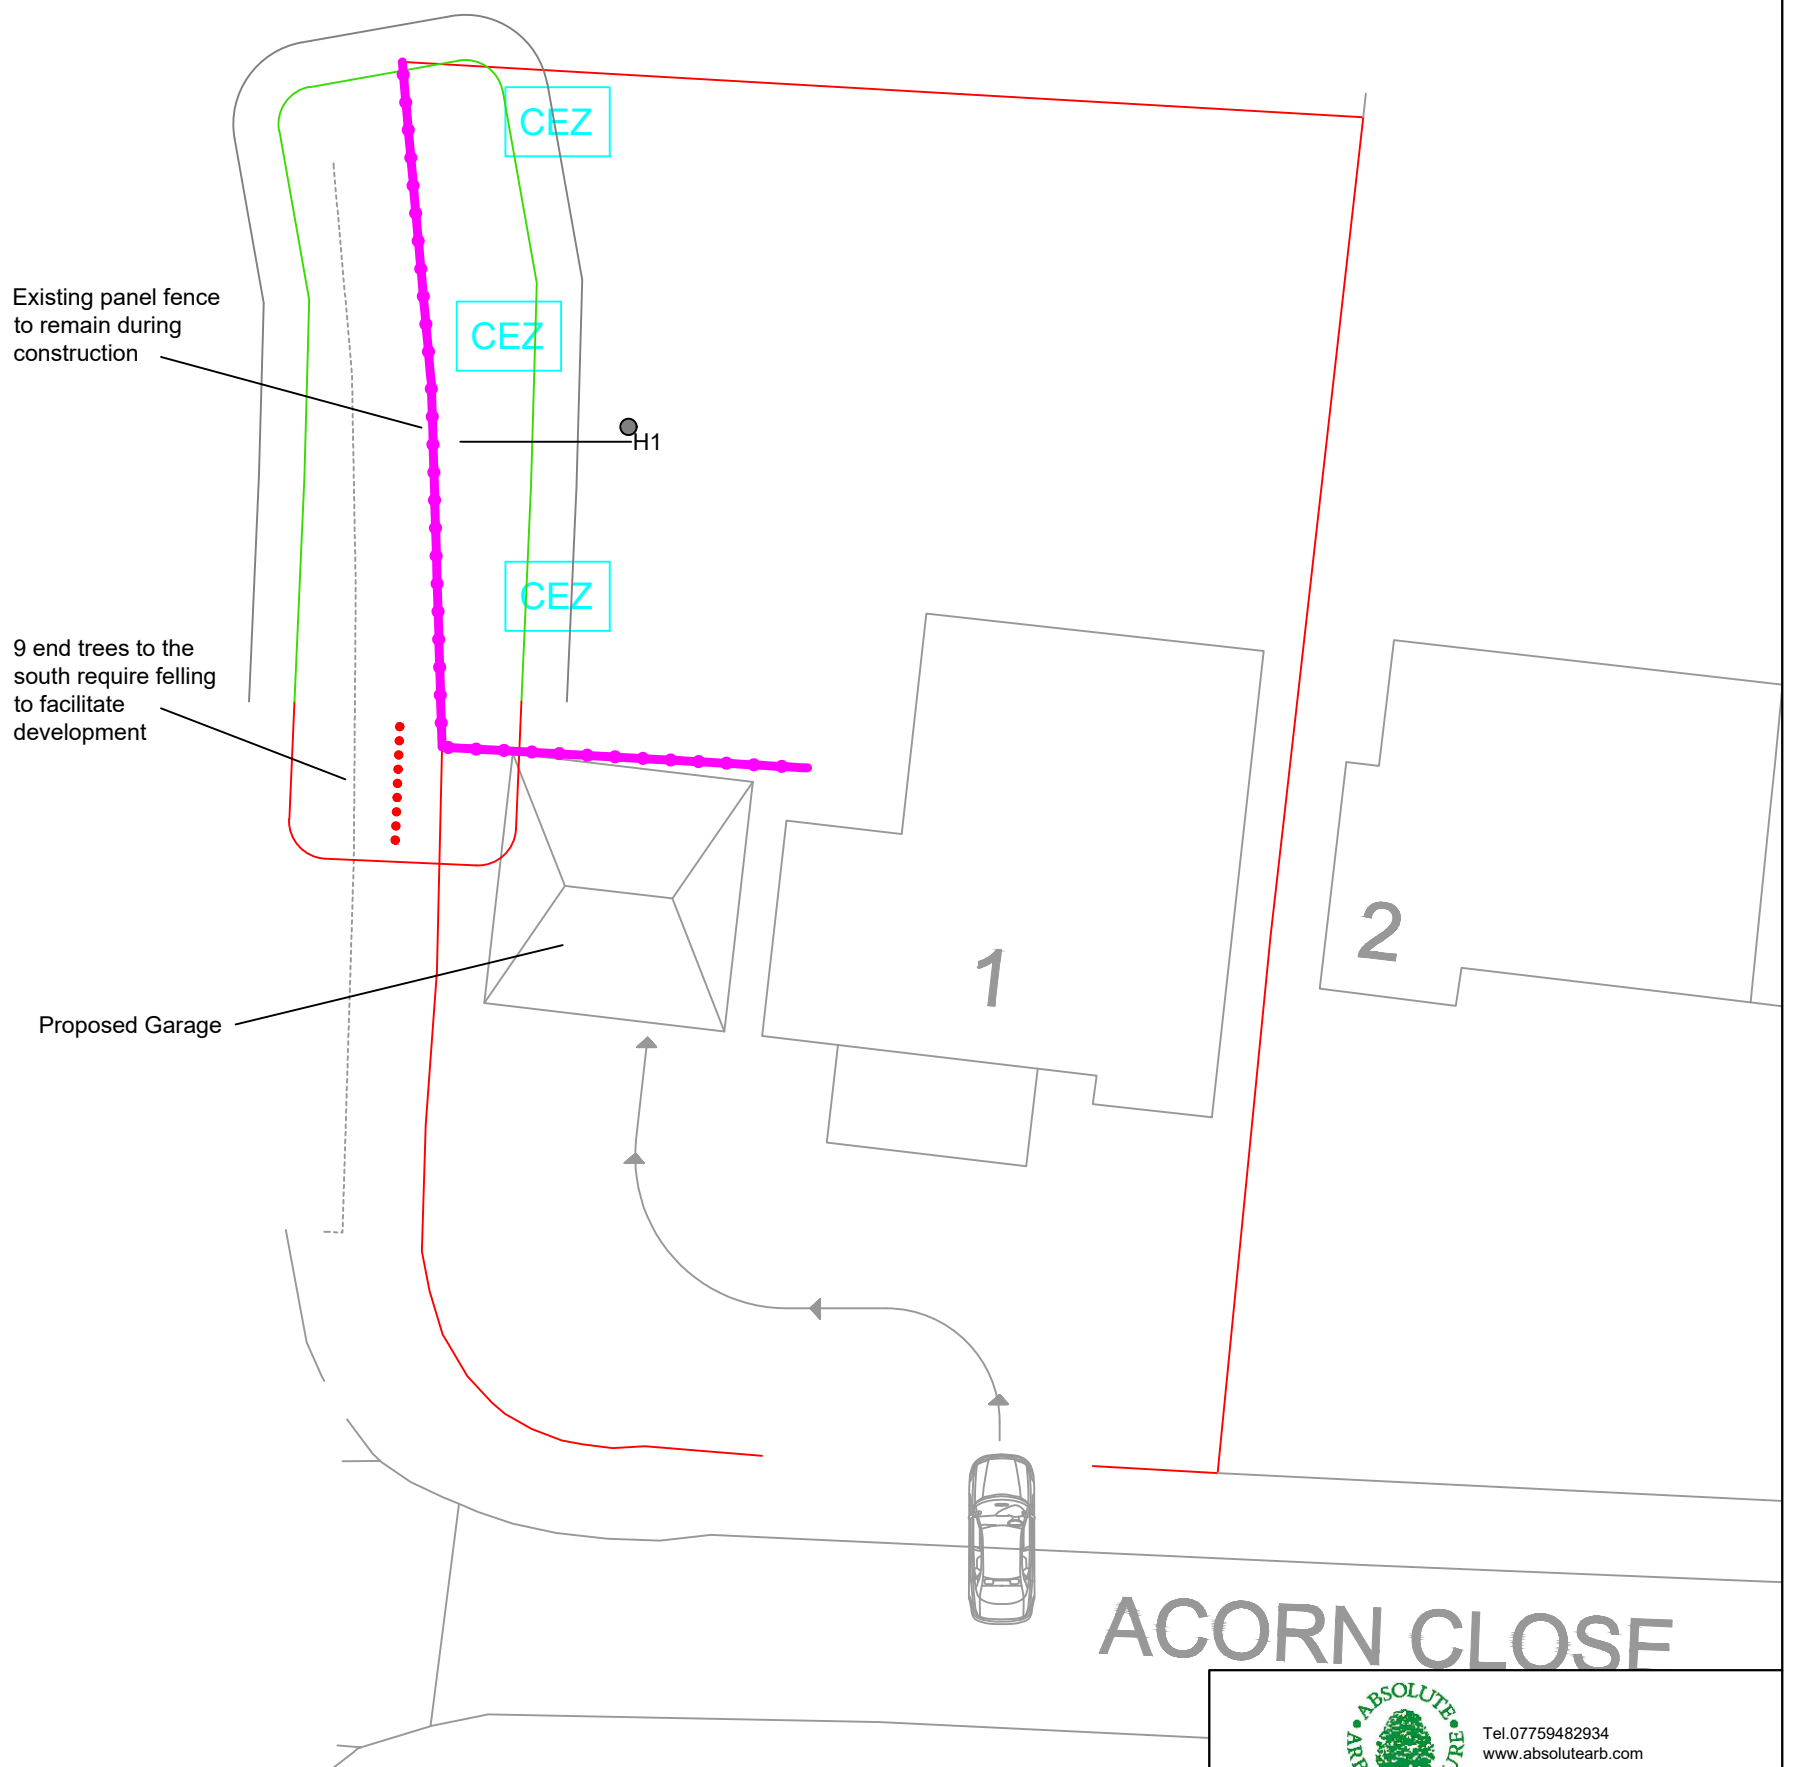



**ABSOLUTE
ARBORICULTURE**

Tel. 07759482934
www.absolutearb.com

Site: 1 Acorn Close, East Grinstead, RH19 4BY	1:200 at A3
Drawing Title: Tree Protection Plan	February 2025

Key:

● Category A

● Category B

● Category C

● Category U


 Tree Proposed for Removal

— Existing Fencing

Category

 Root Protection Area

 CEZ Construction Exclusion Zone

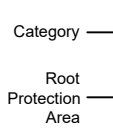

Crown Spread

Tree Number

Root Protection Area

NOTE: All tree/group numbers have approximate locations.