




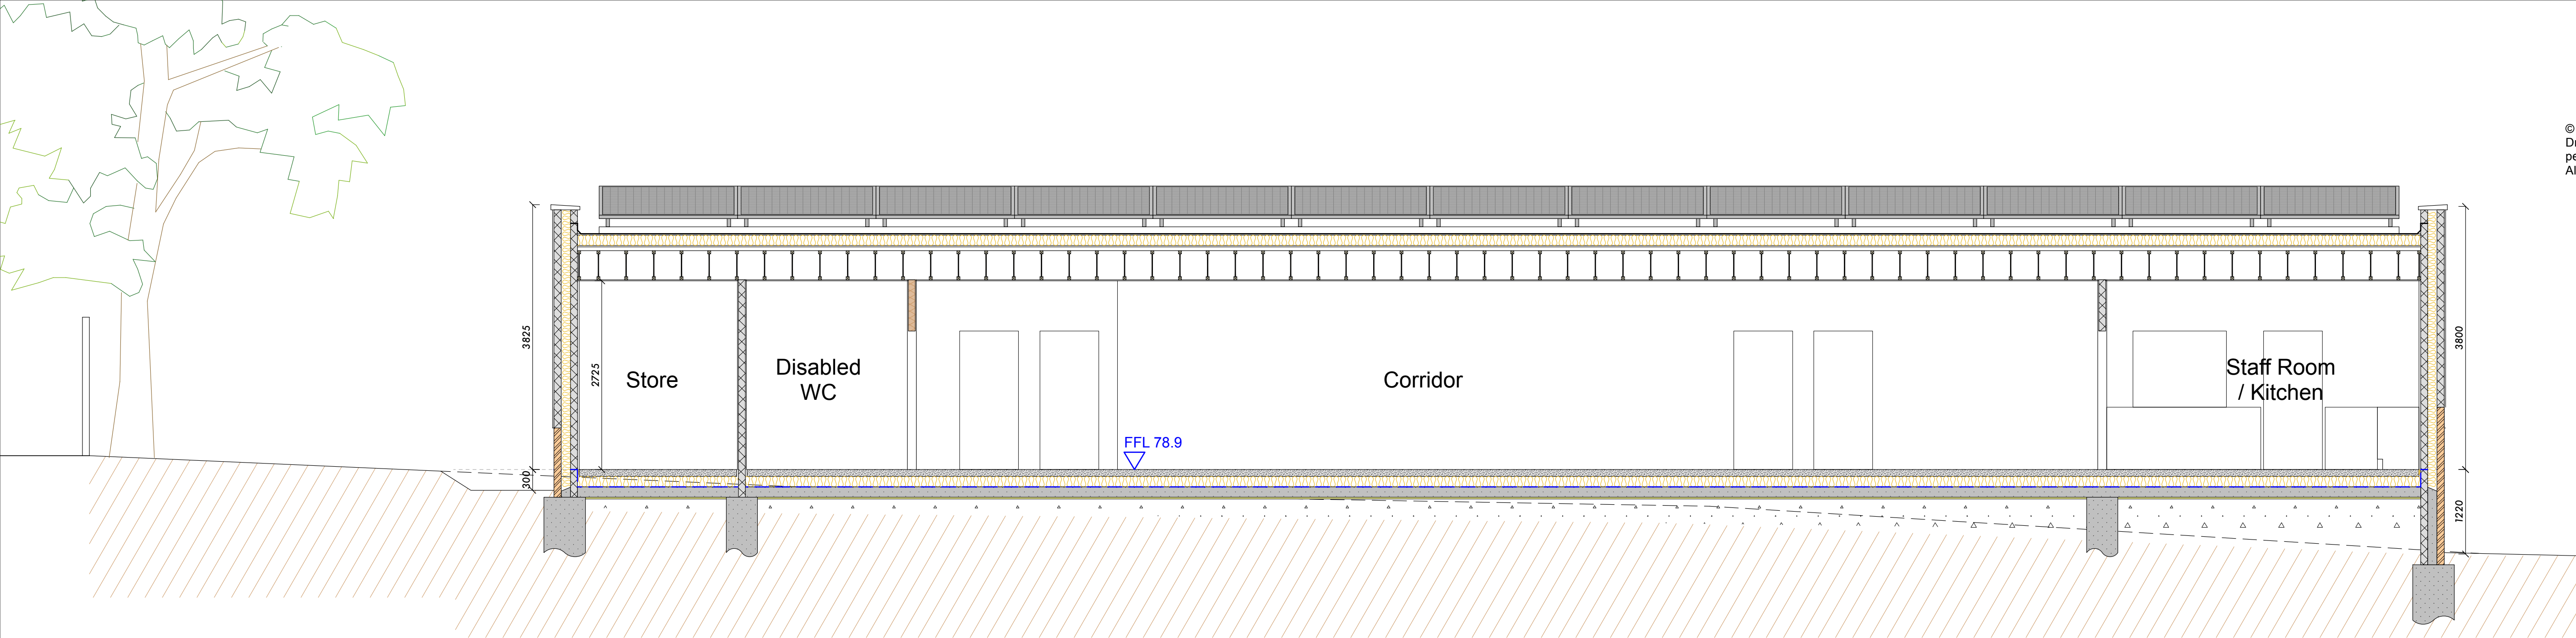

Section A-A

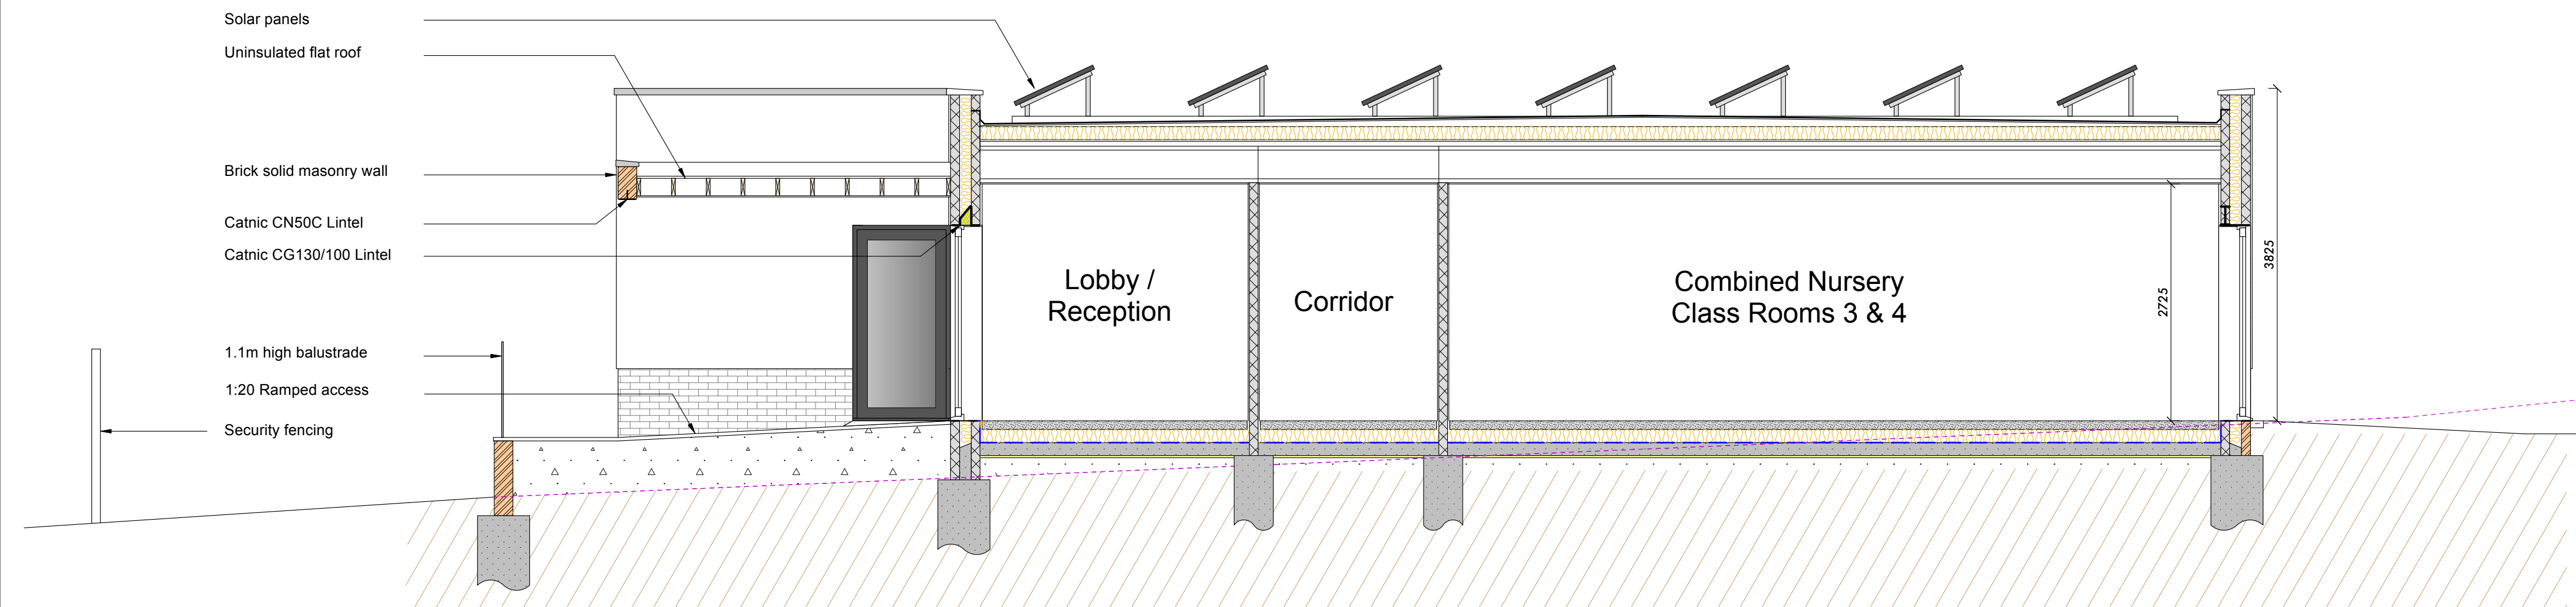


Section B-B

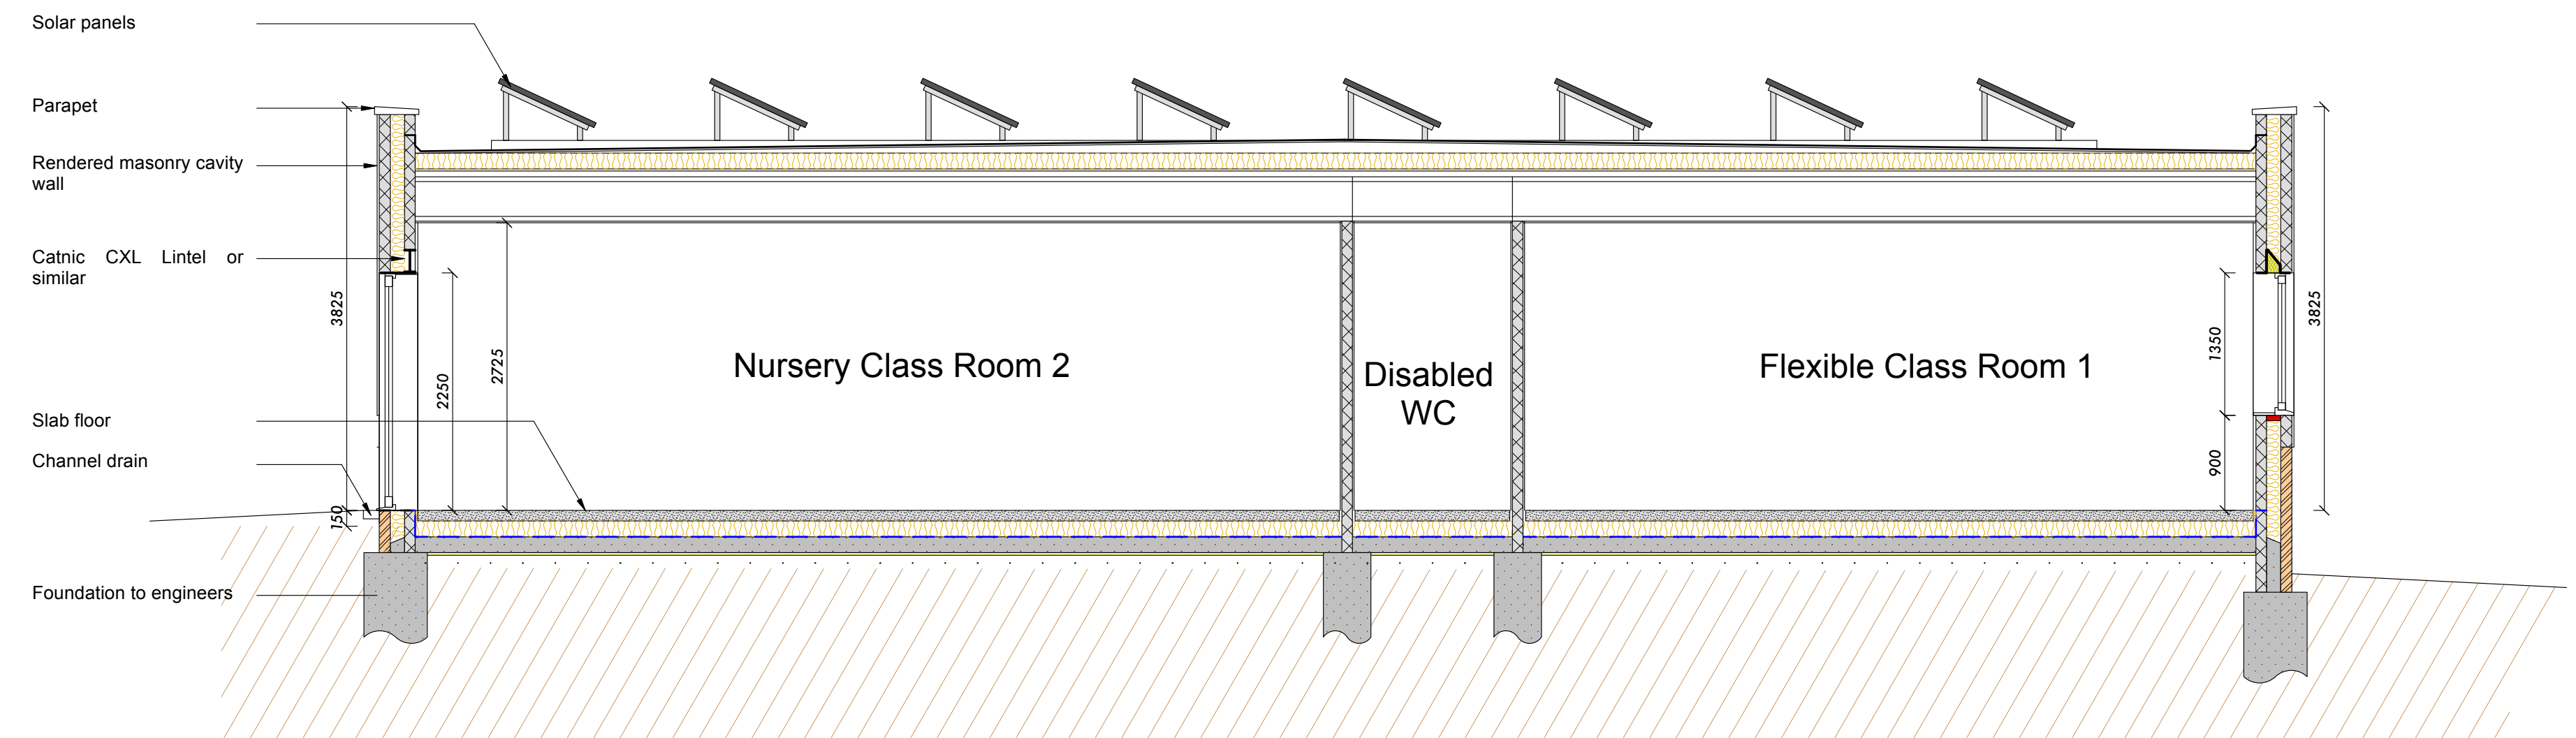

Section C-C

Proposed Sections

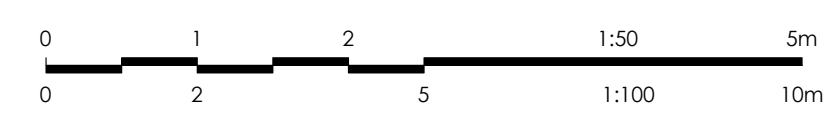

Revisions
- 25/03/2026 First issue



Client
St Joseph's Catholic Primary School
Project address
St Joseph's Catholic Primary School Hazelgrove Road, Haywards Heath RH16 3PQ
Project description
Nursery Classrooms

Drawing title
Proposed Sections
Scale 1:50 @ A1
Job N° 3514
Drawing N° 09
Revision