


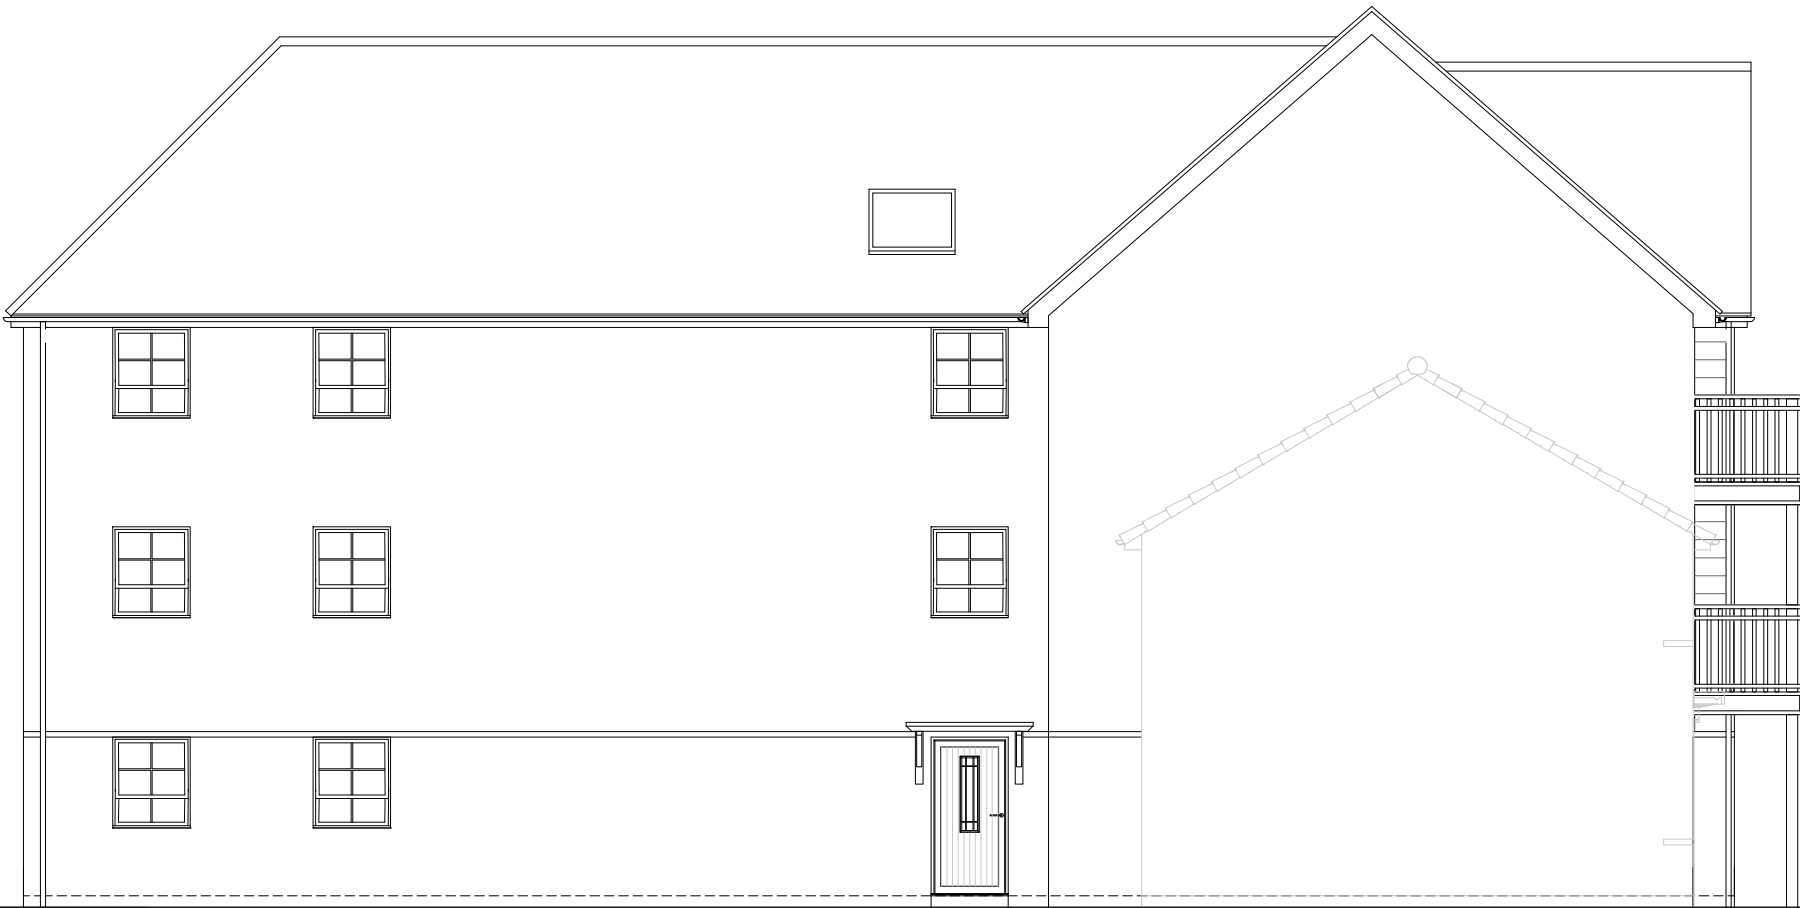

A - Front Elevation



B - Side Elevation



C - Rear Elevation



D - Side Elevation