

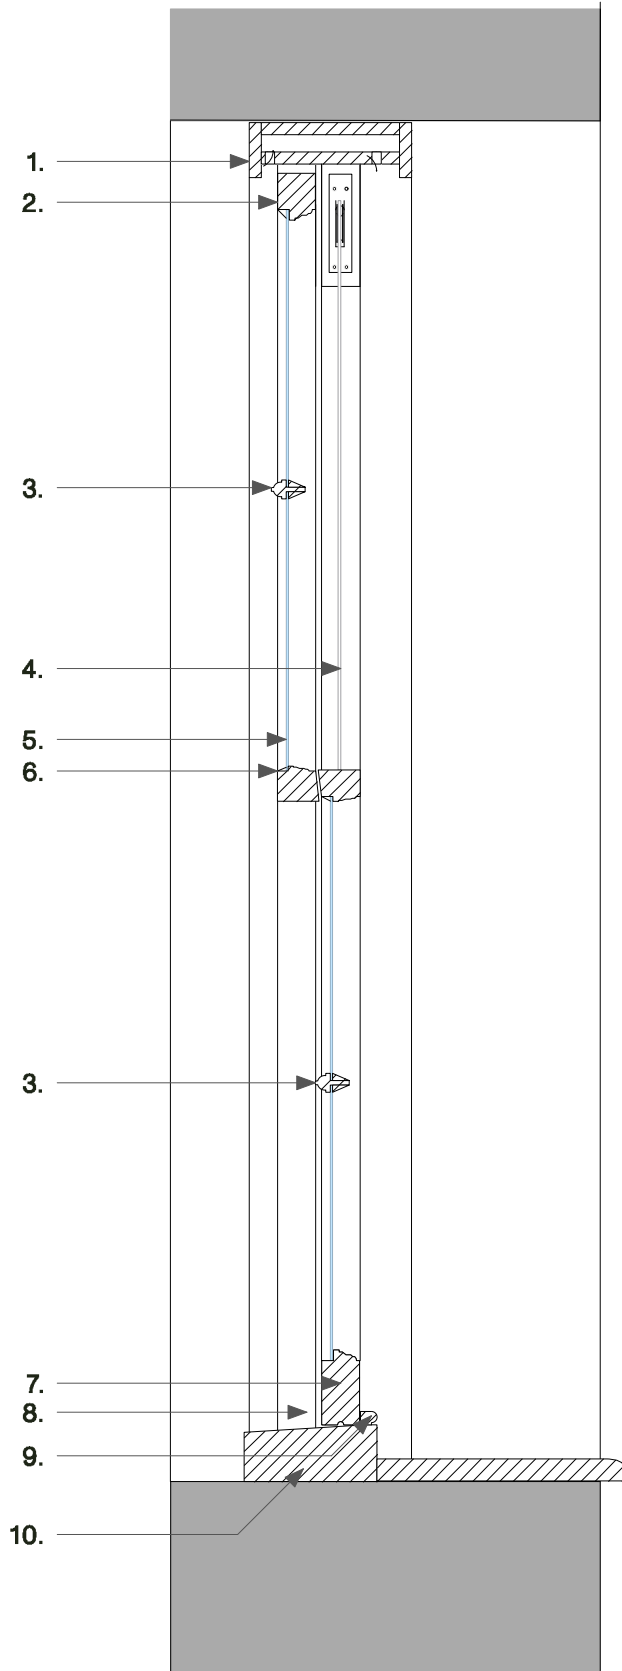


LIKE-FOR-LIKE REPLACEMENT WINDOW / DOOR


- WINDOWS FF 7, FF 8, FF 9, FF 11

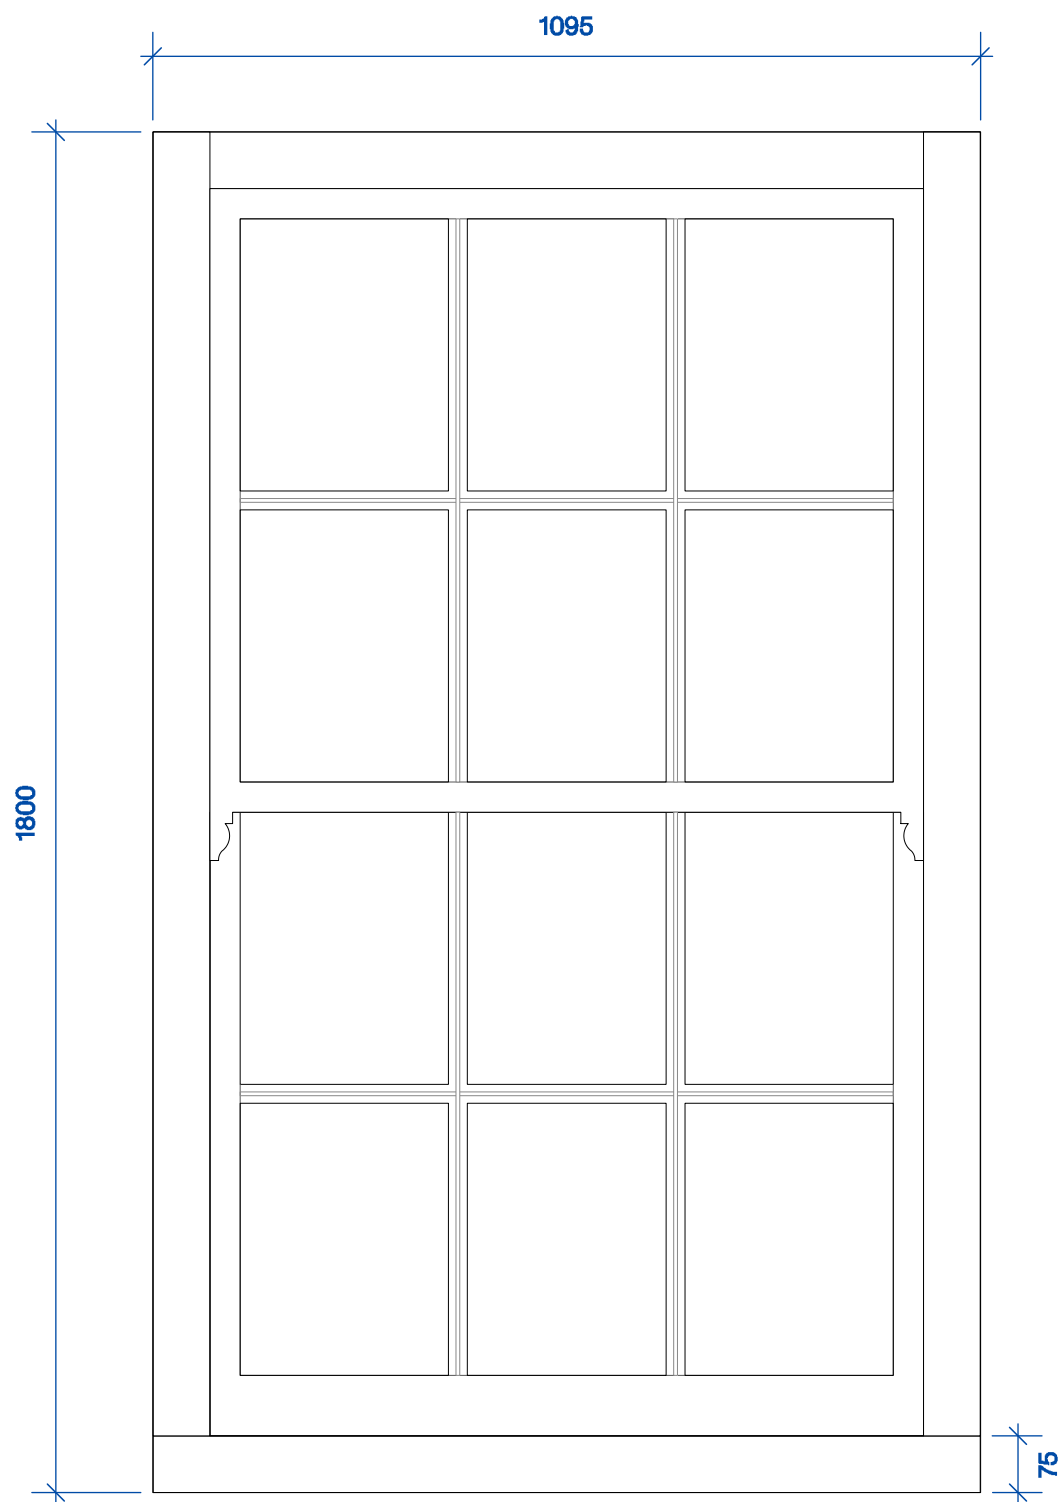

SINGLE GLAZED TIMBER FRAME SLIDING SASH WINDOW

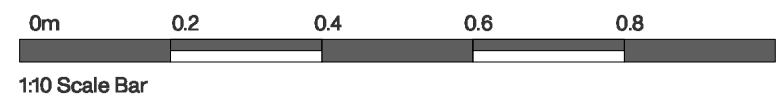


1. CONCEALED TRICKLE VENTS TO HEAD
2. MOULDINGS TO MATCH EXISTING
3. GLAZING BAR
4. SASH PULLY, SASH CORD WITH WEIGHT
5. SINGLE GLAZING
6. PUTTY
7. BOTTOM RAIL
8. PARTING BEAD
9. STAFF BEADING
10. SOFTWOOD SILL

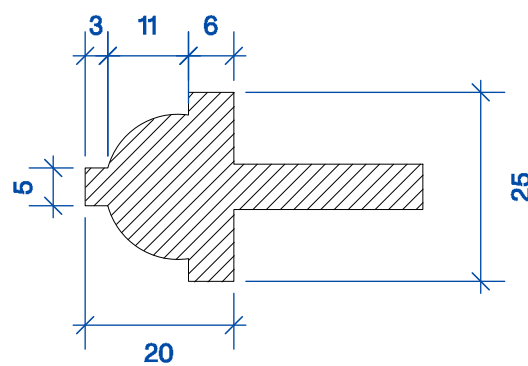


GLAZING BAR - SCALE 1:1

NEW TIMBER FRAME WINDOW / DOOR IN NEW OPENING


- WINDOWS GF 17, GF 18, GF 19, FF 12

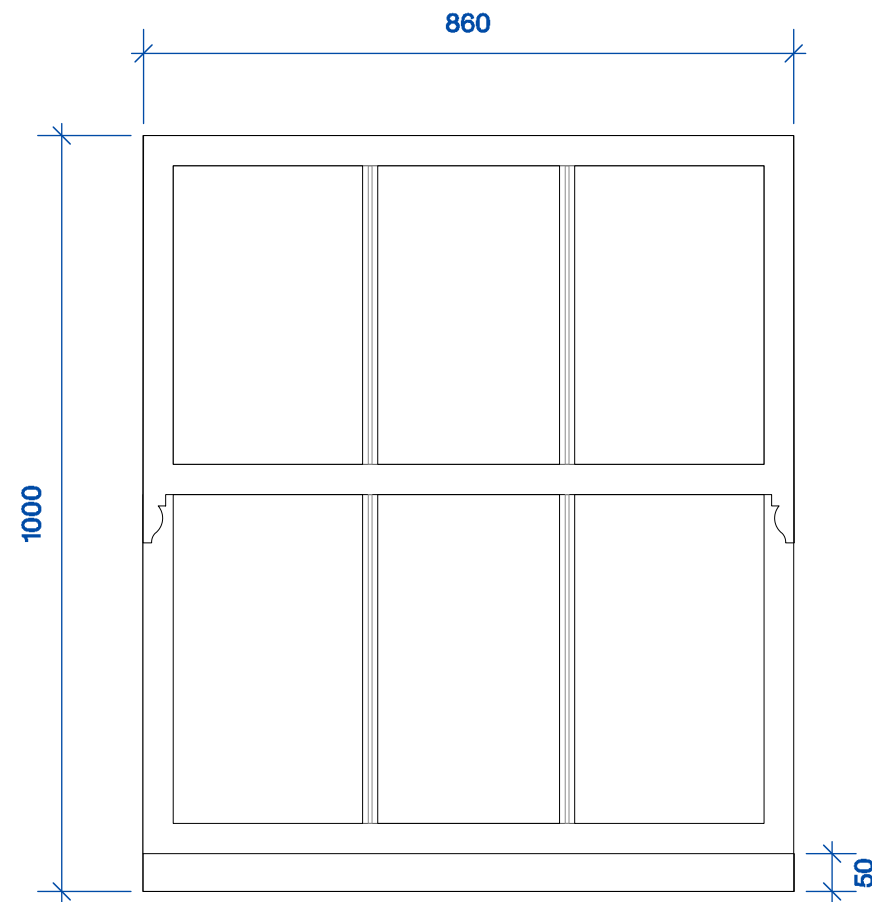

SLIMLINE DOUBLE GLAZED TIMBER
FRAME SLIDING SASH WINDOW

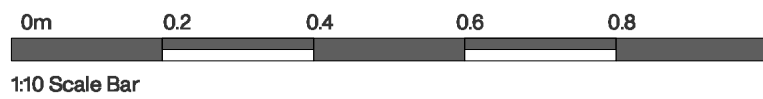


1. CONCEALED TRICKLE VENTS TO HEAD
2. MOULDINGS TO MATCH EXISTING
3. SASH PULLY, SASH CORD WITH WEIGHT
4. SLIMLINE DOUBLE GLAZING
5. PUTTY
6. BOTTOM RAIL
7. PARTING BEAD
8. STAFF BEADING
9. SOFTWOOD SILL

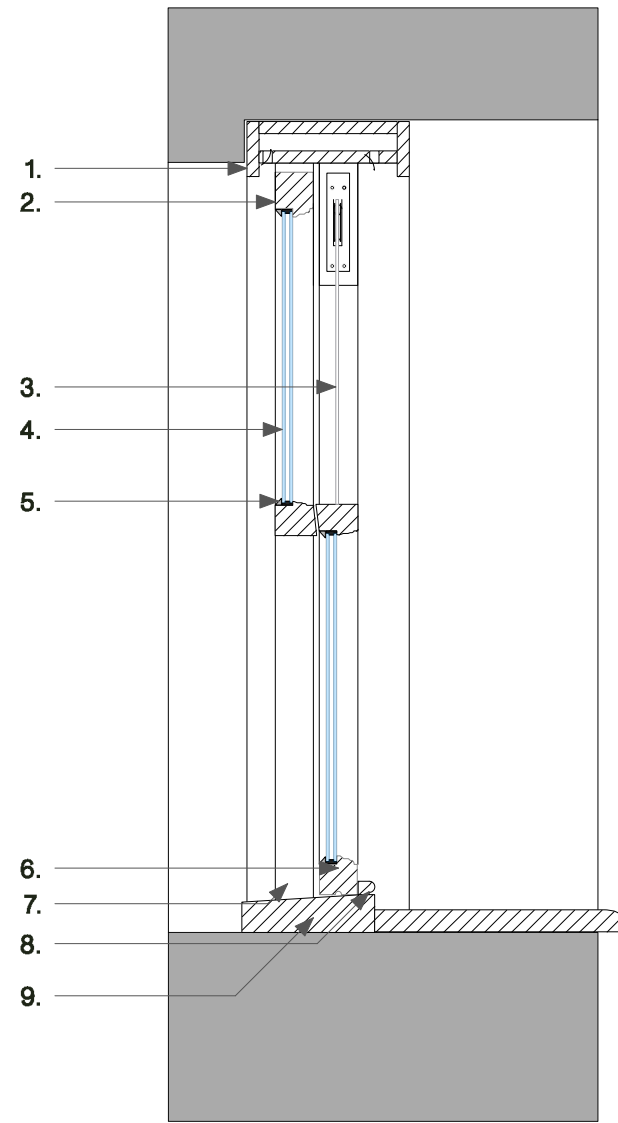


REPLACEMENT OF UPVC WINDOW / DOOR WITH TIMBER FRAME


- WINDOWS GF 8, GF 9

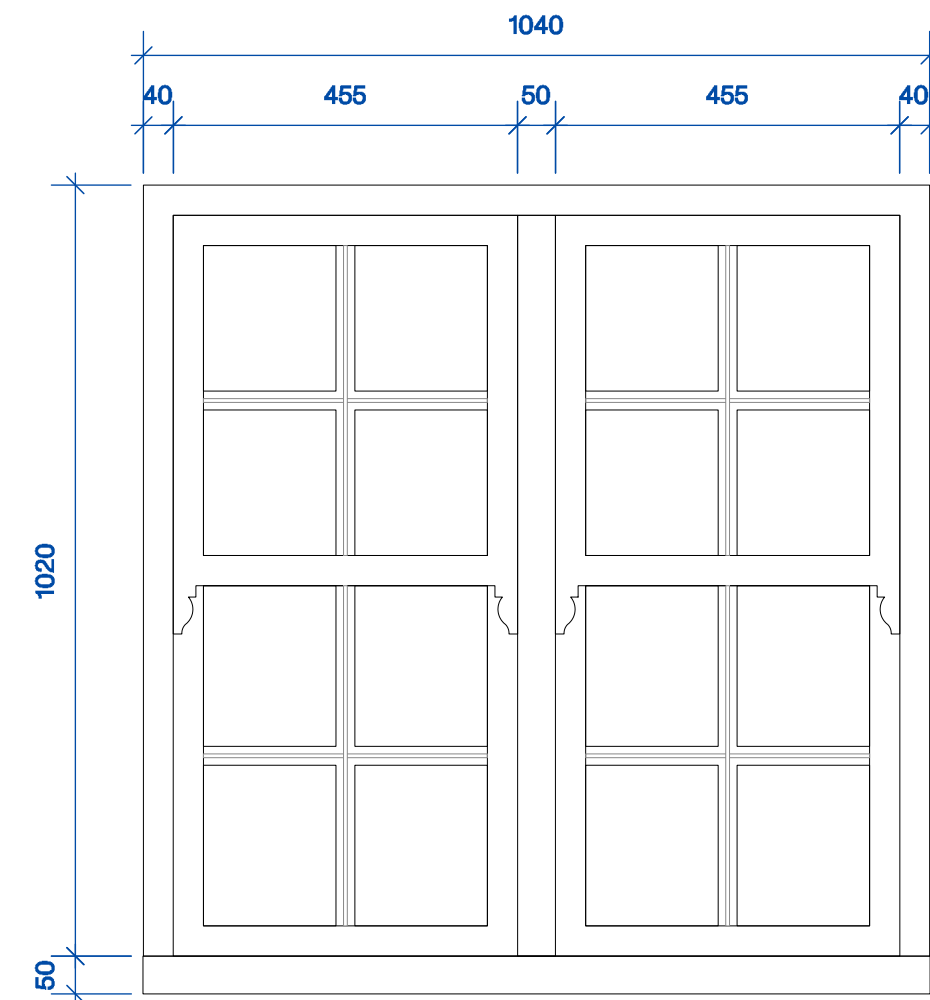

SLIMLINE DOUBLE GLAZED TIMBER
FRAME SLIDING SASH WINDOW

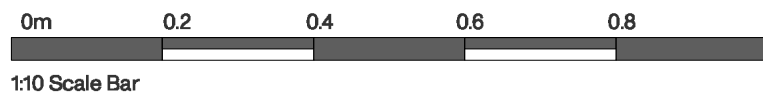

1. CONCEALED TRICKLE VENTS TO HEAD
2. MOULDINGS TO MATCH EXISTING
3. GLAZING BAR
4. SASH PULLY, SASH CORD WITH WEIGHT
5. SLIMLINE DOUBLE GLAZING
6. PUTTY
7. BOTTOM RAIL
8. PARTING BEAD
9. STAFF BEADING
10. SOFTWOOD SILL

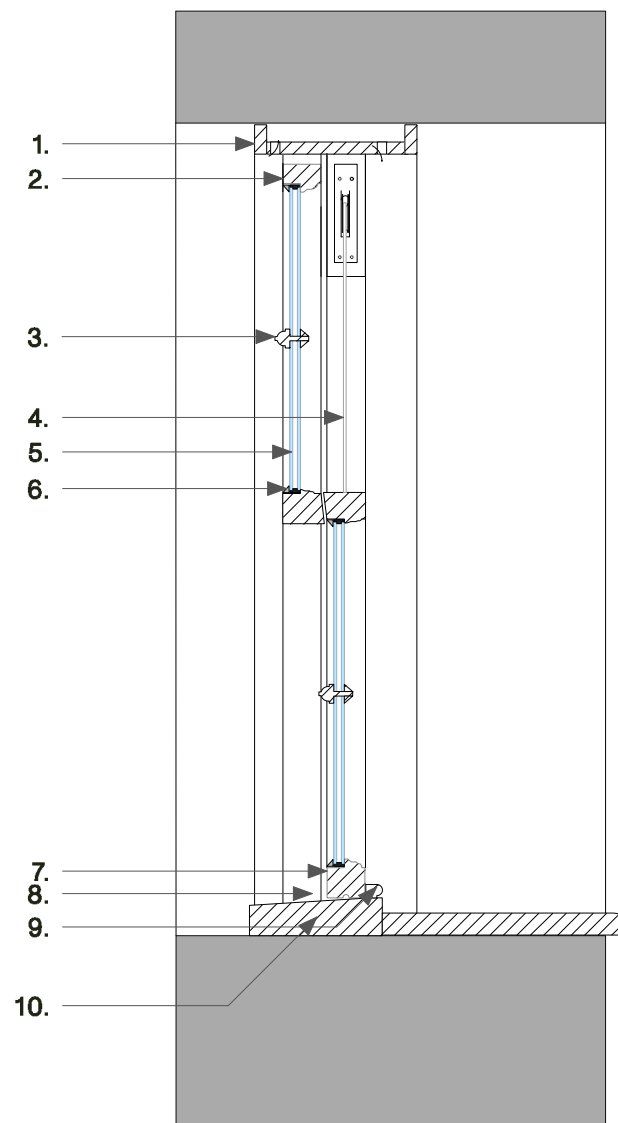

The Castle Inn, Hickstead, RH17 5LZ

1725 3.014

CLIENT	CHLOE BREEN
DRAWING	PROPOSED WINDOW DETAILS
DATE	JULY 2025
SCALE	1:10 @ A1

PRINT DRAWING AT A1

N.B. Unless otherwise noted this drawing is not to be used for construction purposes. If indicated as feasibility this drawing is subject to a detailed site investigation, including ground conditions/contaminates, drainage design and planning / density negotiations. The layout may be based upon an enlargement of an os sheet or other small scale plans and its accuracy needs to be verified by survey. CDM regulations have not been fully considered.

The Workshop, unit 3,
29-42 Windsor Street,
Brighton, BN1 1PU

landivar-architects.com
info@landivar-architects.com
01273 739560

