


ARCHITECTS


The Castle Inn, Hickstead, RH17 5LZ

1725_Rev A_3.022

CLIENT	CHLOE BREEN
DRAWING	PROPOSED DOOR SCHEDULE
DATE	JAN 2026
SCALE	1:100 @ A1

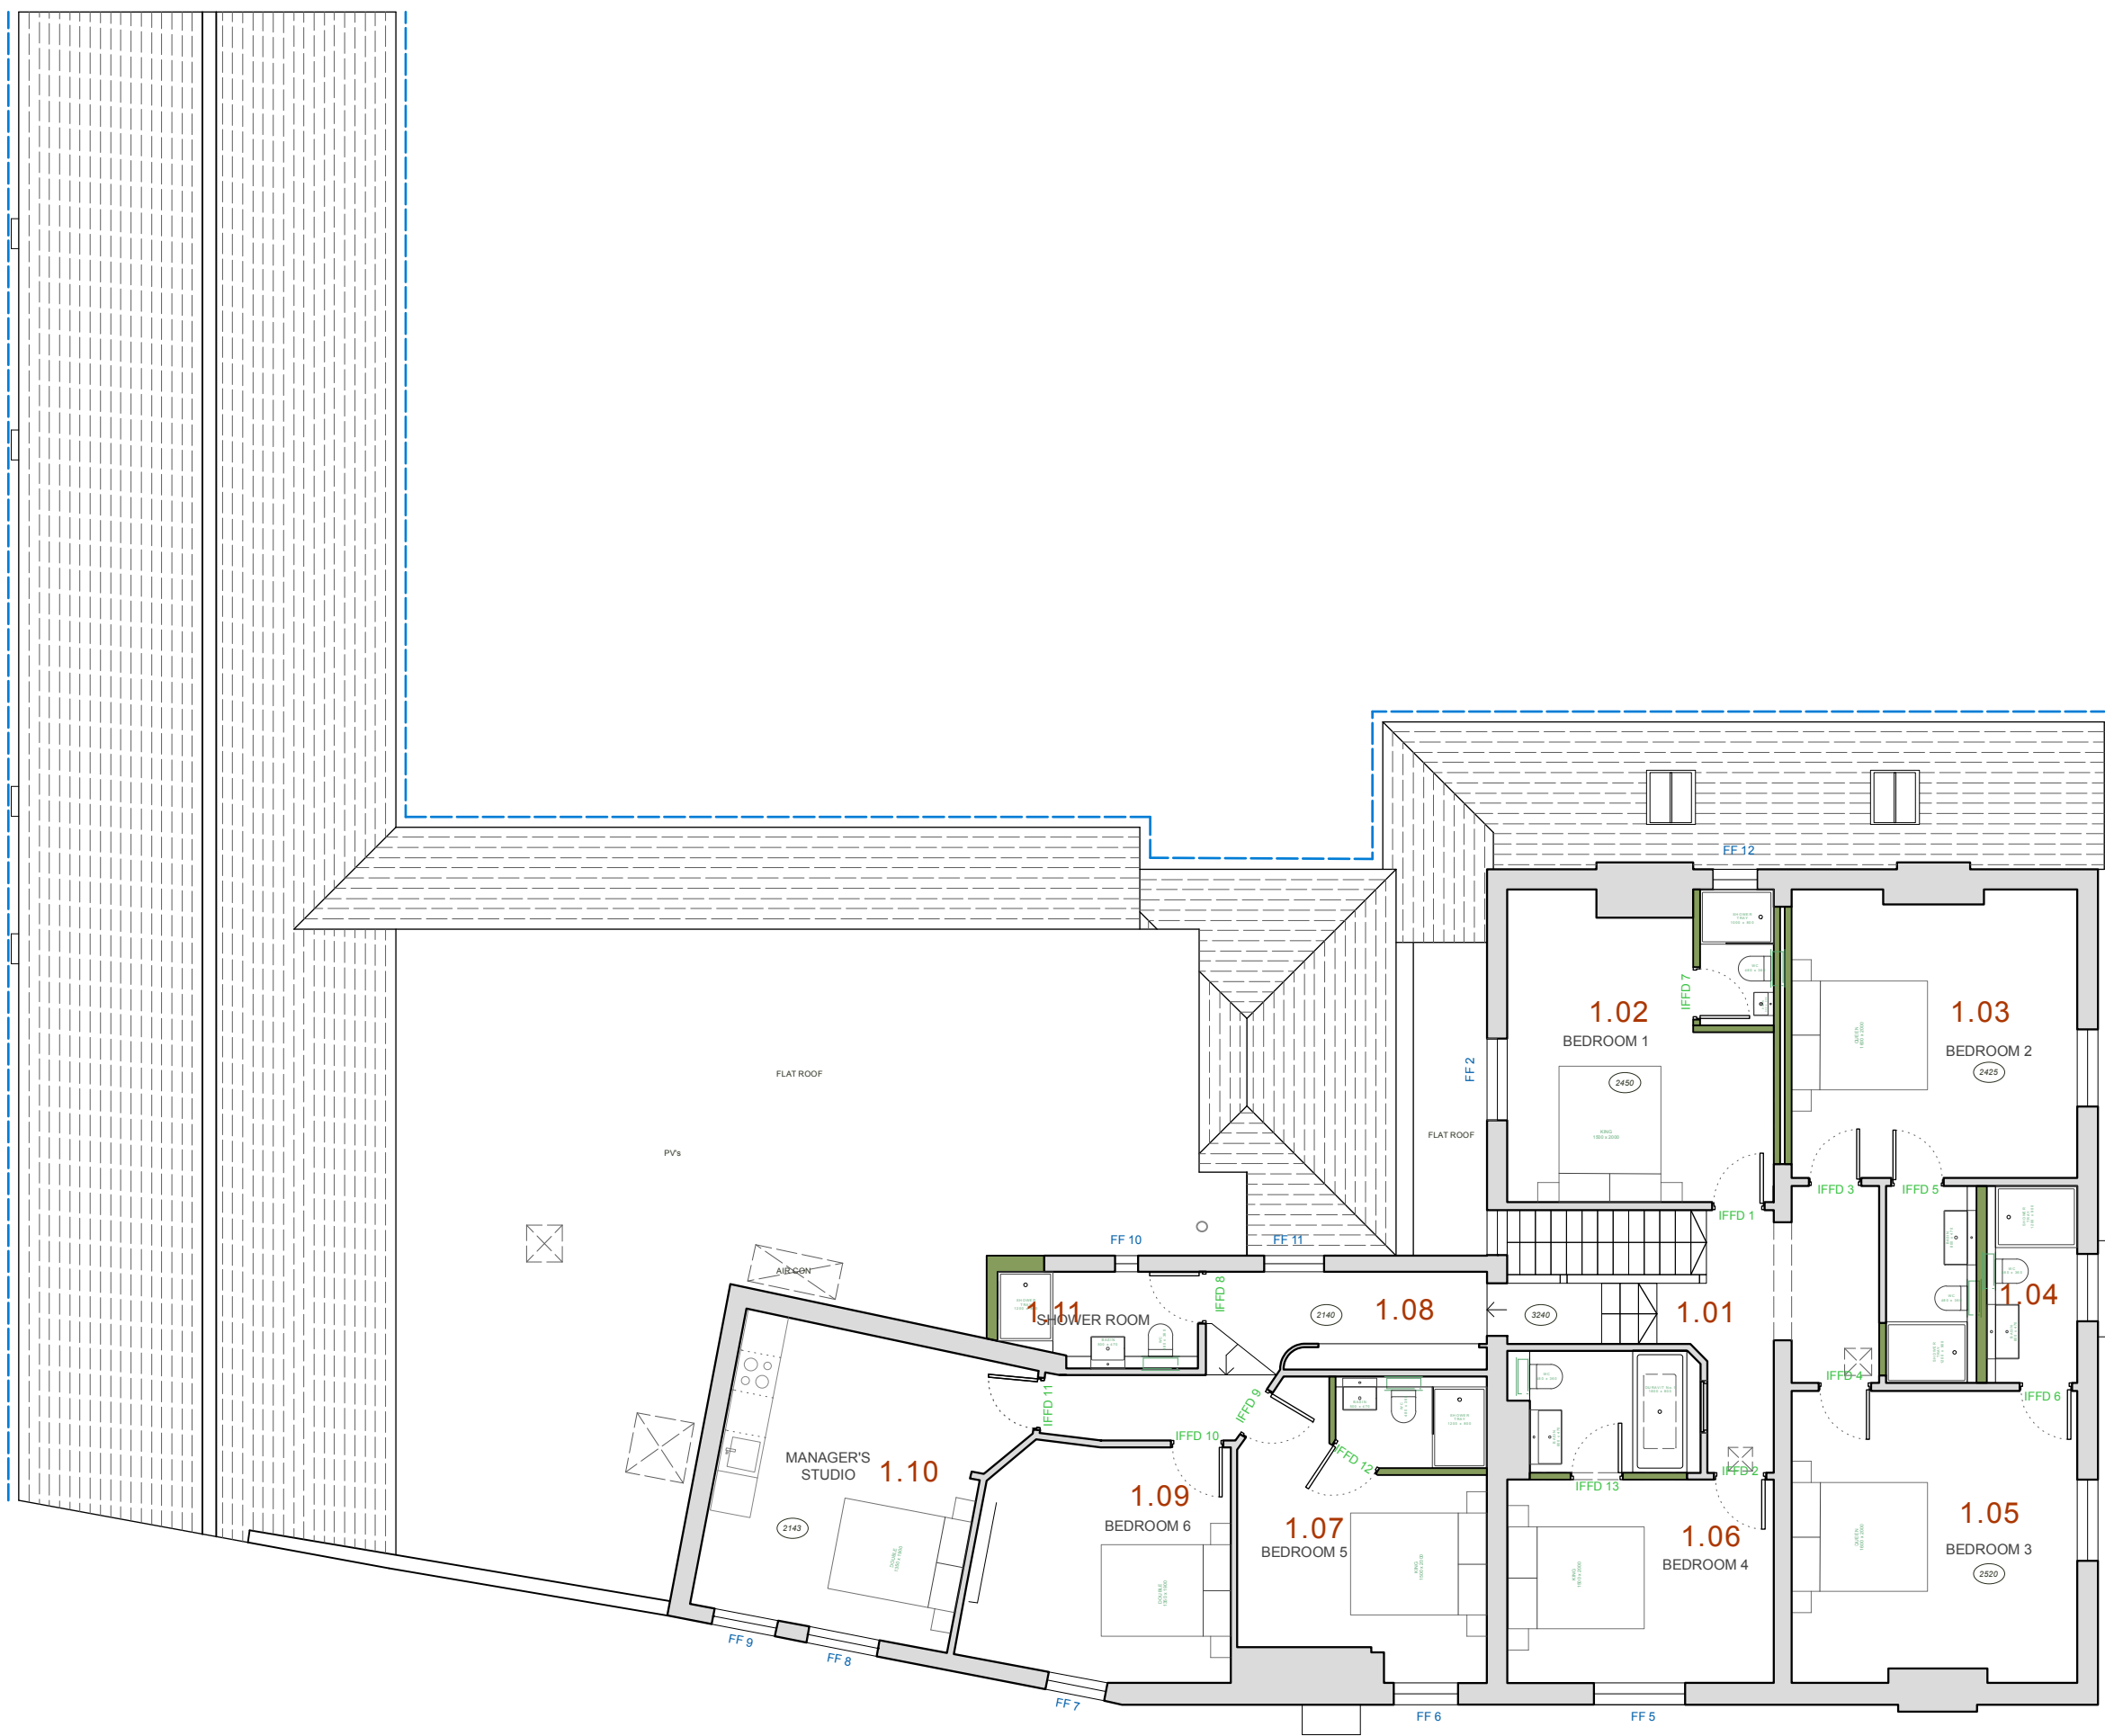

PROPOSED GROUND FLOOR

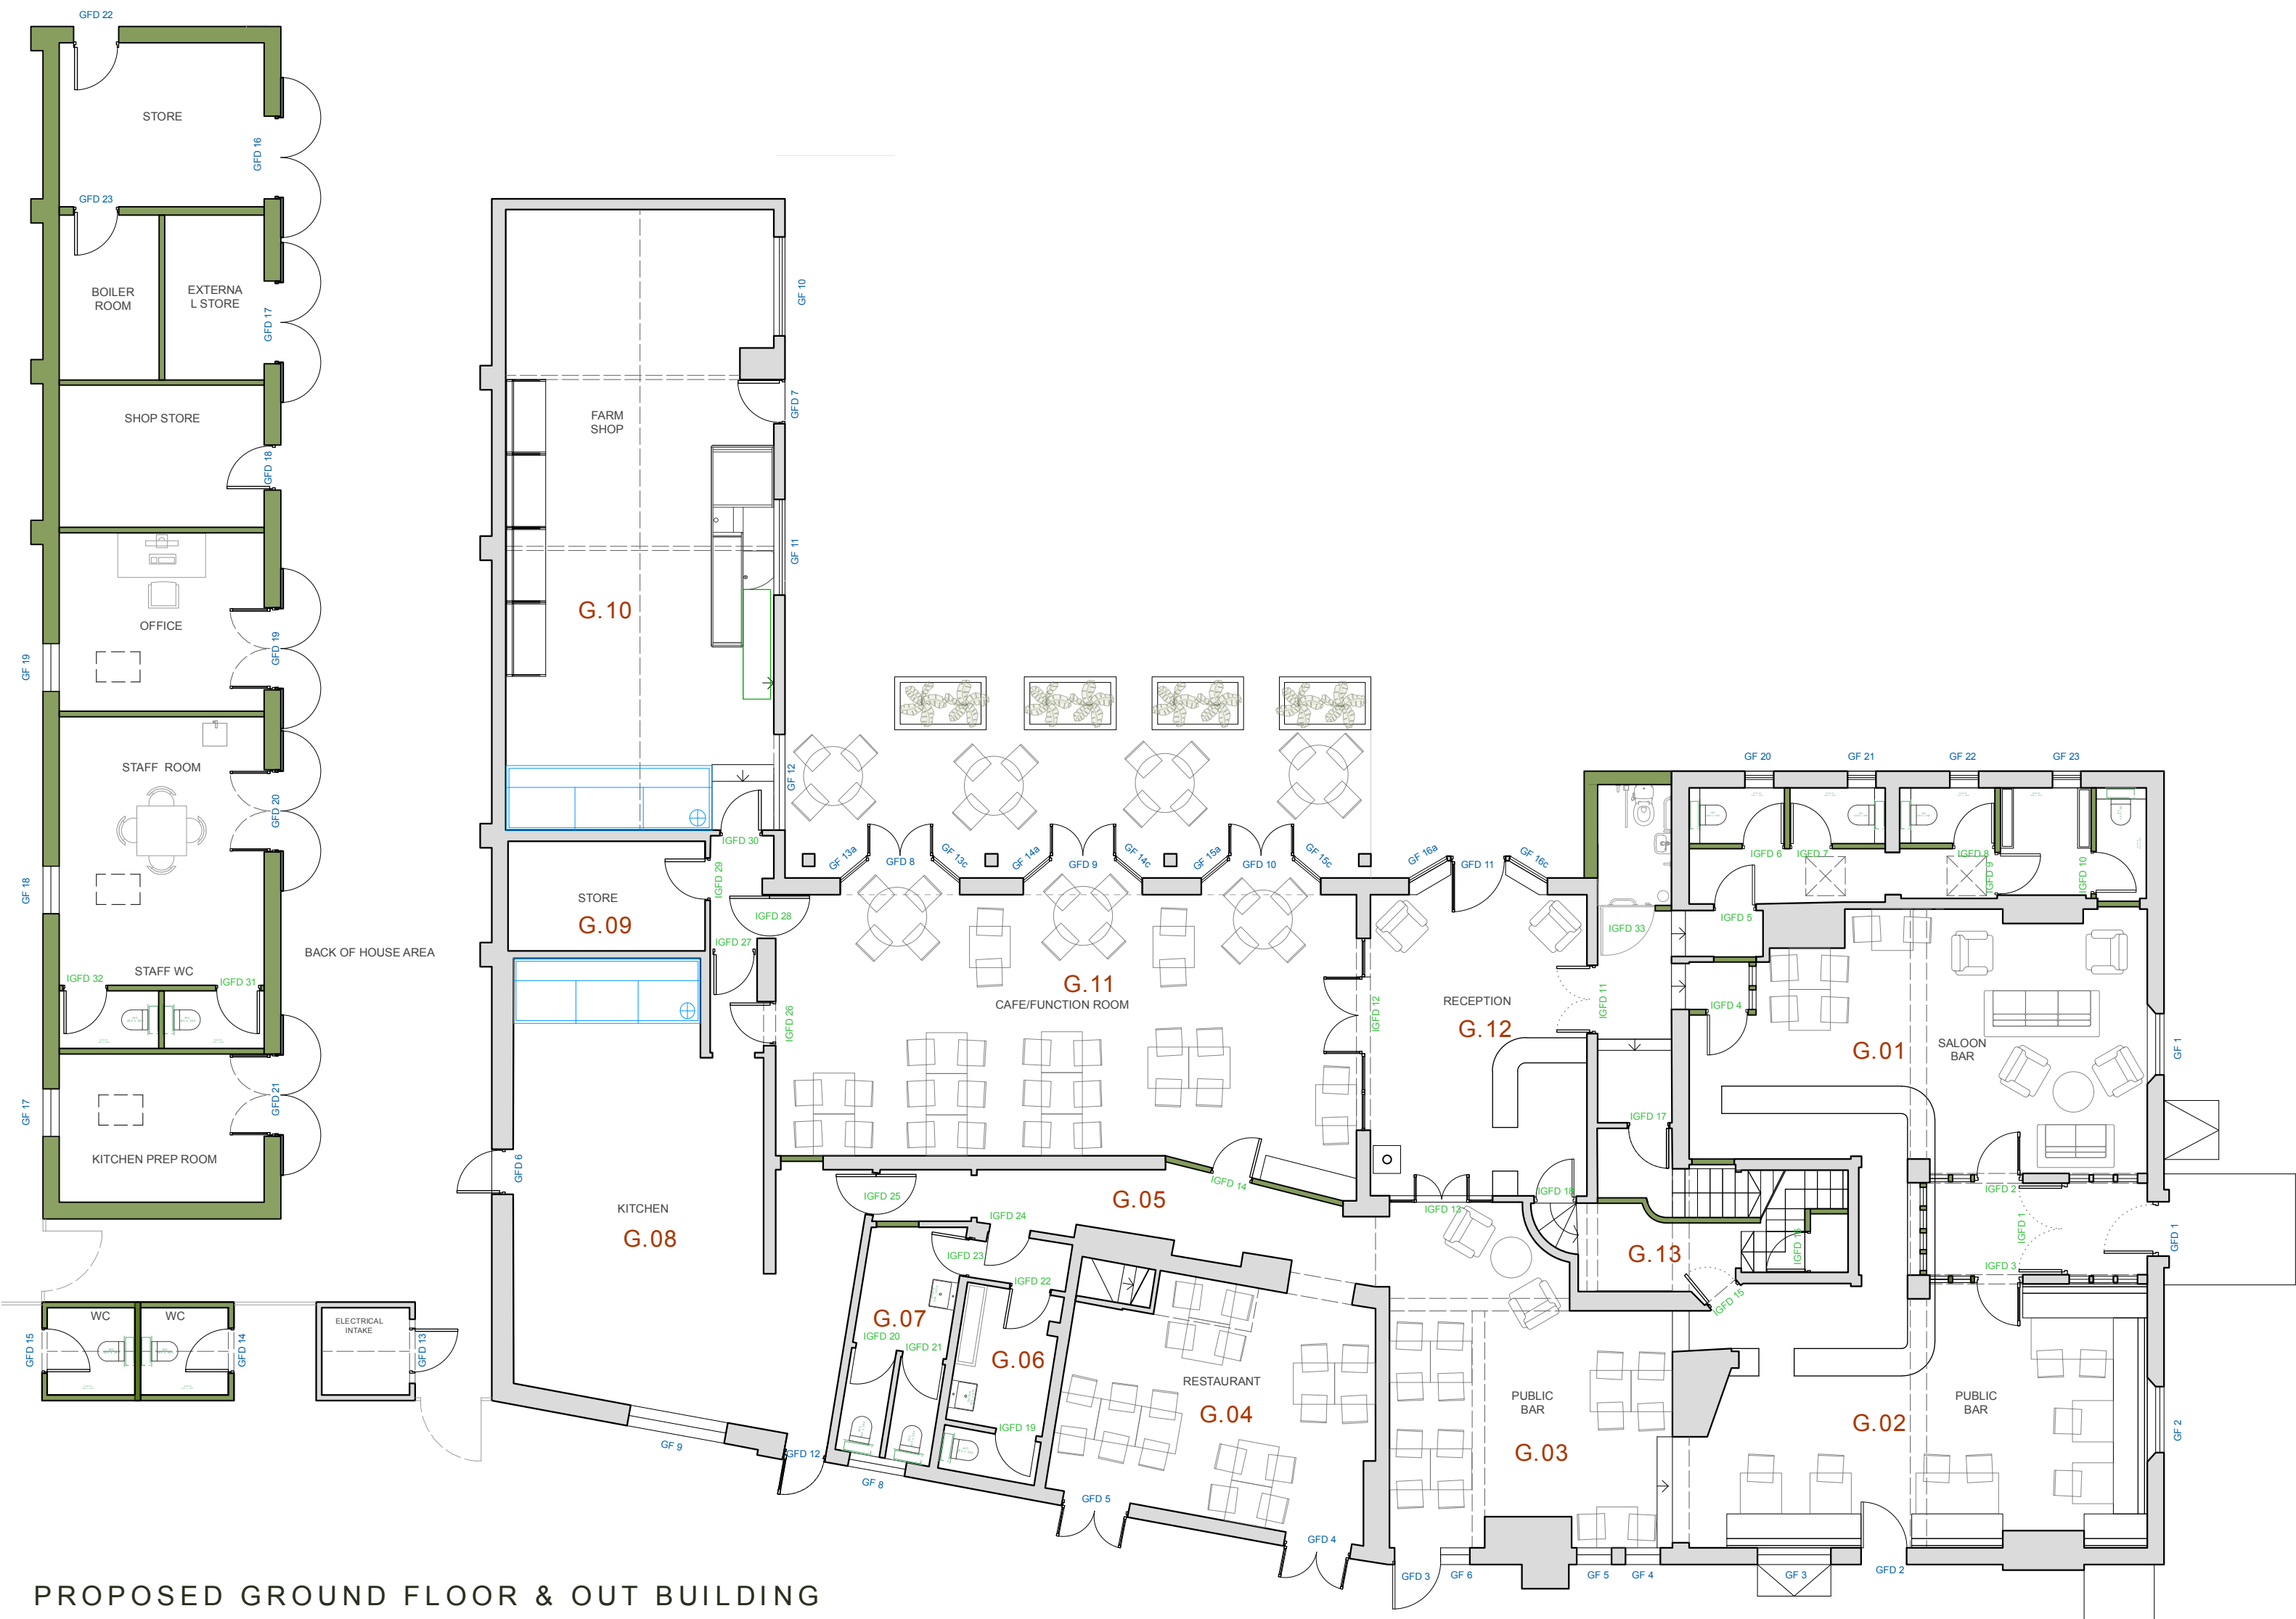

PROPOSED GROUND FLOOR & OUT BUILDING

Ground Floor				
Door	Room	Type	Structural Opening Size	
GFD1	G.01/2	Single (As Existing)	As Existing	
GFD2	G.02	Restored Original Door	As Existing	
GFD3	G.03	Like for Like Replacement	As Existing	
GFD4	G.04	Double Glazed Timber French Doors	2030mm H x 1226mm W	
GFD5	G.04	Double Glazed Timber French Doors	2030mm H x 1226mm W	
GFD6	G.08	Single (As Existing)	As Existing	
GFD7	G.10	Single Timber Frame	2030mm H x 1000mm W	
GFD8	G.11	Double Glazed Timber French Doors	2030mm H x 1226mm W	
GFD9	G.11	Double Glazed Timber French Doors	2030mm H x 1226mm W	
GFD10	G.11	Double Glazed Timber French Doors	2030mm H x 1226mm W	
GFD11	G.12	Single Timber Frame	2030mm H x 1226mm W	
GFD12	G.08	Single (As Existing)	As Existing	
GFD13	Electrical	Single 4 Panel Moulded Fire Door	As Existing	
GFD14	WC	Single Timber Frame	1981mm H x 762mm W	
GFD15	WC	Single Timber Frame	1981mm H x 762mm W	
GFD16	Out Building	Double Timber Frame	1981mm H x 1524mm W	*with out exterior shutters*
GFD17	Out Building	Double Timber Frame	1981mm H x 1524mm W	
GFD18	Out Building	Single Timber Frame	1981mm H x 762mm W	
GFD19	Out Building	Double Timber Frame	1981mm H x 1524mm W	
GFD20	Out Building	Double Timber Frame	1981mm H x 1524mm W	
GFD21	Out Building	Double Timber Frame	1981mm H x 1524mm W	
GFD22	Out Building	Single Timber Frame	1981mm H x 762mm W	
GFD23	Out Building	Single Timber Frame	1981mm H x 762mm W	
IGFD1	Main Entrance	Double Timber Frame	1981mm H x 1524mm W	
IGFD2	Main Entrance	Single Timber Frame	1981mm H x 762mm W	
IGFD3	Main Entrance	Single Timber Frame	1981mm H x 762mm W	
IGFD4	G.01	Single 4 Panel Moulded Fire Door	1981mm H x 762mm W	
IGFD5	Toilets	Single WC Door	1981mm H x 762mm W	
IGFD6	Toilets	Single WC Door	1981mm H x 762mm W	
IGFD7	Toilets	Single WC Door	1981mm H x 762mm W	
IGFD8	Toilets	Single WC Door	1981mm H x 762mm W	
IGFD9	Toilets	Single WC Door	1981mm H x 762mm W	
IGFD10	Toilets	Single WC Door	1981mm H x 762mm W	
IGFD11	G.012	Double Timber Frame	1981mm H x 1226mm W	
IGFD12	G.012	Double Glazed Timber French Doors	2030mm H x 1226mm W	
IGFD13	G.012	Double Glazed Timber French Doors	2030mm H x 1000mm W	
IGFD14	G.011	Single 4 Panel Moulded Fire Door	1981mm H x 762mm W	
IGFD15	G.013	Single 4 Panel Moulded Fire Door	1981mm H x 762mm W	
IGFD16	G.013	Single 4 Panel Moulded Fire Door	1981mm H x 762mm W	
IGFD17	G.012	Single 4 Panel Moulded Fire Door	1981mm H x 762mm W	
IGFD18	G.012	Single 4 Panel Moulded Fire Door	1981mm H x 762mm W	
IGFD19	Toilets	Single WC Door	1981mm H x 762mm W	
IGFD20	Toilets	Single WC Door	1981mm H x 762mm W	
IGFD21	Toilets	Single WC Door	1981mm H x 762mm W	
IGFD22	Toilets	Single WC Door	1981mm H x 762mm W	
IGFD23	Toilets	Single WC Door	1981mm H x 762mm W	
IGFD24	Toilets	Single WC Door	1981mm H x 762mm W	
IGFD25	Toilets	Single WC Door	1981mm H x 762mm W	
IGFD26	G.011	Single 4 Panel Moulded Fire Door	1981mm H x 762mm W	
IGFD27	G.08	Single 4 Panel Moulded Fire Door	1981mm H x 762mm W	
IGFD28	G.011	Single 4 Panel Moulded Fire Door	1981mm H x 762mm W	
IGFD29	G.09	Single 4 Panel Moulded Fire Door	1981mm H x 762mm W	
IGFD30	G.10	Single 4 Panel Moulded Fire Door	1981mm H x 762mm W	
IGFD31	Out Building	Single WC Door	1981mm H x 762mm W	
IGFD32	Out Building	Single WC Door	1981mm H x 762mm W	
IGFD33	Disabled Toilets	Single 4 Panel Moulded Door	1981mm H x 962mm W	
First Floor				
Door	Room	Type	Structural Opening Size	
IFFD1	1.02	Single 4 Panel Moulded Fire Door	1981mm H x 762mm W	
IFFD2	1.06	Single 4 Panel Moulded Fire Door	1981mm H x 762mm W	
IFFD3	1.03	Single 4 Panel Moulded Fire Door	1981mm H x 762mm W	
IFFD4	1.05	Single 4 Panel Moulded Fire Door	1981mm H x 762mm W	
IFFD5	1.04	Single 4 Panel Moulded Fire Door	1981mm H x 762mm W	
IFFD6	1.04	Single 4 Panel Moulded Fire Door	1981mm H x 762mm W	
IFFD7	1.02	Single 4 Panel Moulded Fire Door	1981mm H x 762mm W	
IFFD8	1.11	Single 4 Panel Moulded Fire Door	1981mm H x 762mm W	
IFFD9	1.07	Single 4 Panel Moulded Fire Door	1981mm H x 762mm W	
IFFD10	1.09	Single 4 Panel Moulded Fire Door	1981mm H x 762mm W	
IFFD11	1.10	Single 4 Panel Moulded Fire Door	1981mm H x 762mm W	
IFFD12	1.07	Single 4 Panel Moulded Fire Door	1981mm H x 762mm W	
IFFD13	1.06	Single 4 Panel Moulded Fire Door	1981mm H x 762mm W	

REV	DATE	COMMENT	BY
-----	------	---------	----

A	27.01.2026	PLANNING CONDITION	EB
---	------------	--------------------	----

PRINT DRAWING AT A1

N.B. Unless otherwise noted this drawing is not to be used for construction purposes. If indicated as feasibility this drawing is subject to a detailed site investigation, including ground conditions/contaminates, drainage design and planning / density negotiations. The layout may be based upon an enlargement of an os sheet or other small scale plans and its accuracy needs to be verified by survey. CDM regulations have not been fully considered.

The Workshop, unit 3,
29-42 Windsor Street,
Brighton, BN1 1RJ

landivar-architects.com
info@landivar-architects.com
01273 739590

