

PLANNING CONDITIONS - CONDITION 4a

THE CASTLE INN, HICKSTEAD RH17 5LZ

LANDÍVAR

ARCHITECTS


The Castle Inn, Hickstead, RH17 5LZ

1725 4.050_RevA

CLIENT	CHLOE BREEN
DRAWING	AS PROPOSED ENTRANCE CANOPY
DATE	JAN 2026
SCALE	1:50, 1:20, 1:5 @ A1




HISTORIC PHOTOGRAPH, c.1910 SHOWING ENTRANCE CANOPY

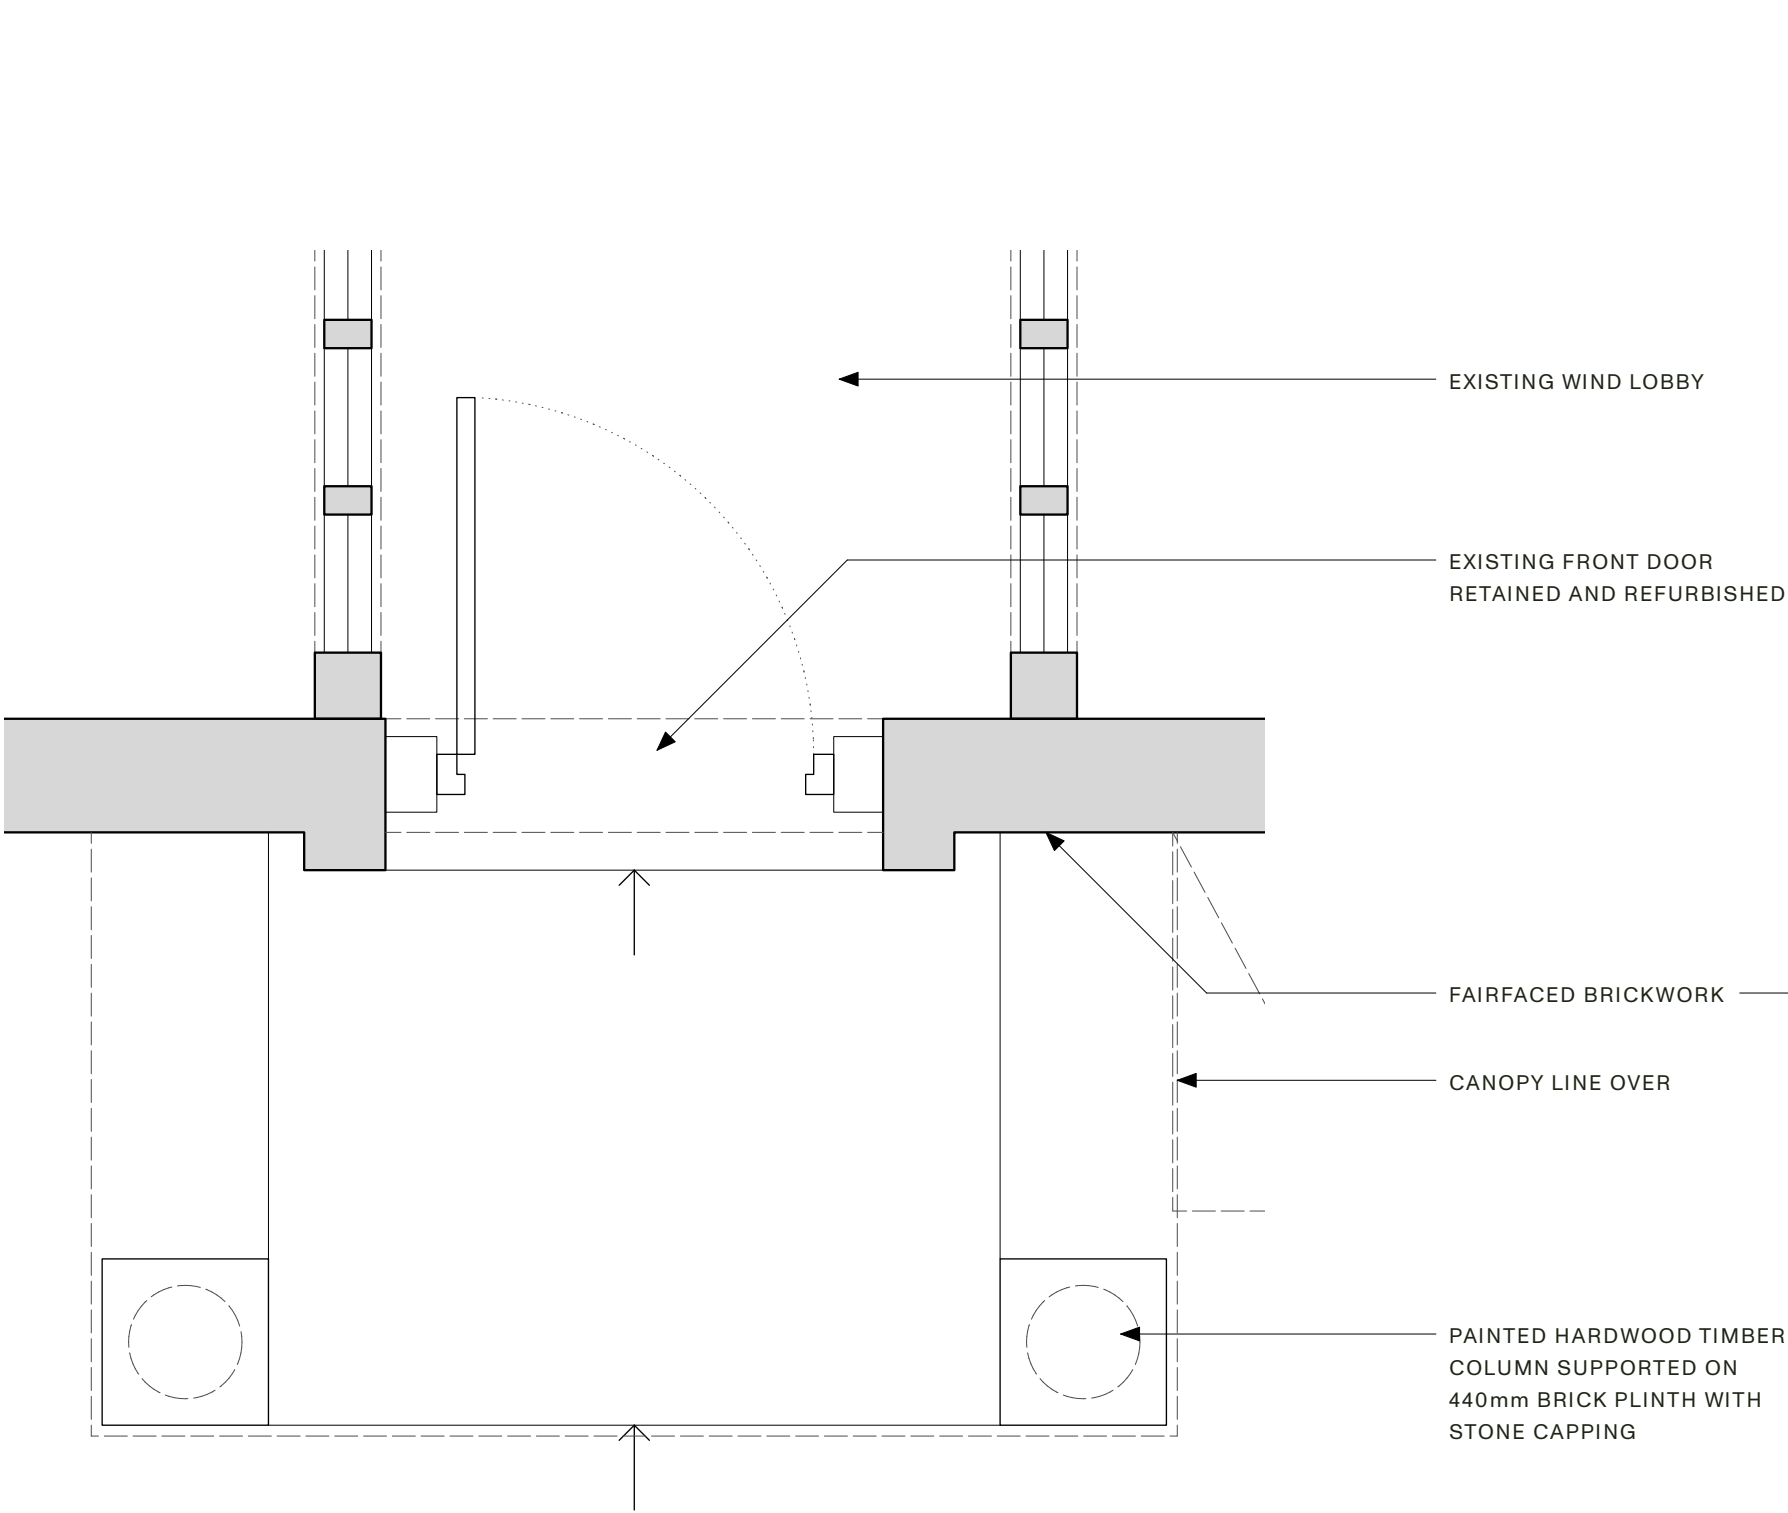


AS PROPOSED PLAN



AS PROPOSED ELEVATION

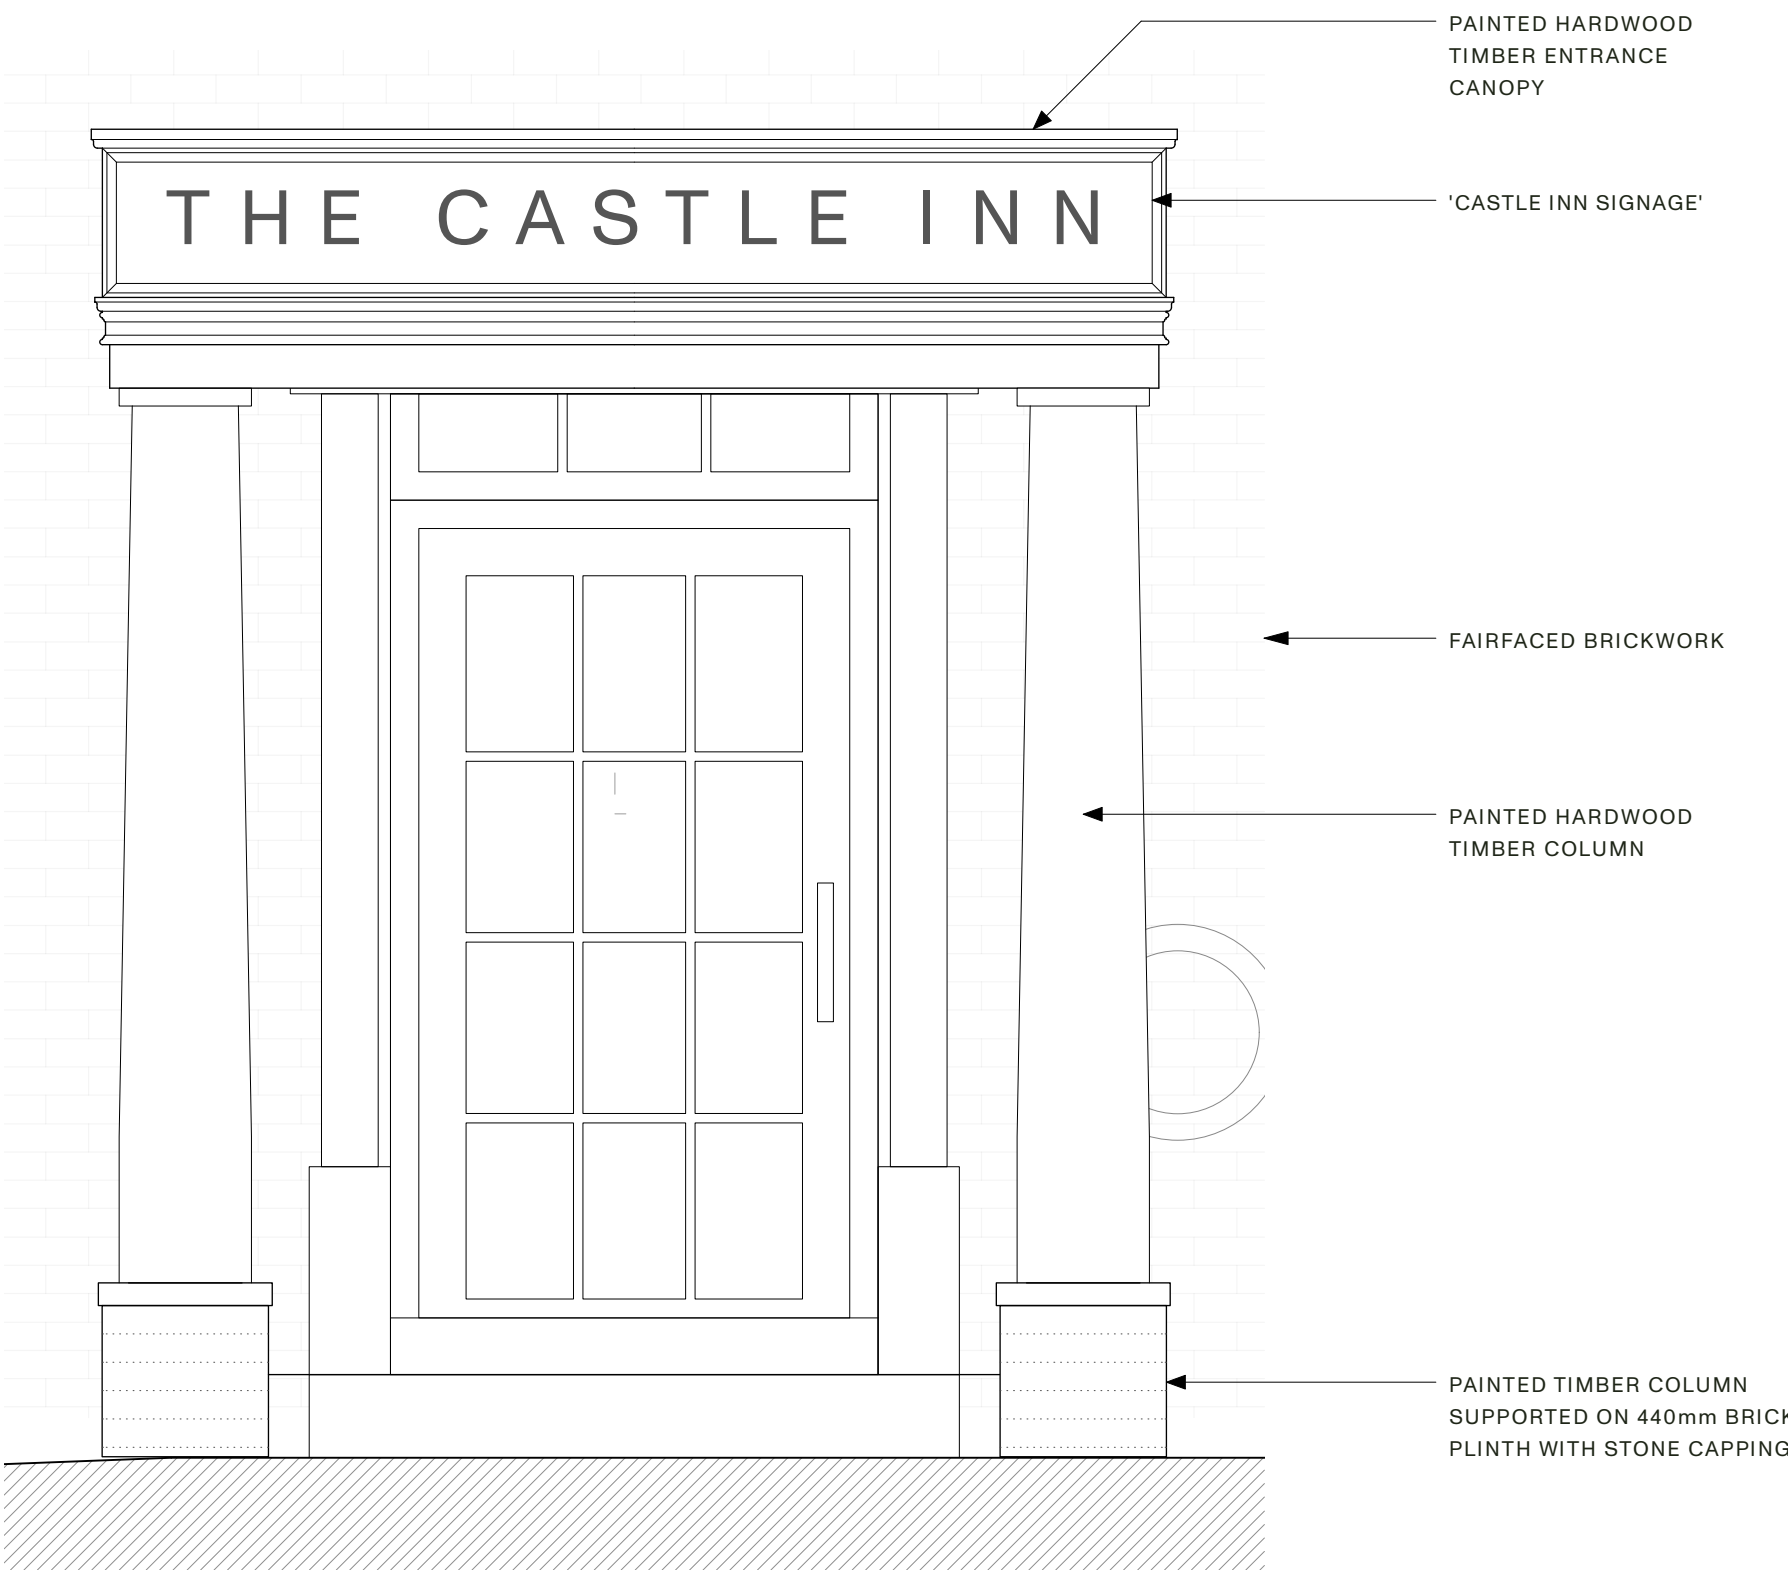

AS PROPOSED ELEVATION

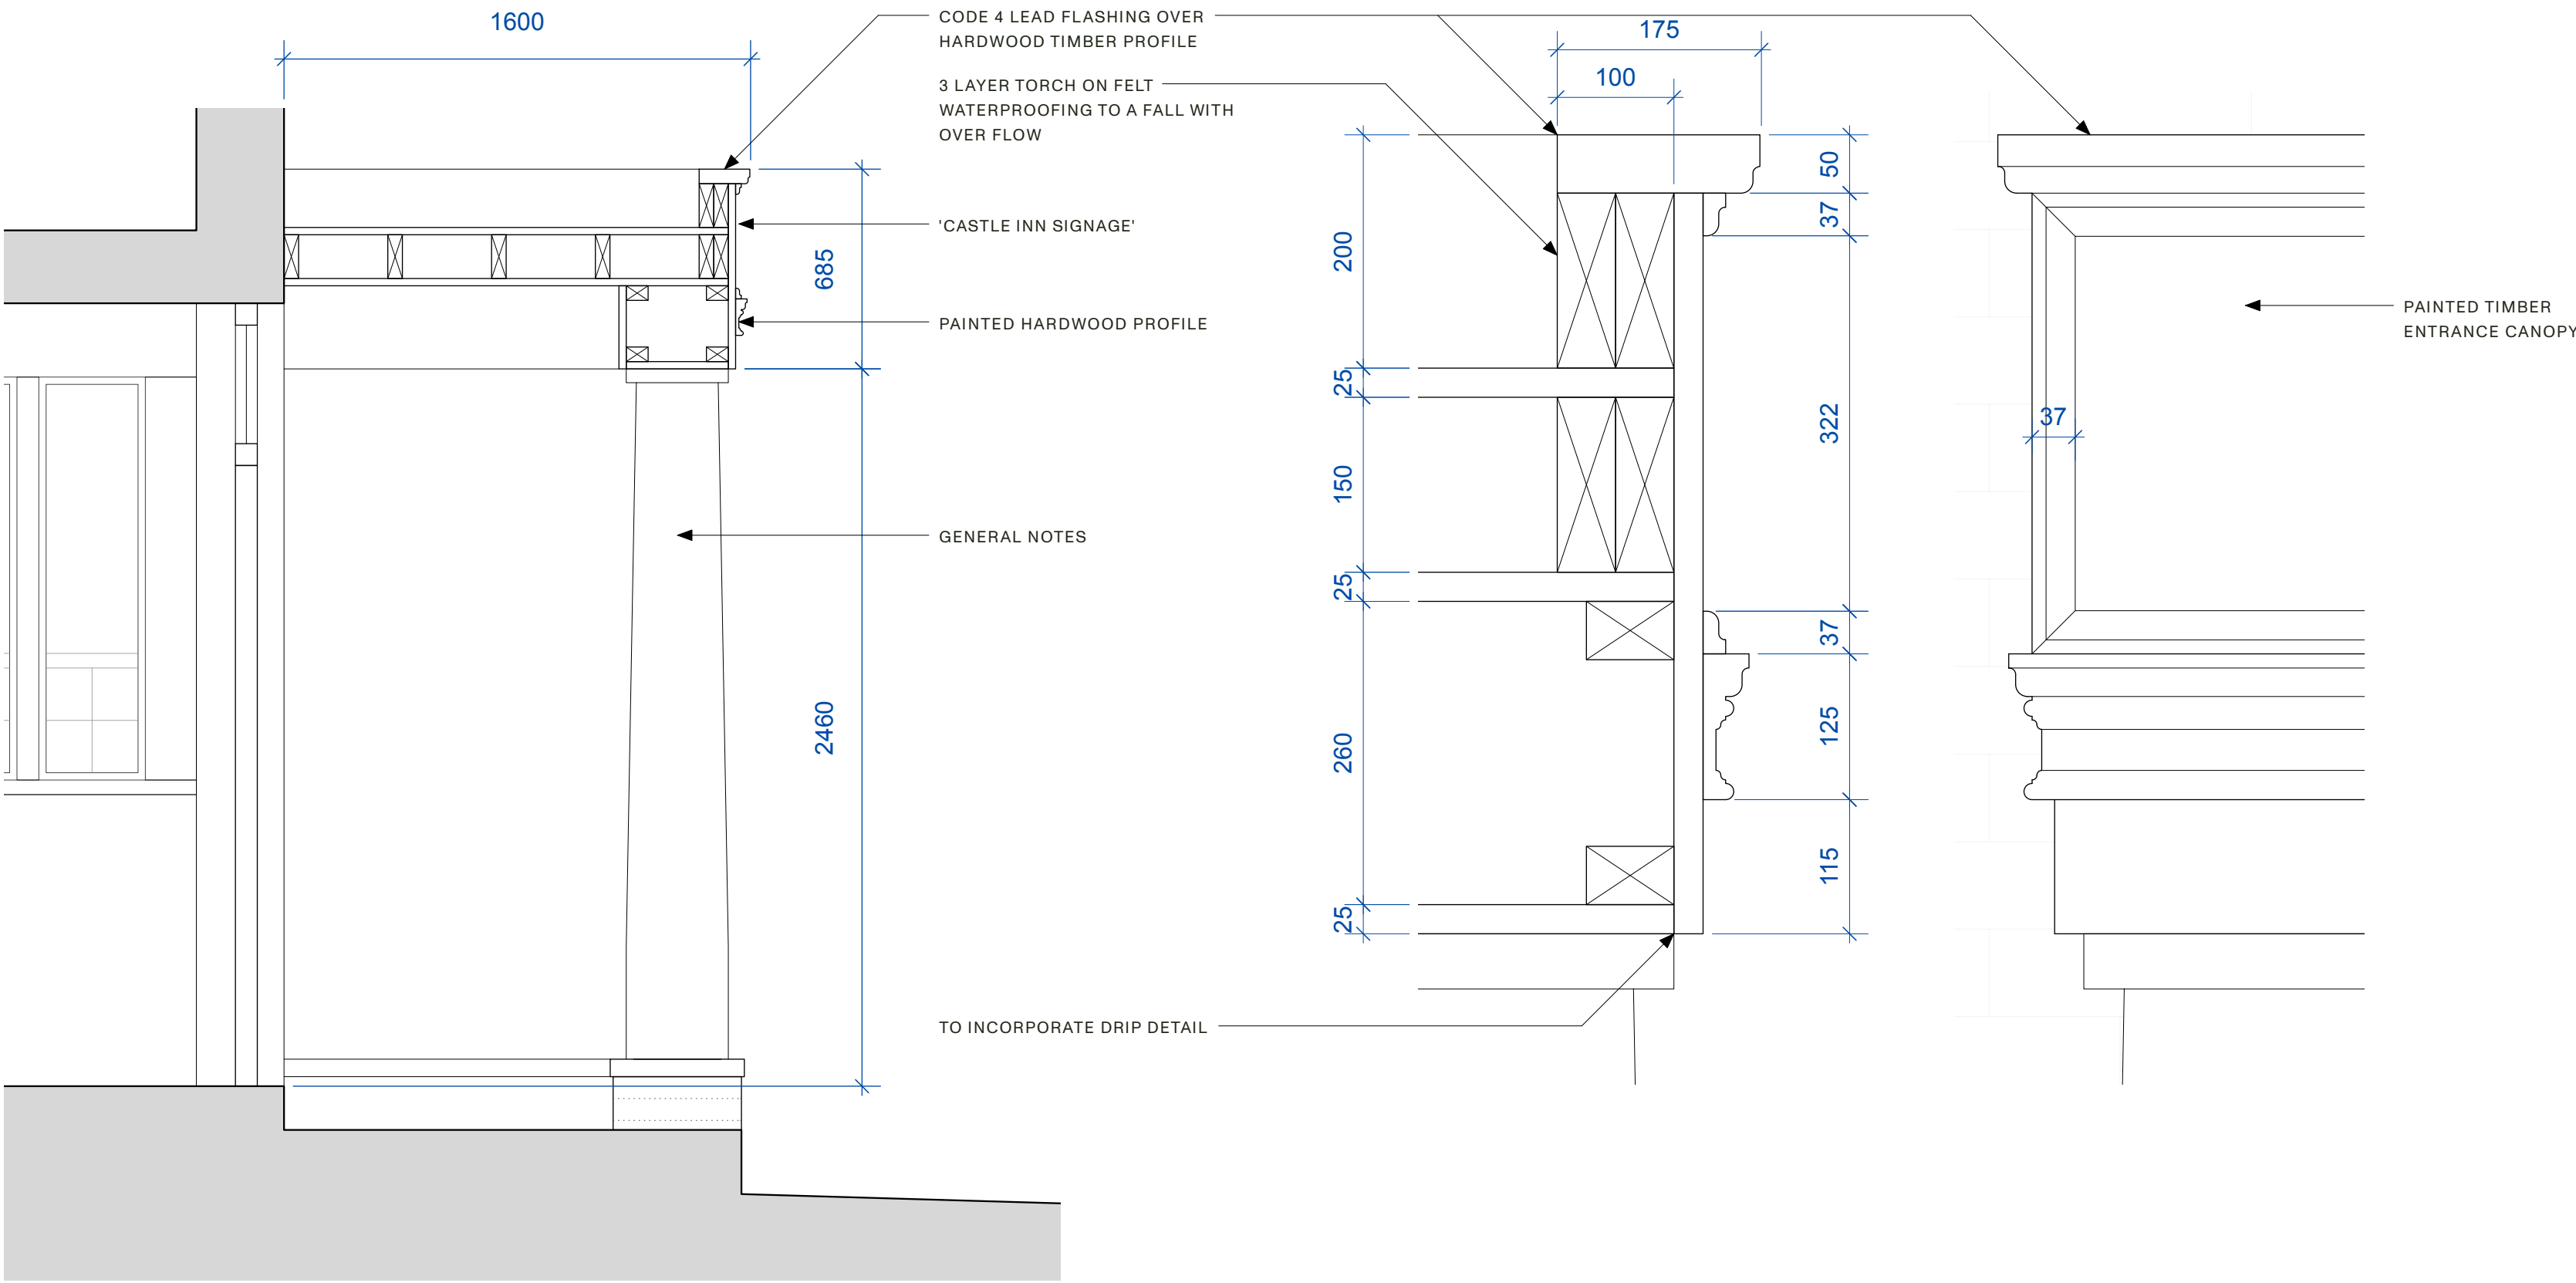

AS PROPOSED SECTION



AS PROPOSED TYPICAL DETAIL



REV	DATE	COMMENT	BY
A	21.01.2026	PLANNING CONDITION	EB

PRINT DRAWING AT A1

N.B. Unless otherwise noted this drawing is not to be used for construction purposes. If indicated as feasibility this drawing is subject to a detailed site investigation, including ground conditions/ contaminants, drainage design and planning / density negotiations. The layout may be based upon an enlargement of an os sheet or other small scale plans and its accuracy needs to be verified by survey. CDM regulations have not been fully considered.

