

PLANNING CONDITIONS - CONDITION 5

THE CASTLE INN, HICKSTEAD RH17 5LZ


LANDÍVAR

ARCHITECTS


The Castle Inn, Hickstead, RH17 5LZ

1725 4.063_RevA


CLIENT	CHLOE BREEN
DRAWING	PROPOSED LANDSCAPING DETAILS
DATE	JAN 2026
SCALE	1:15 @ A1

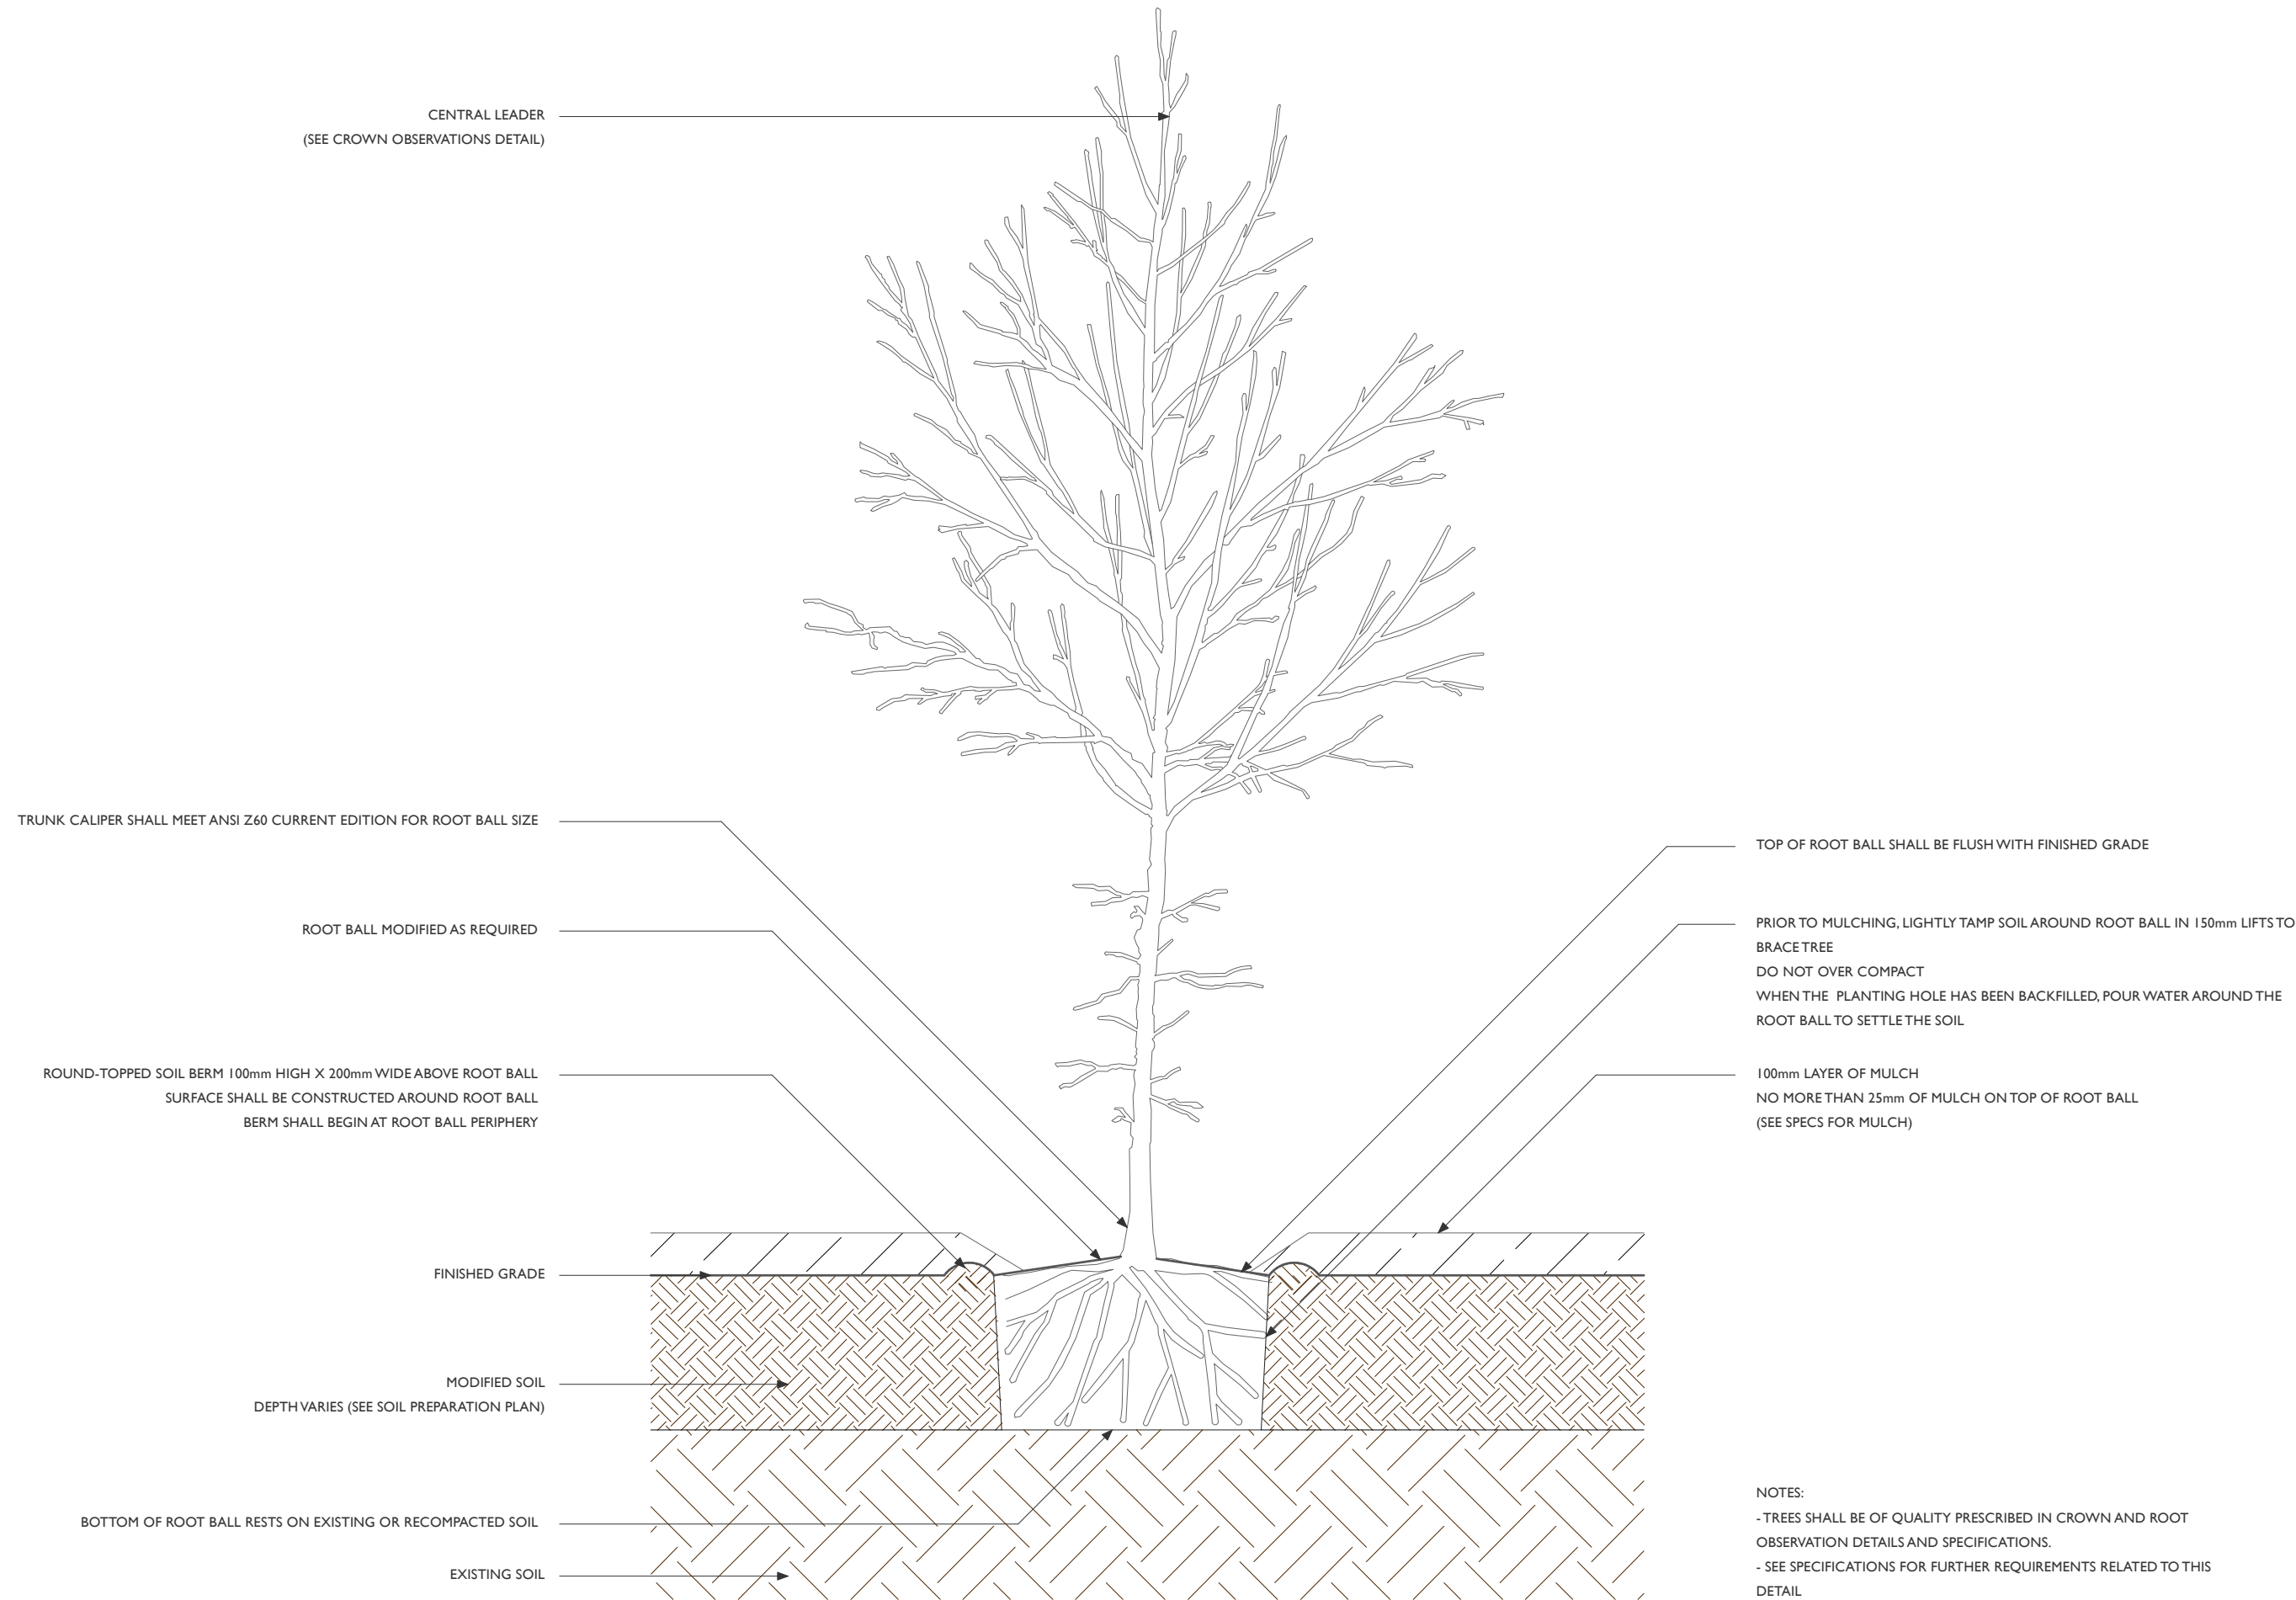


TYPICAL DETAIL, TREE PLANTING (DETAIL SECTION)

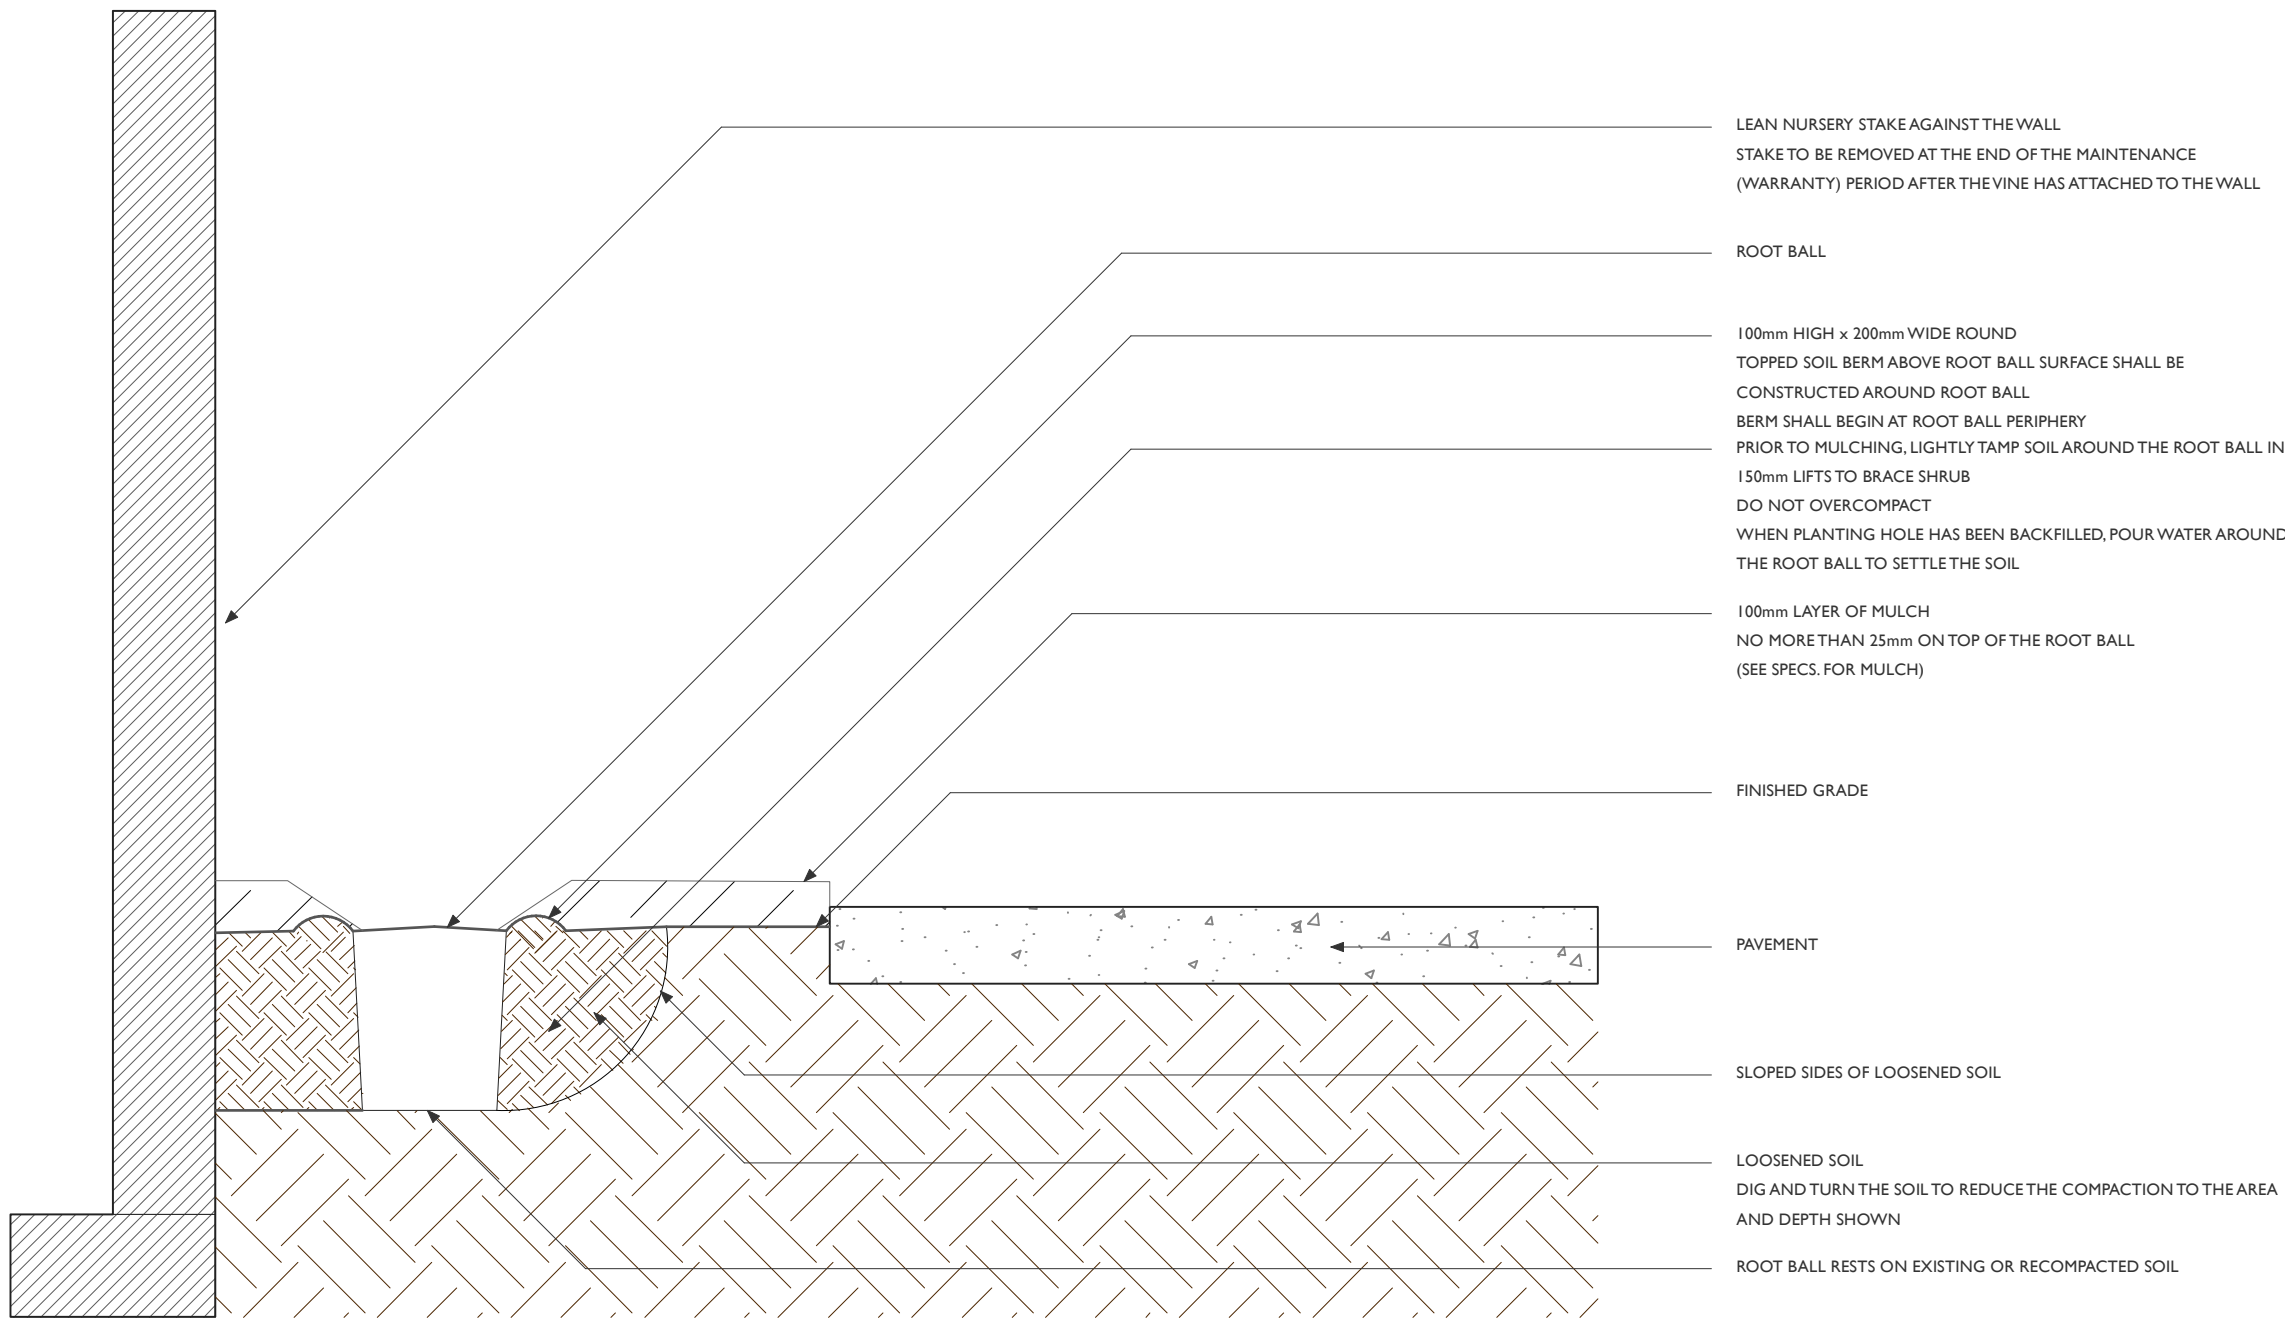

TYPICAL DETAIL, VINE PLANTING (DETAIL SECTION)

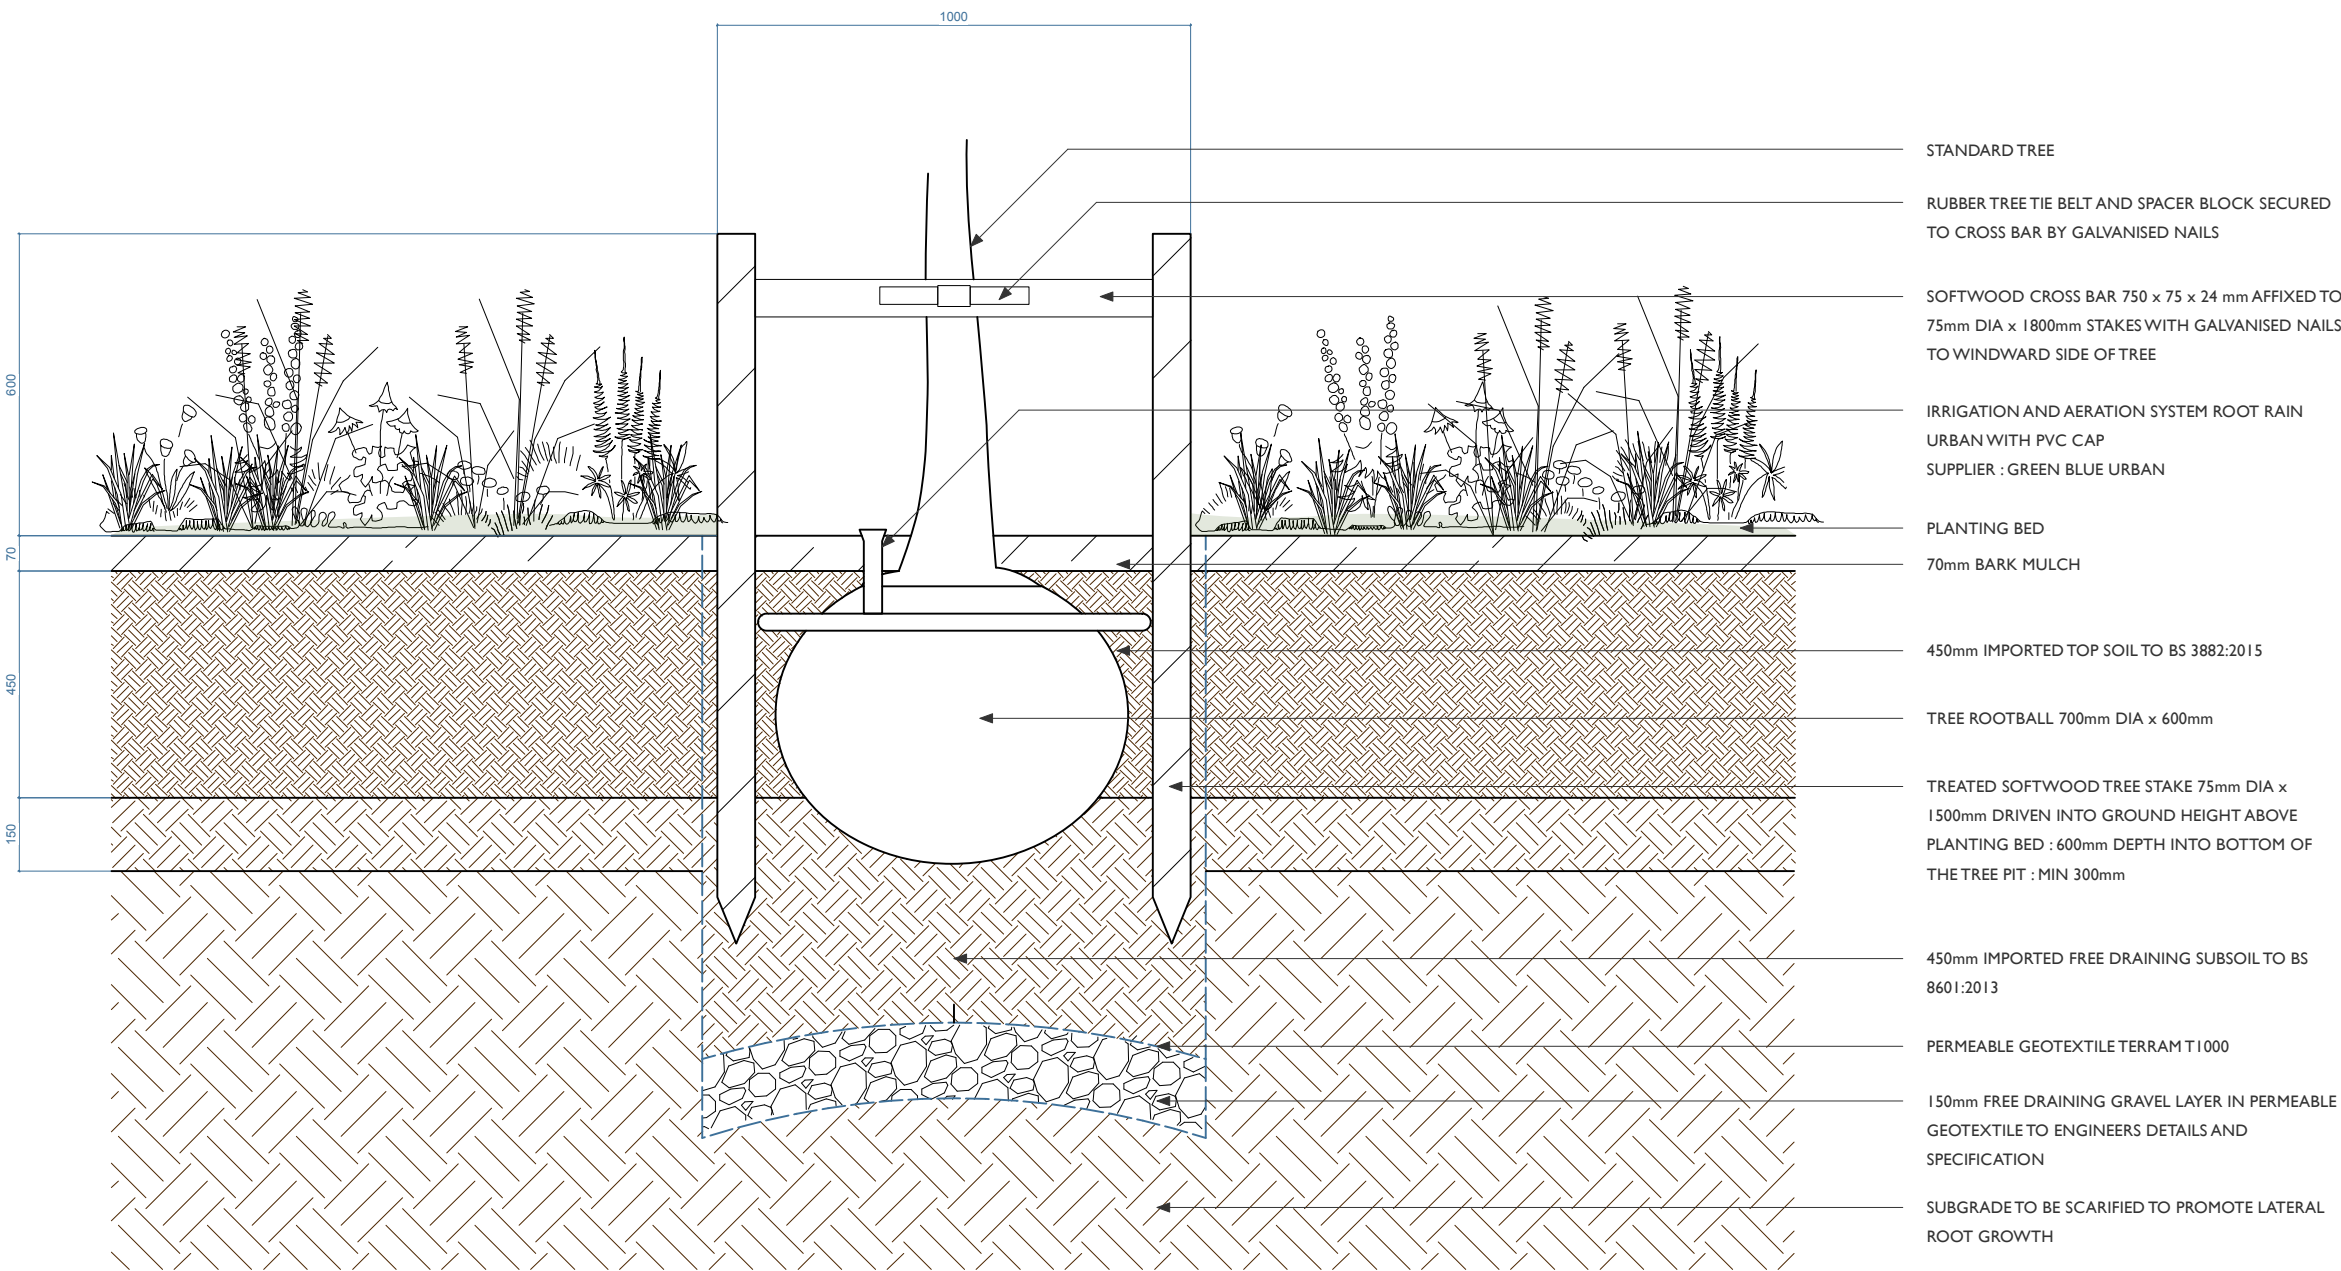

TYPICAL DETAIL, TREE PIT IN LAWN SOFT LANDSCAPING (SECTION)

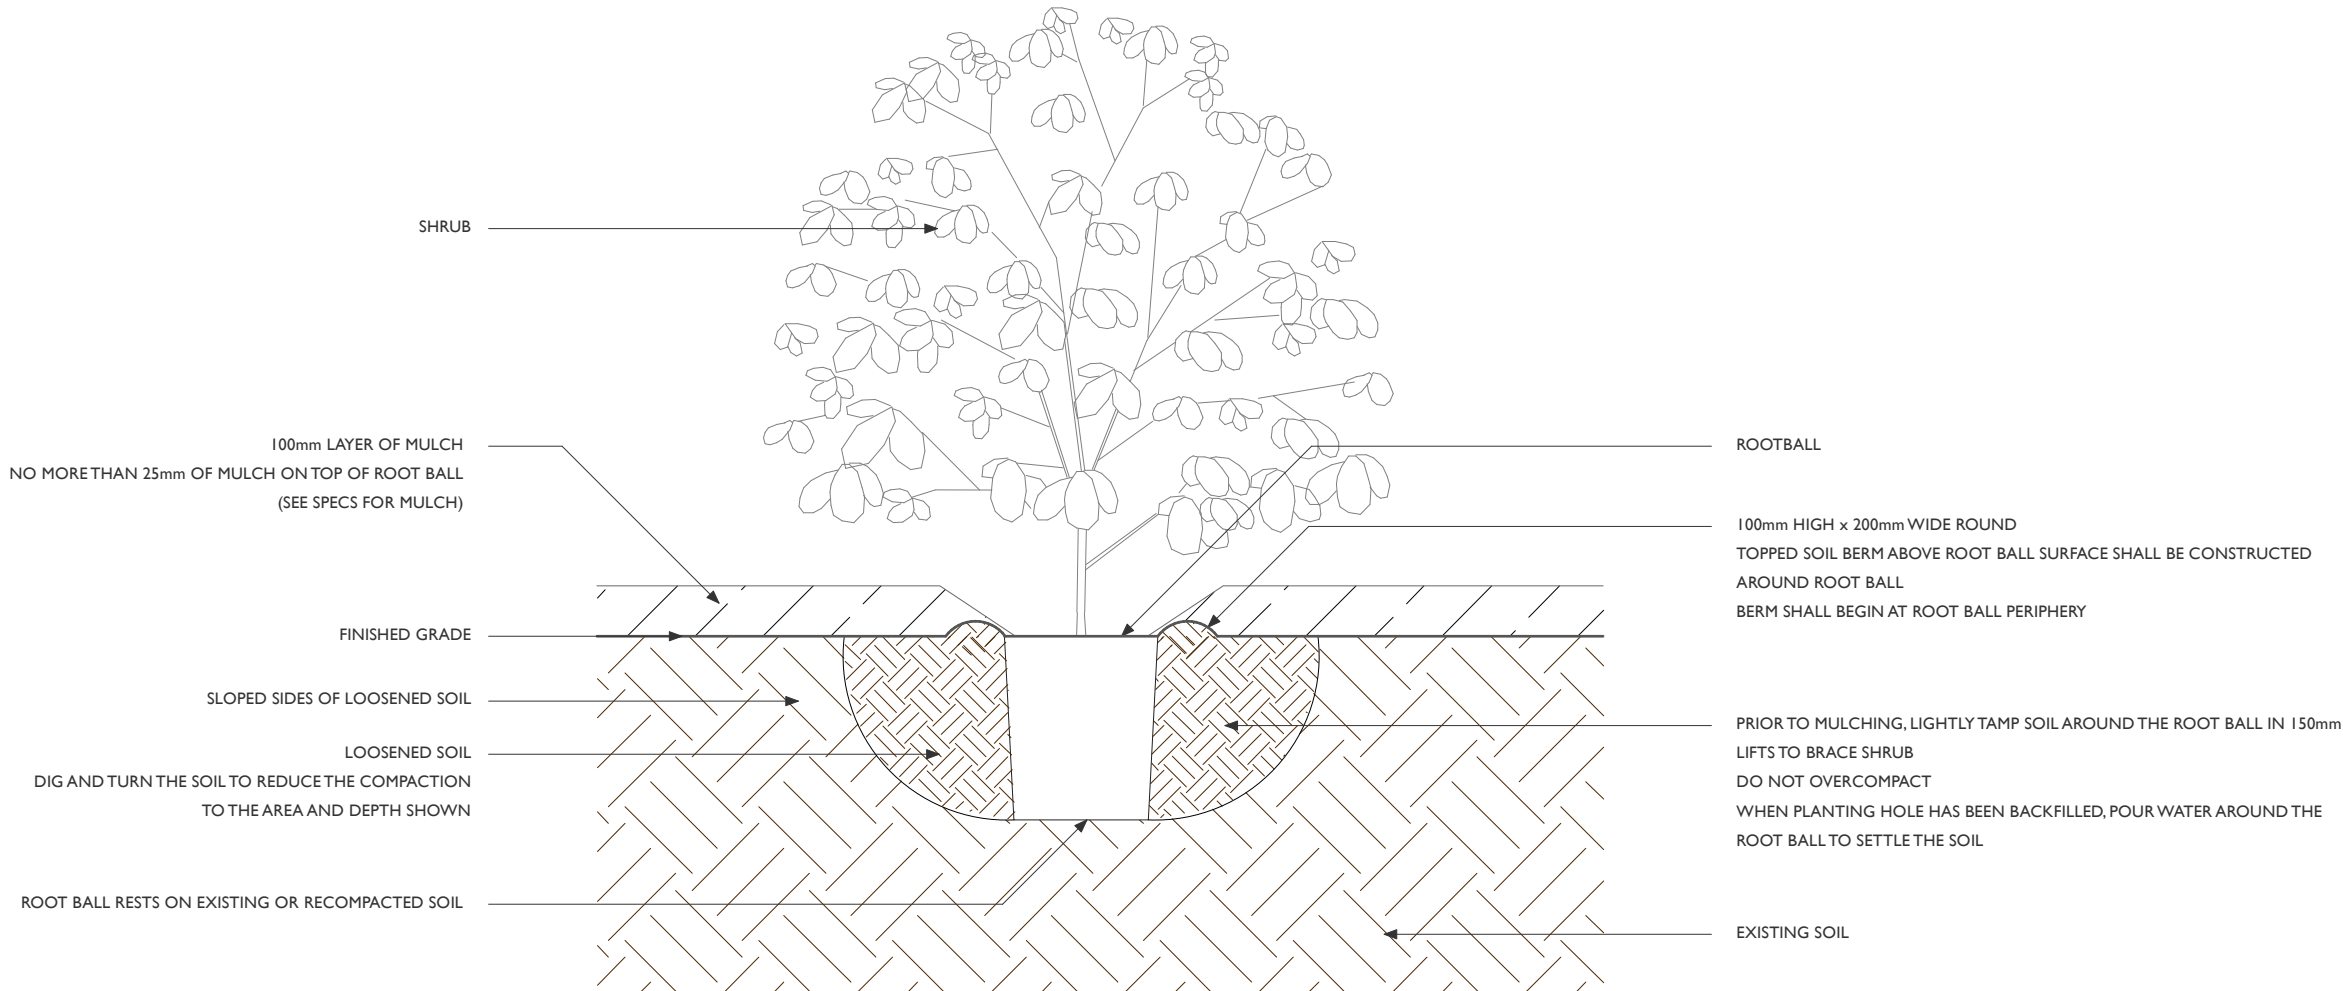

TYPICAL DETAIL, SHRUB PLANTING (DETAIL SECTION)

PRINT DRAWING AT A1

N.B. Unless otherwise noted this drawing is not to be used for construction purposes. If indicated as feasibility this drawing is subject to a detailed site investigation, including ground conditions/contaminates, drainage design and planning / density negotiations. The layout may be based upon an enlargement of an os sheet or other small scale plans and its accuracy needs to be verified by survey. CDM regulations have not been fully considered.

The Workshop, unit 3,
29-42 Windsor Street,
Brighton, BN1 1RJ

landivar-architects.com
info@landivar-architects.com
01273 739590

