




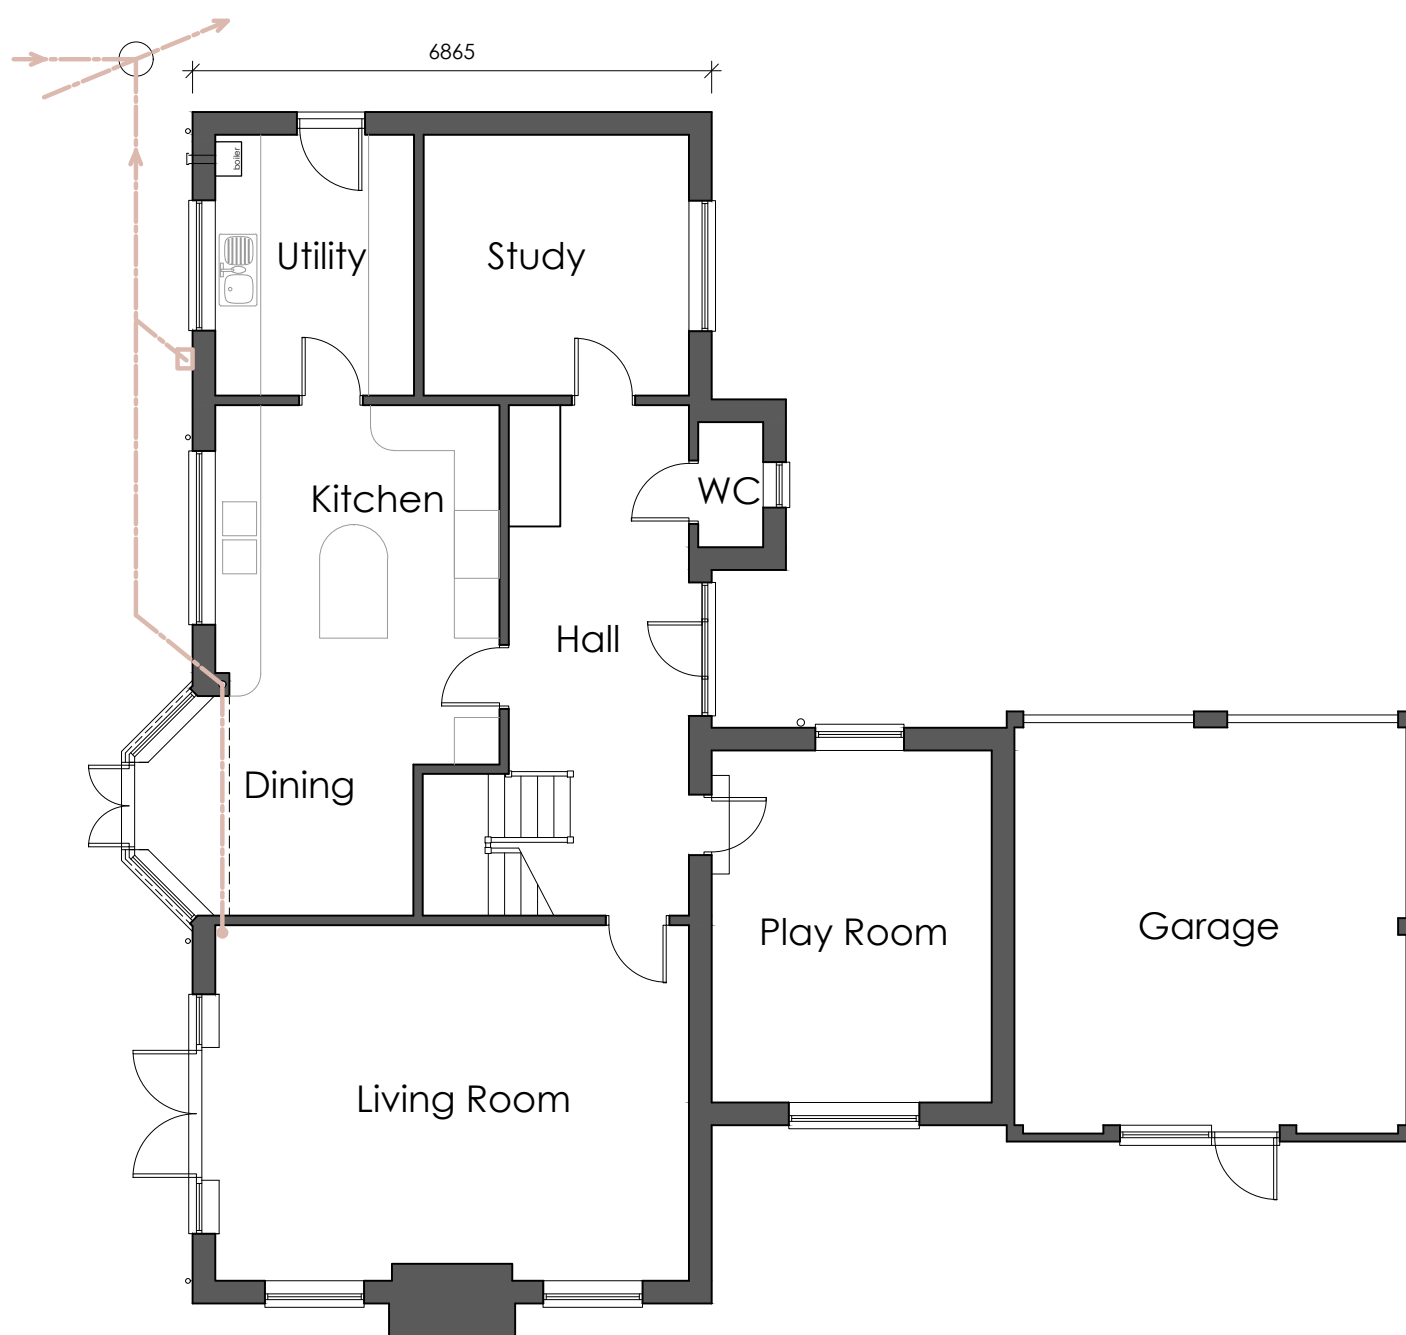

Ground Floor Plan

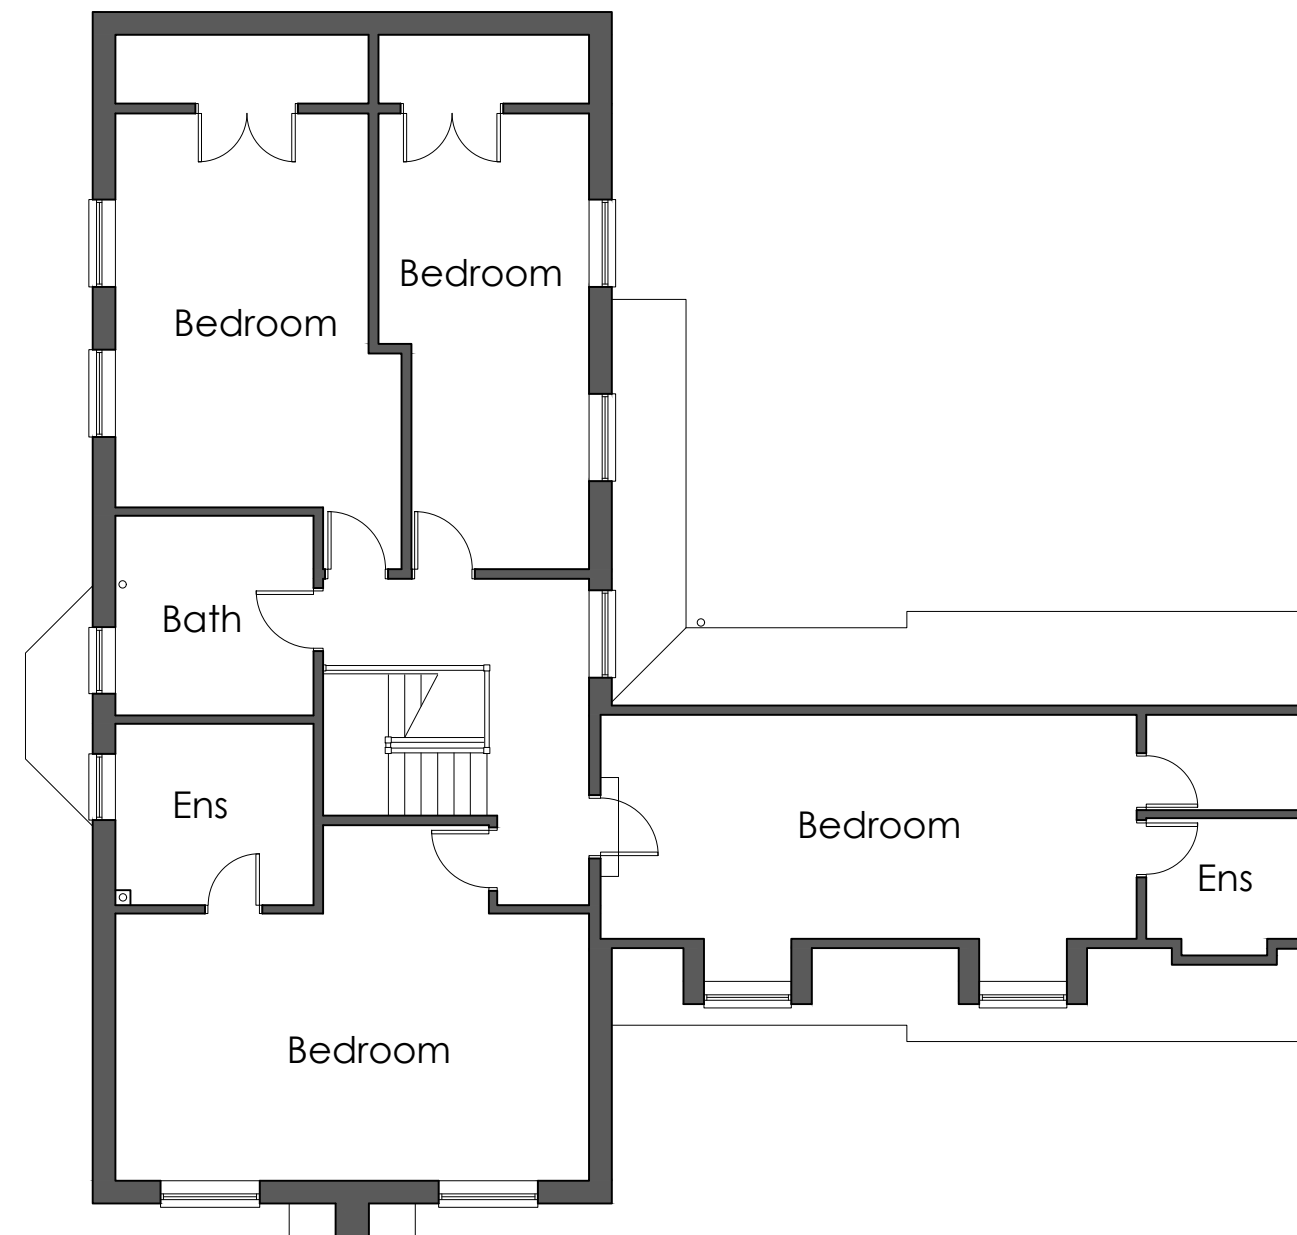

First Floor Plan

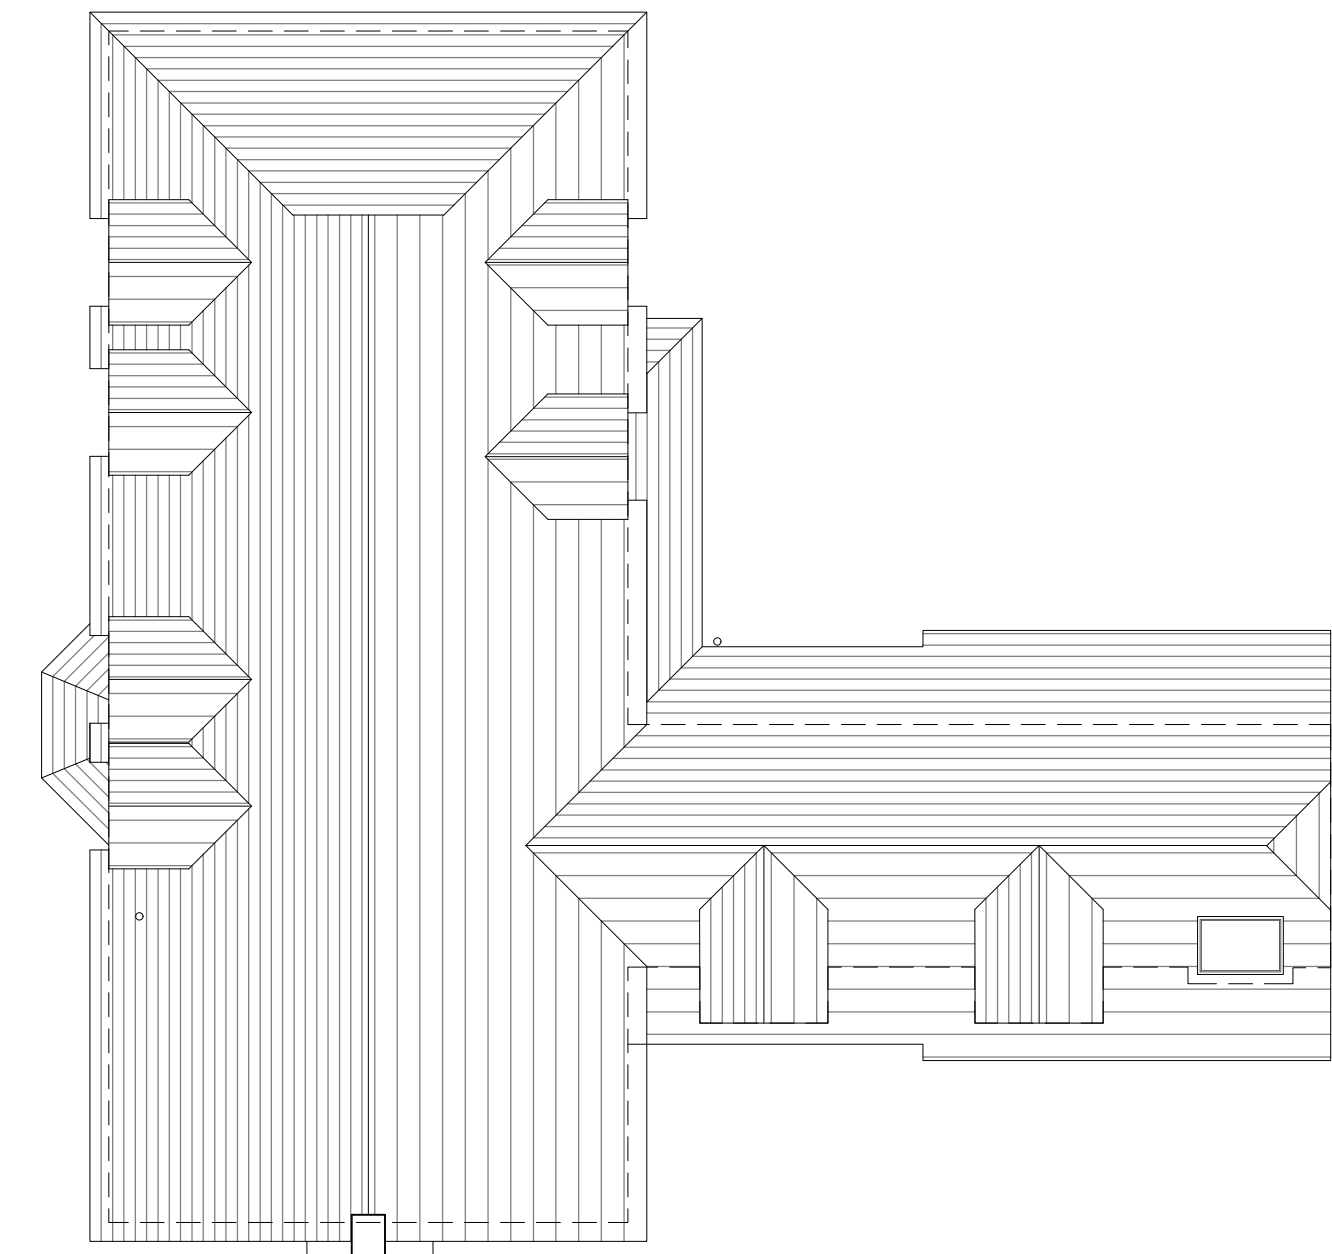


Roof Plan



North West Elevation



South West Elevation

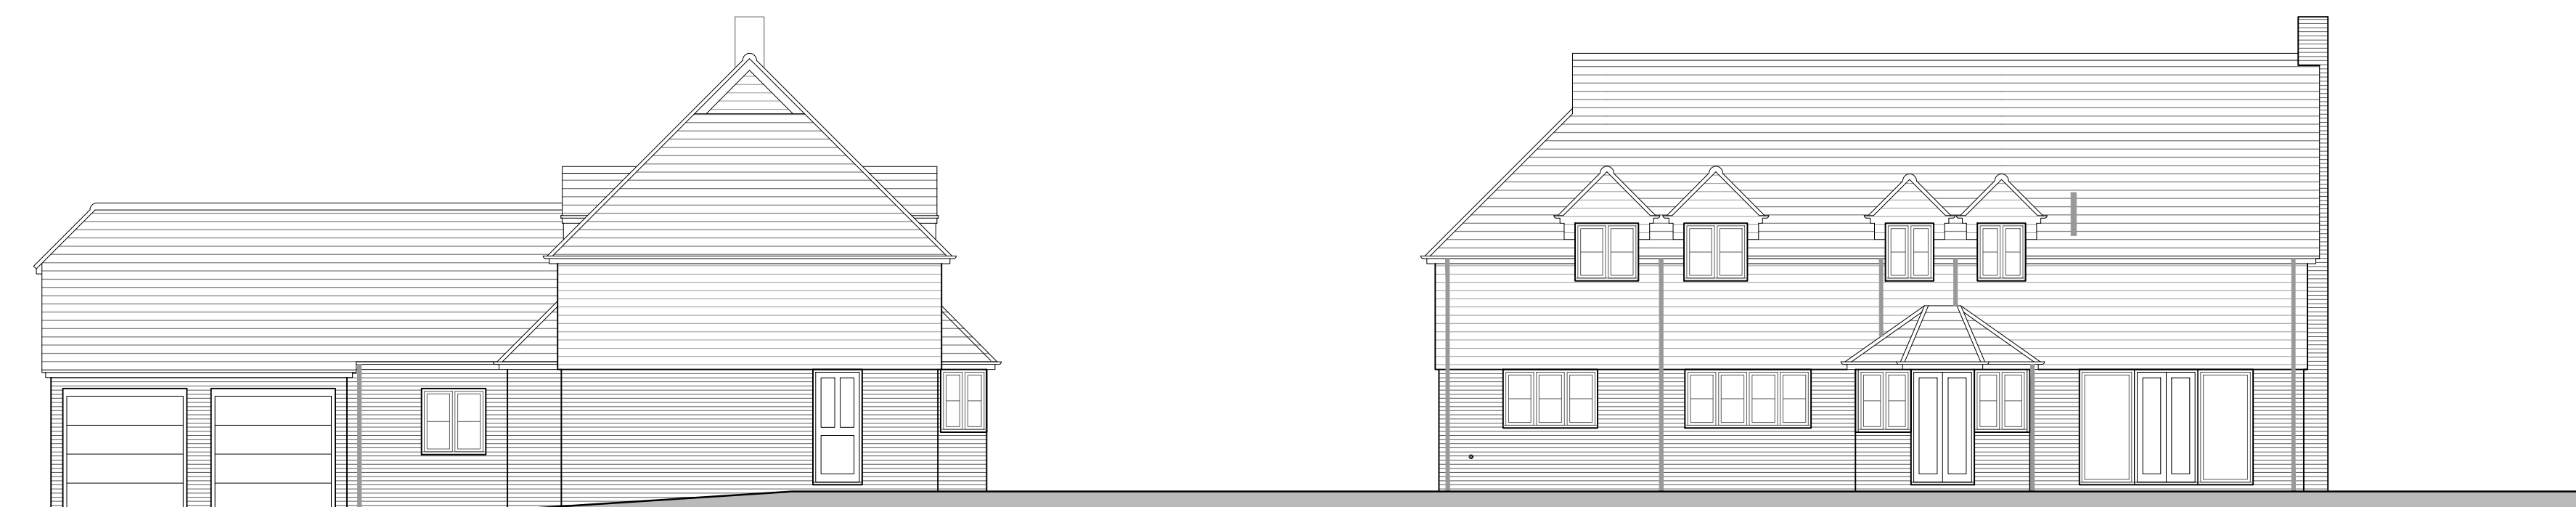

South East Elevation



North East Elevation

