
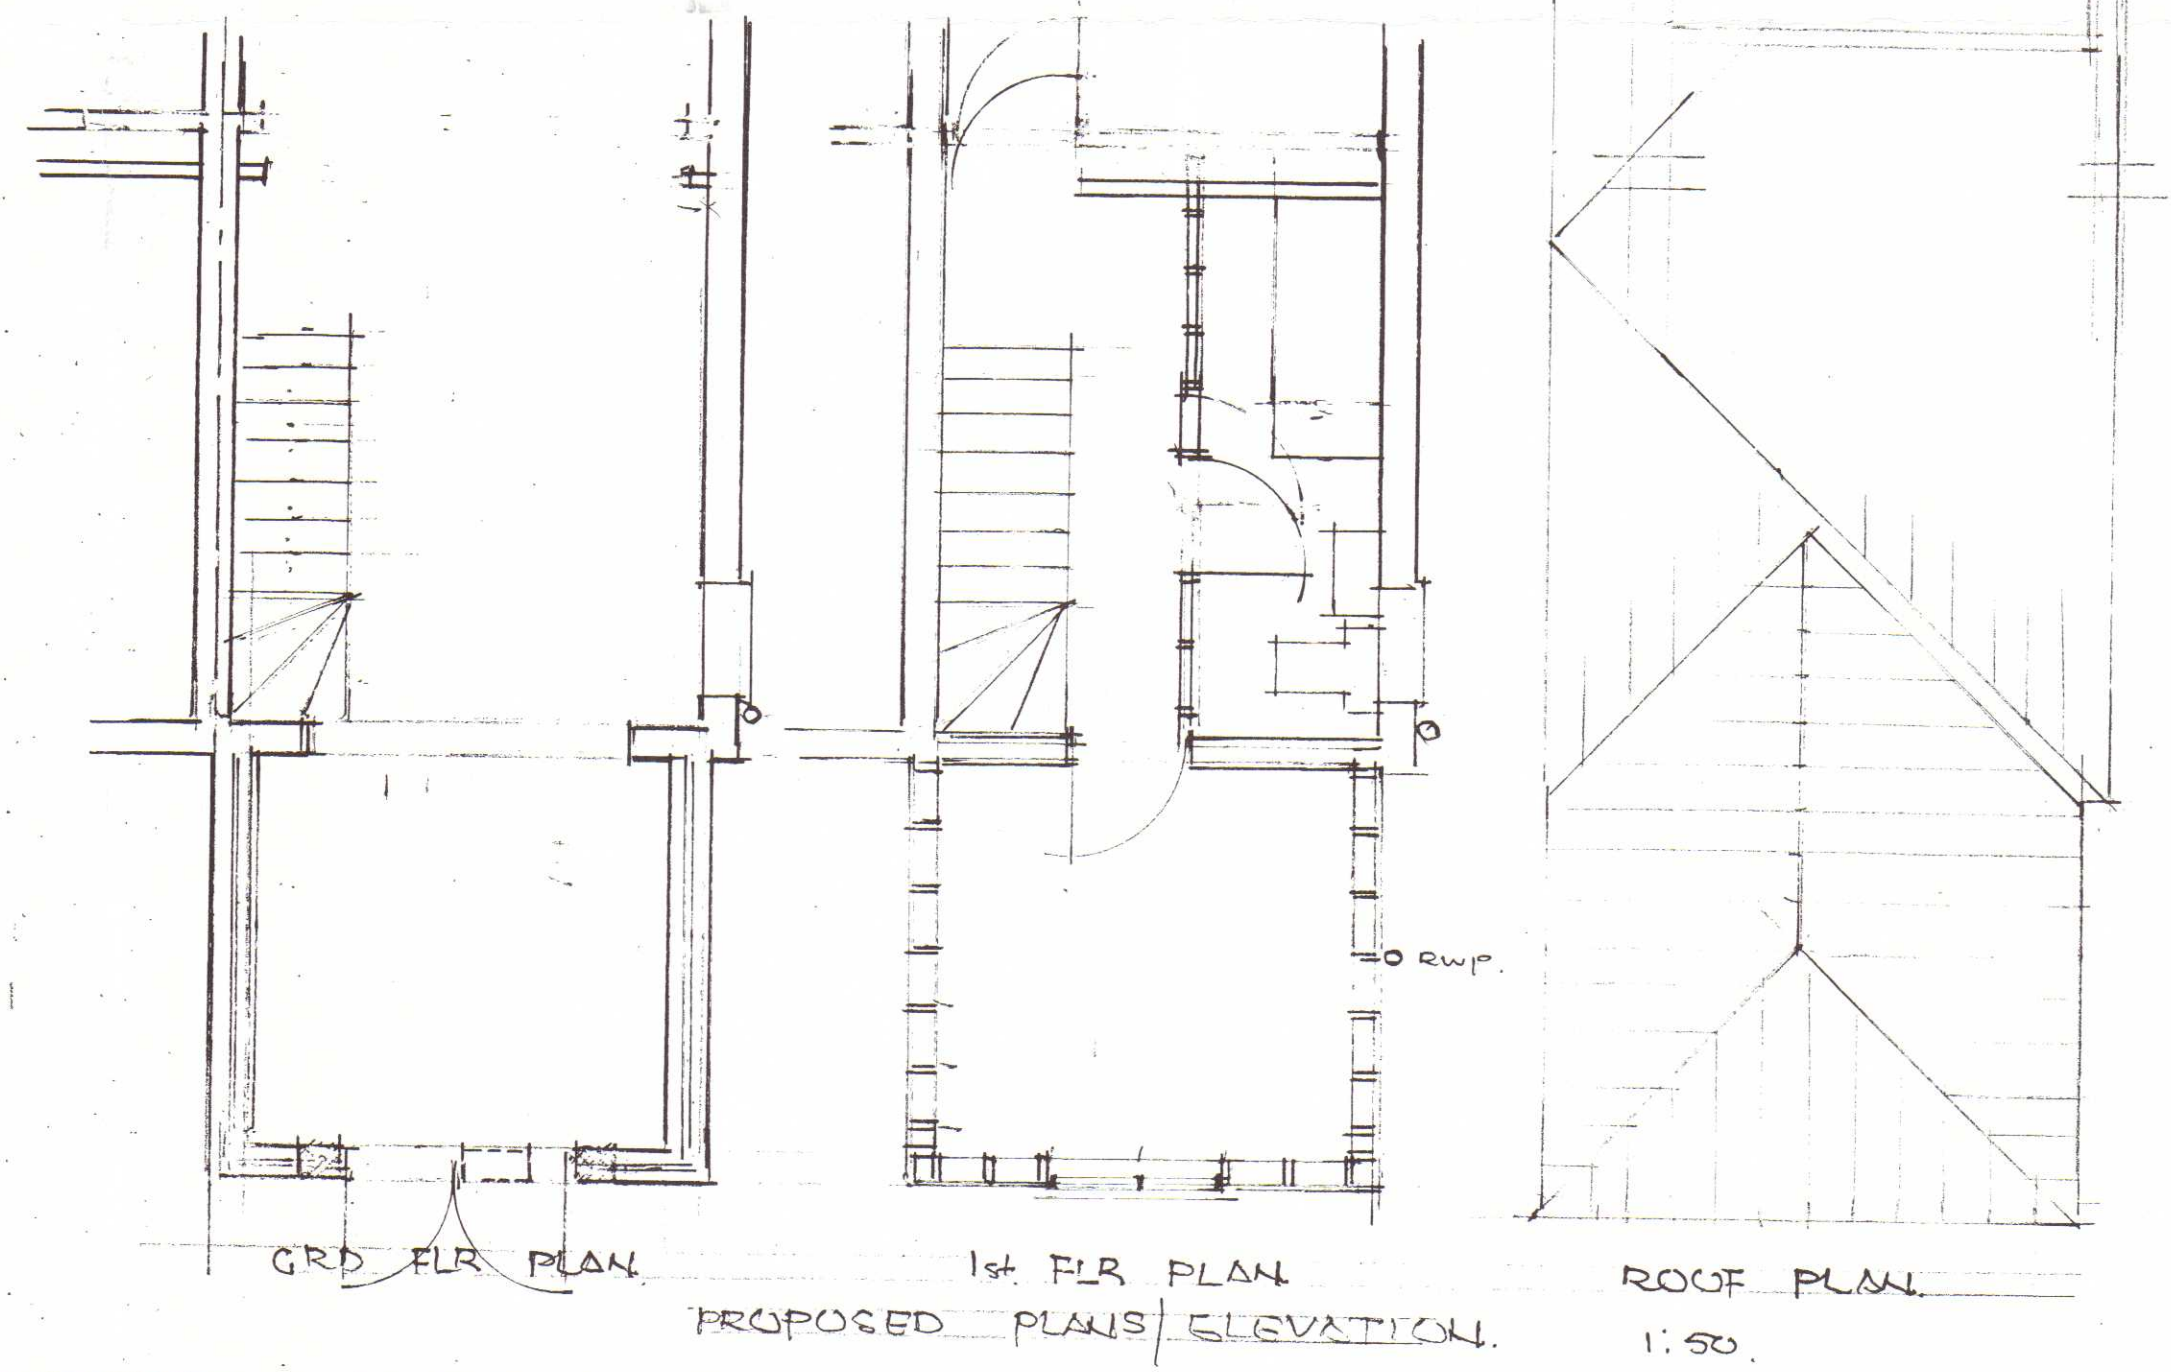
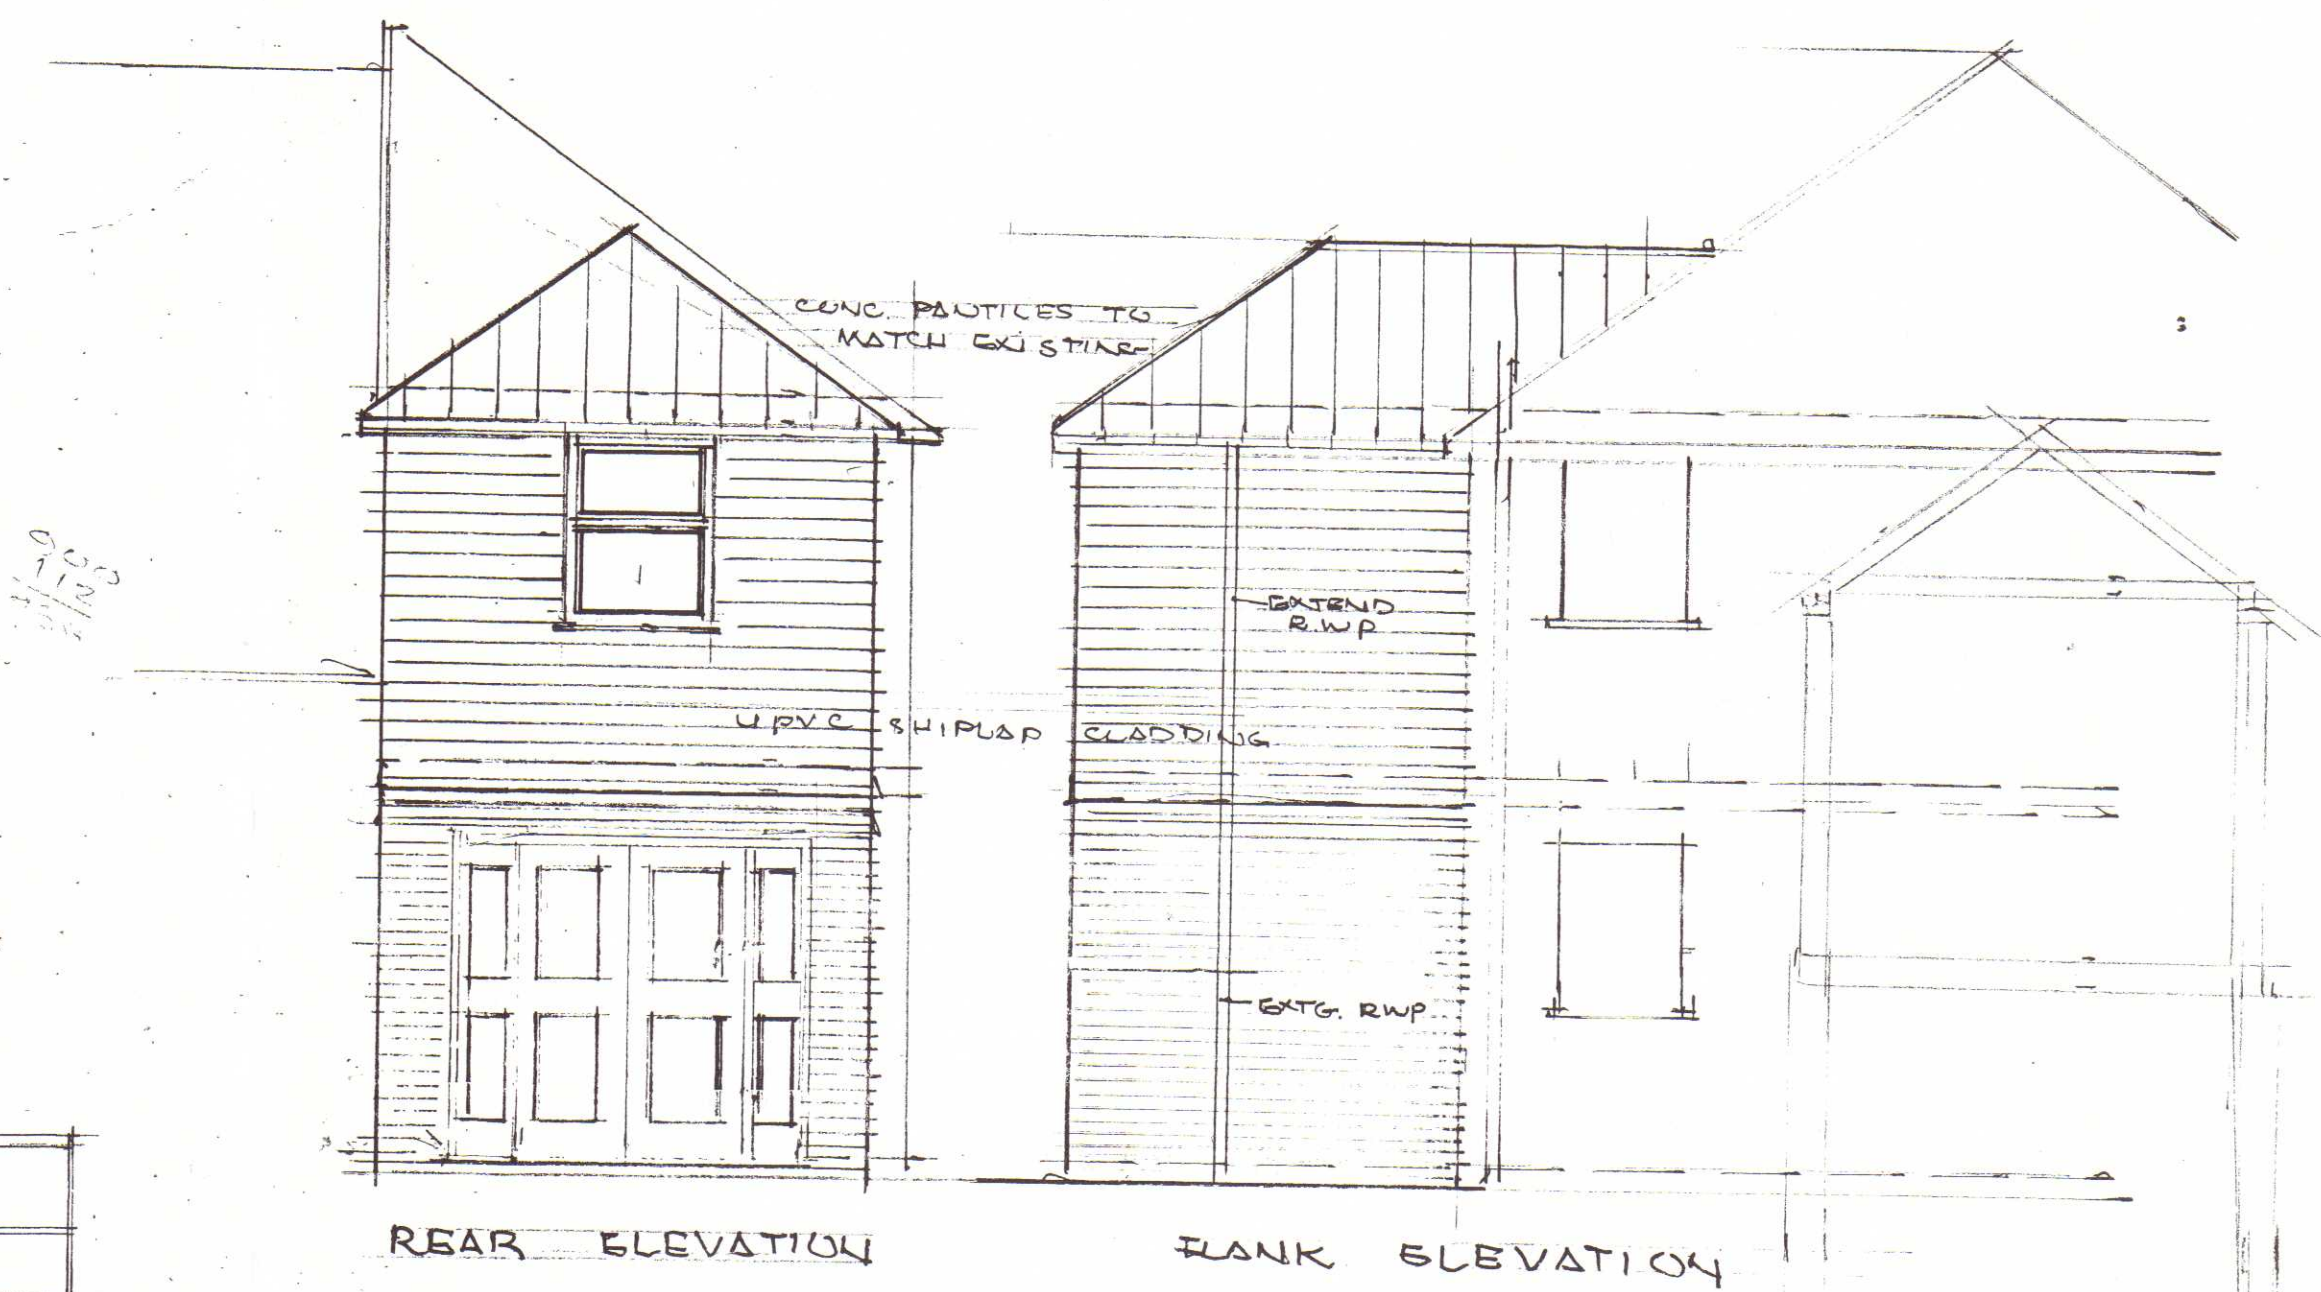
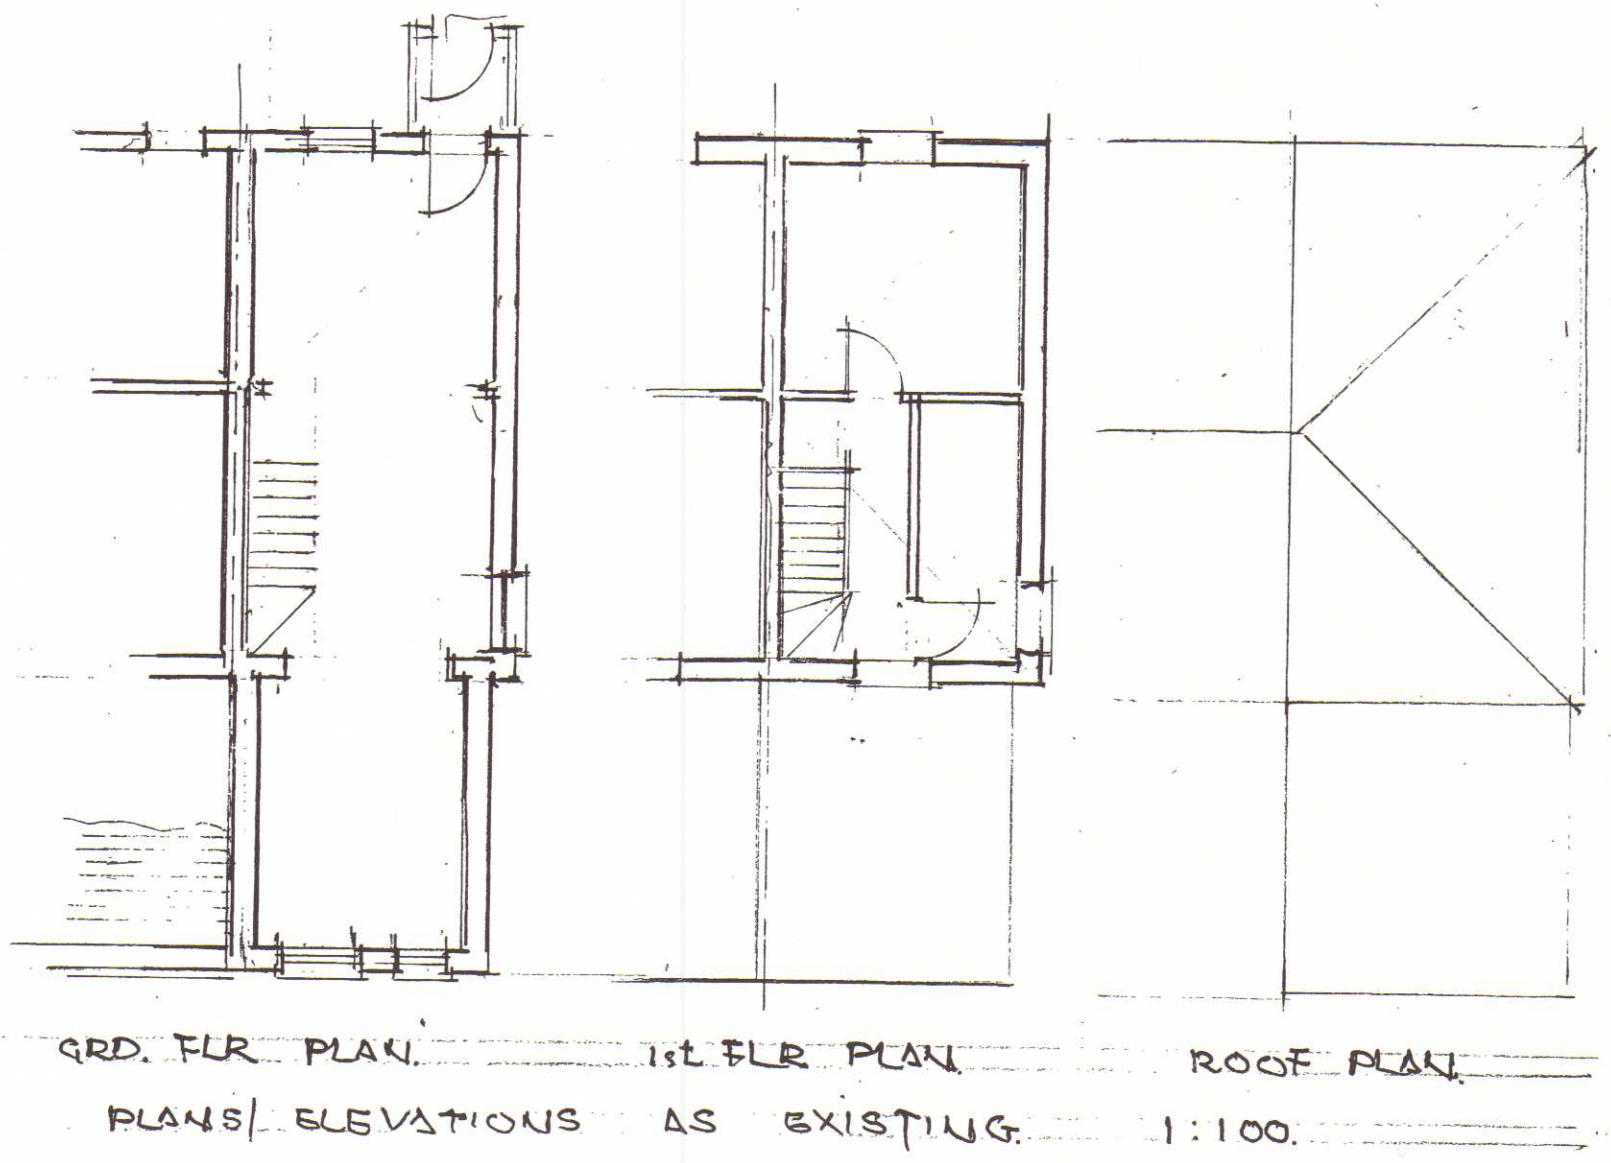


MID SUSSEX DC
19 MAY 2021
Scale bar for use with plans
0cm 1 2 3 4 5

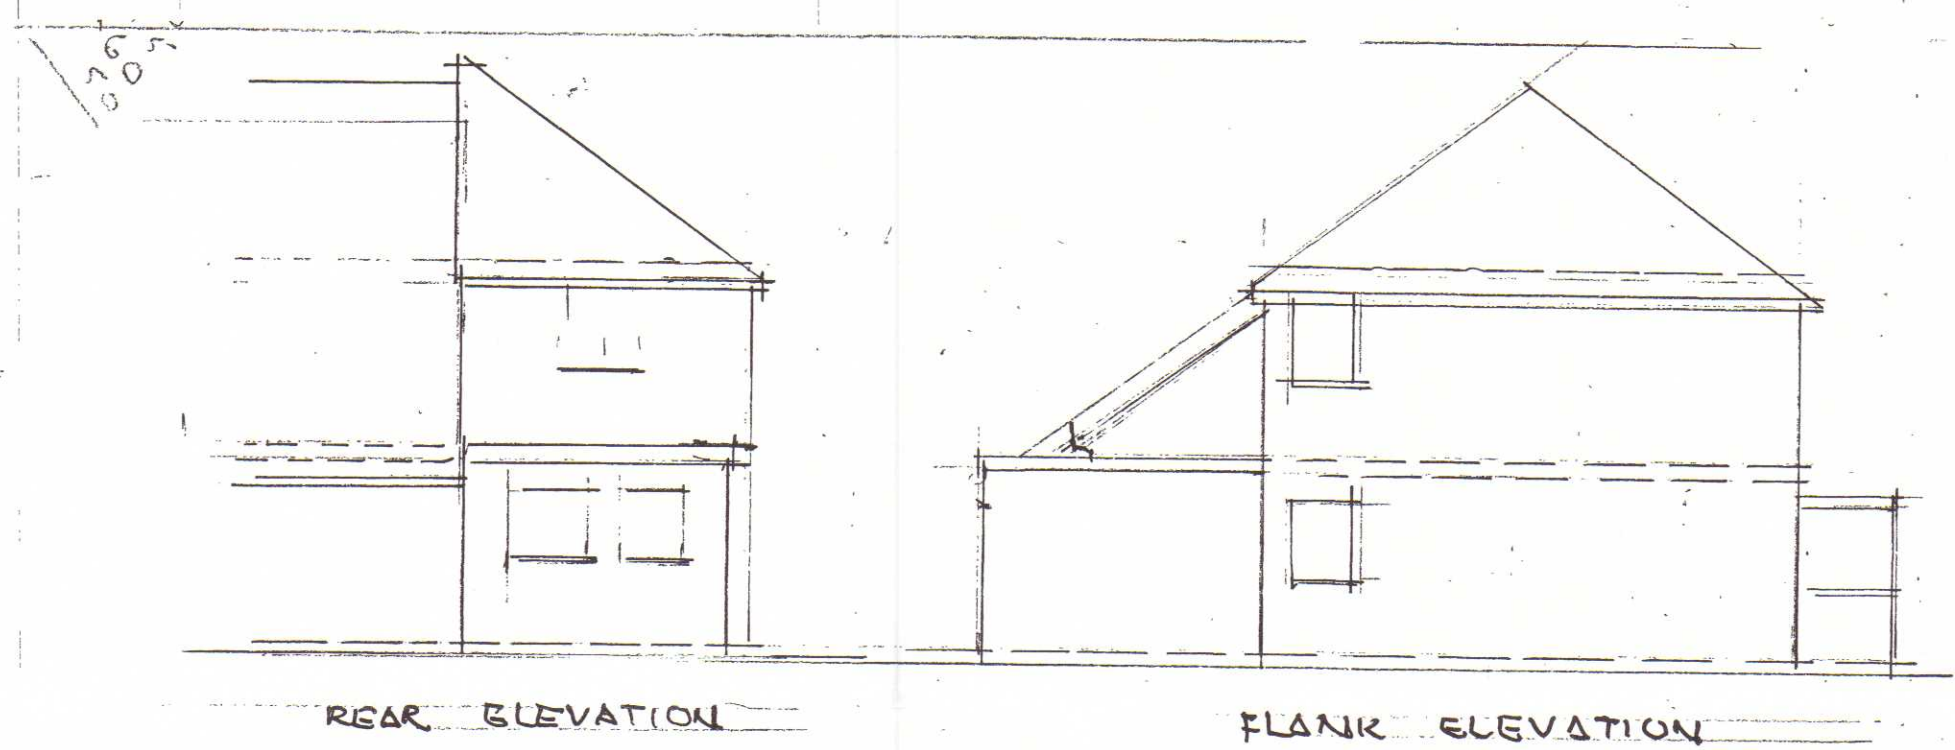

PROPOSED 1st FLR REAR EXTENSION AT
50 FRANKLYNN ROAD, HAYWARDS HEATH RH16 4 DH